


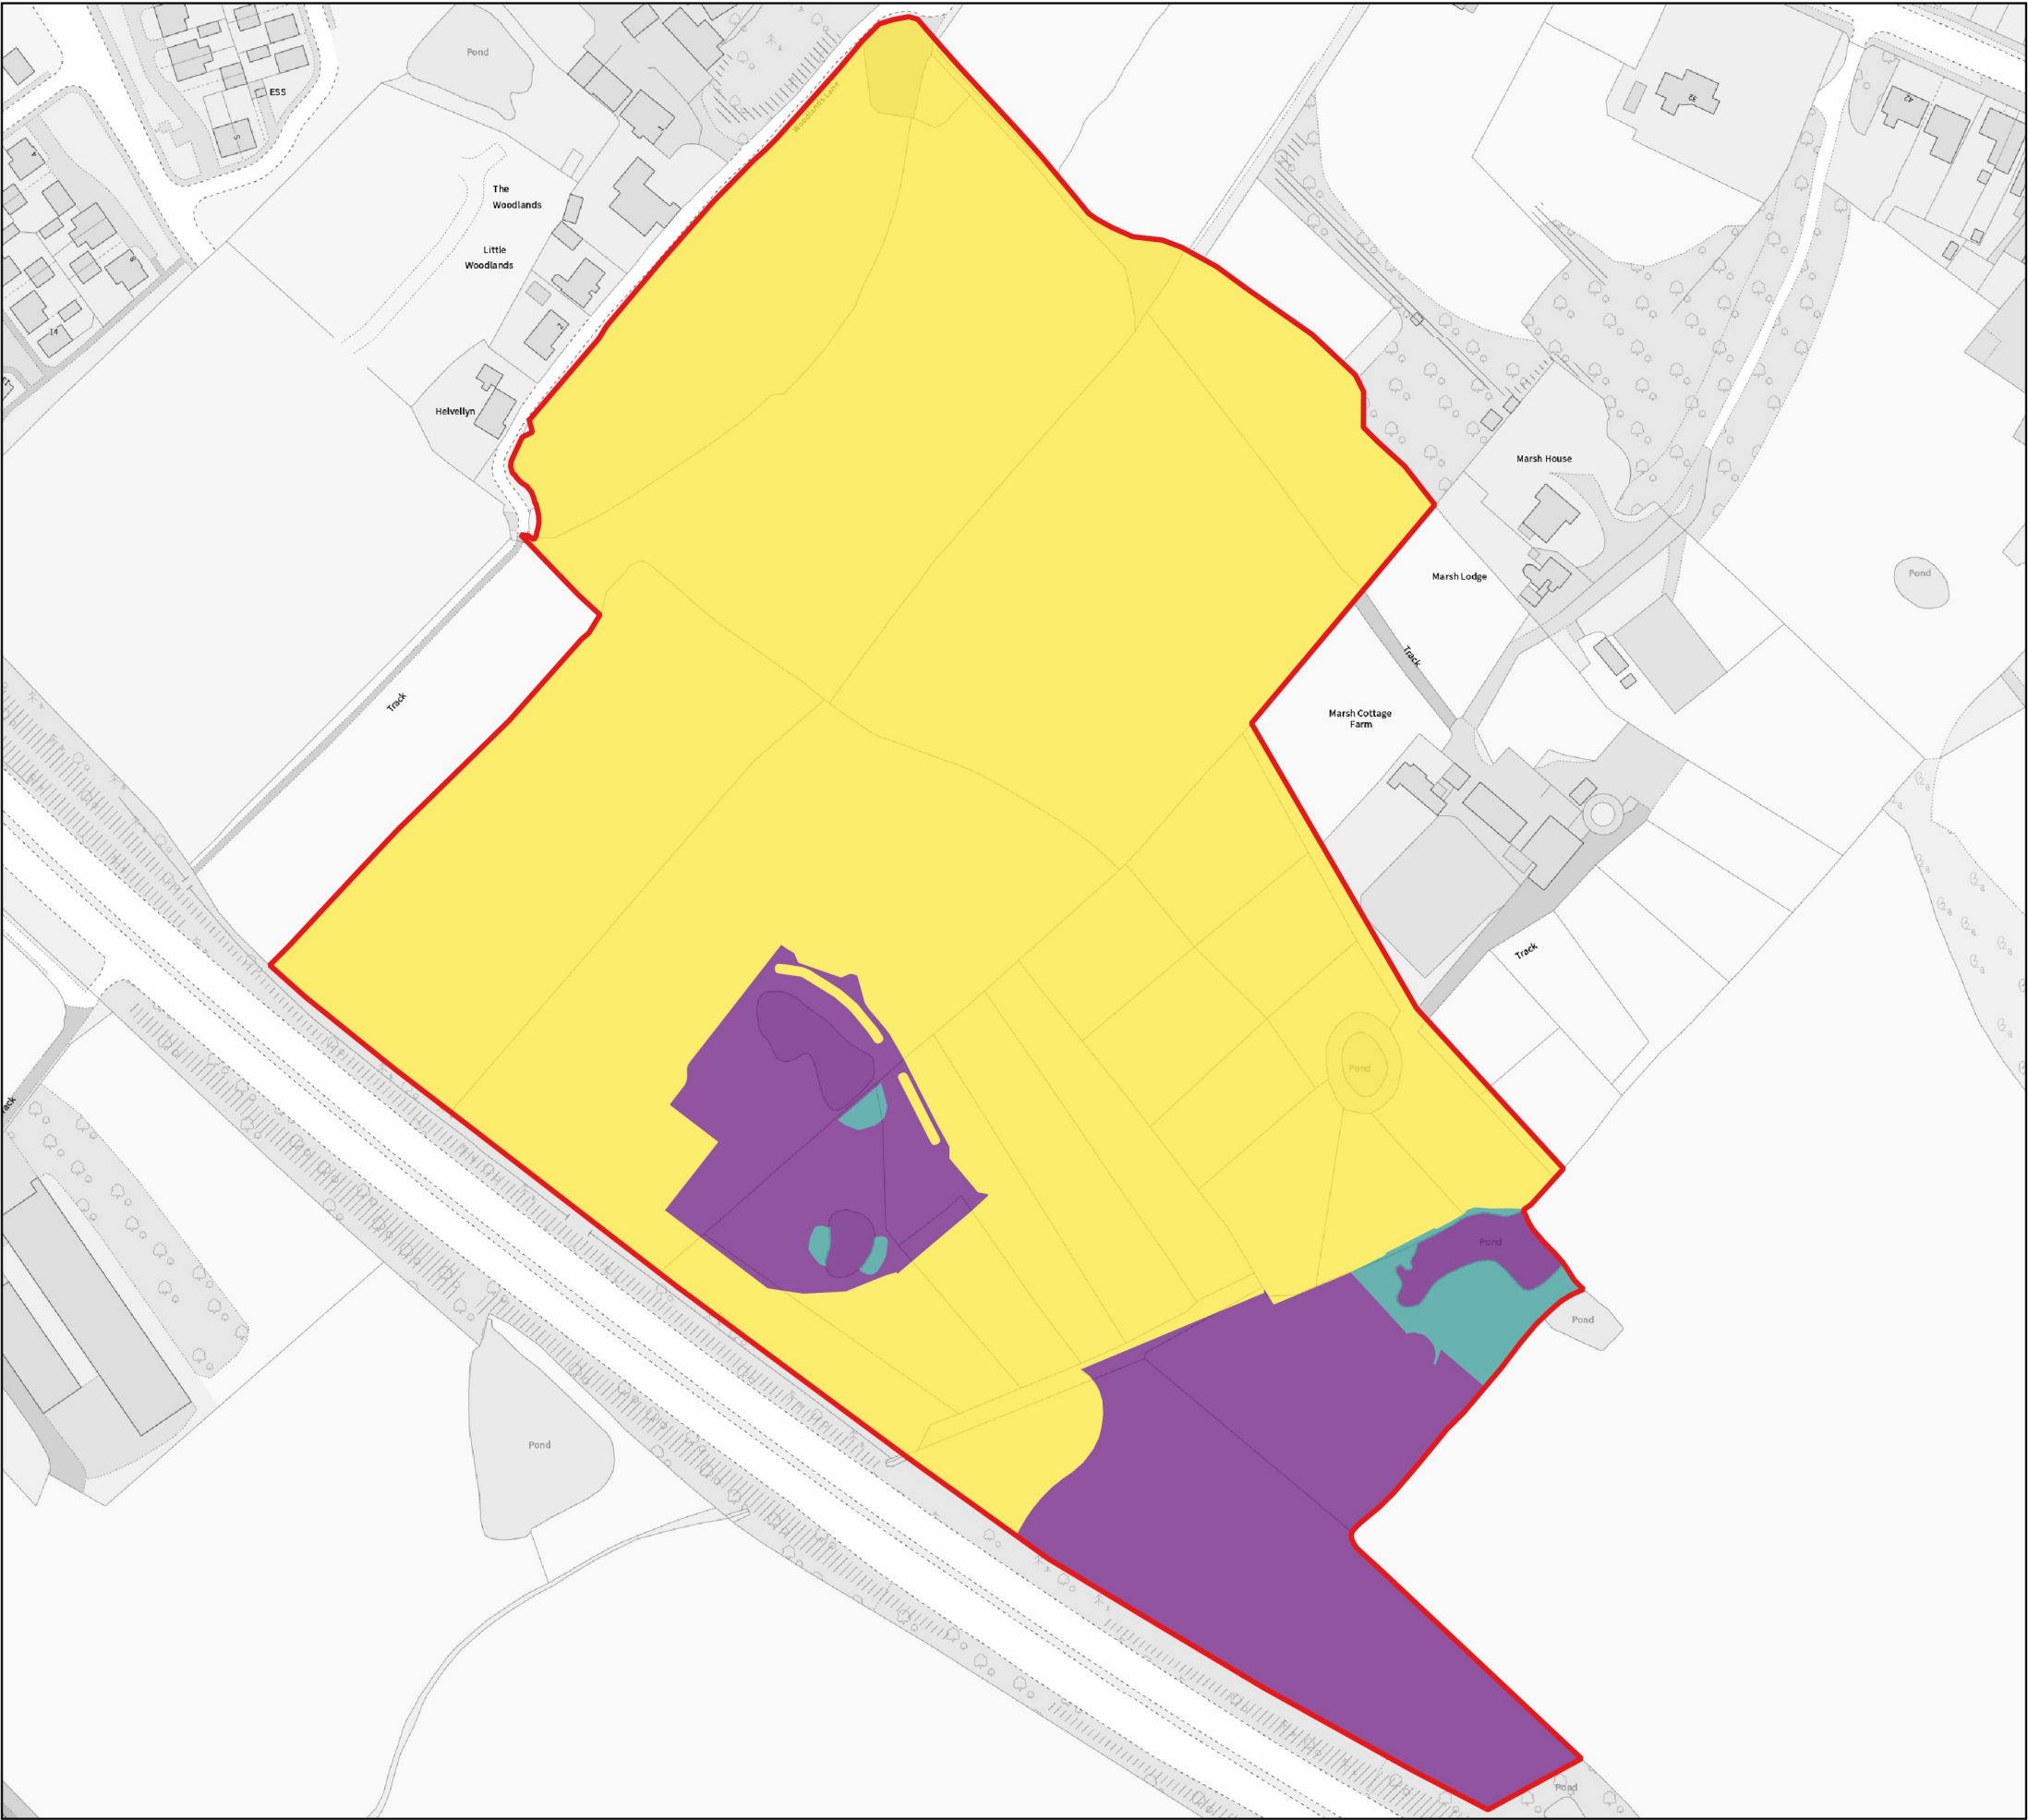

This drawing is the property of FPCR Environment and Design Ltd and is issued on the condition it is not reproduced, retained or disclosed to any unauthorised person, either wholly or in part without written consent of FPCR Environment and Design Ltd.

Ordnance Survey material - Crown Copyright. All rights reserved.
Licence Number: 100019980

Key


 Red Line Boundary

Area Habitats

 Enhanced

 Retained

 Lost

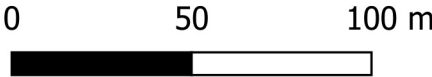

client
St Modwen Homes
project
Phase 2
Blythe Bridge
drawing title
Habitat Retention

scale @ A3
1:2100

drawn
LTW/PH

issue
2/12/2021

drawing / figure number
Figure 3