
© MAC ARCHITECTURAL DESIGN LTD. All rights reserved.
This Drawing and its contents has been produced for the Client only and is not intended for any other person or for any other purpose than the Drawing Status. No part of this drawing and associated graphical contents may be reproduced, copied, modified or distributed, without the prior written consent of MAC Architectural Design Ltd.

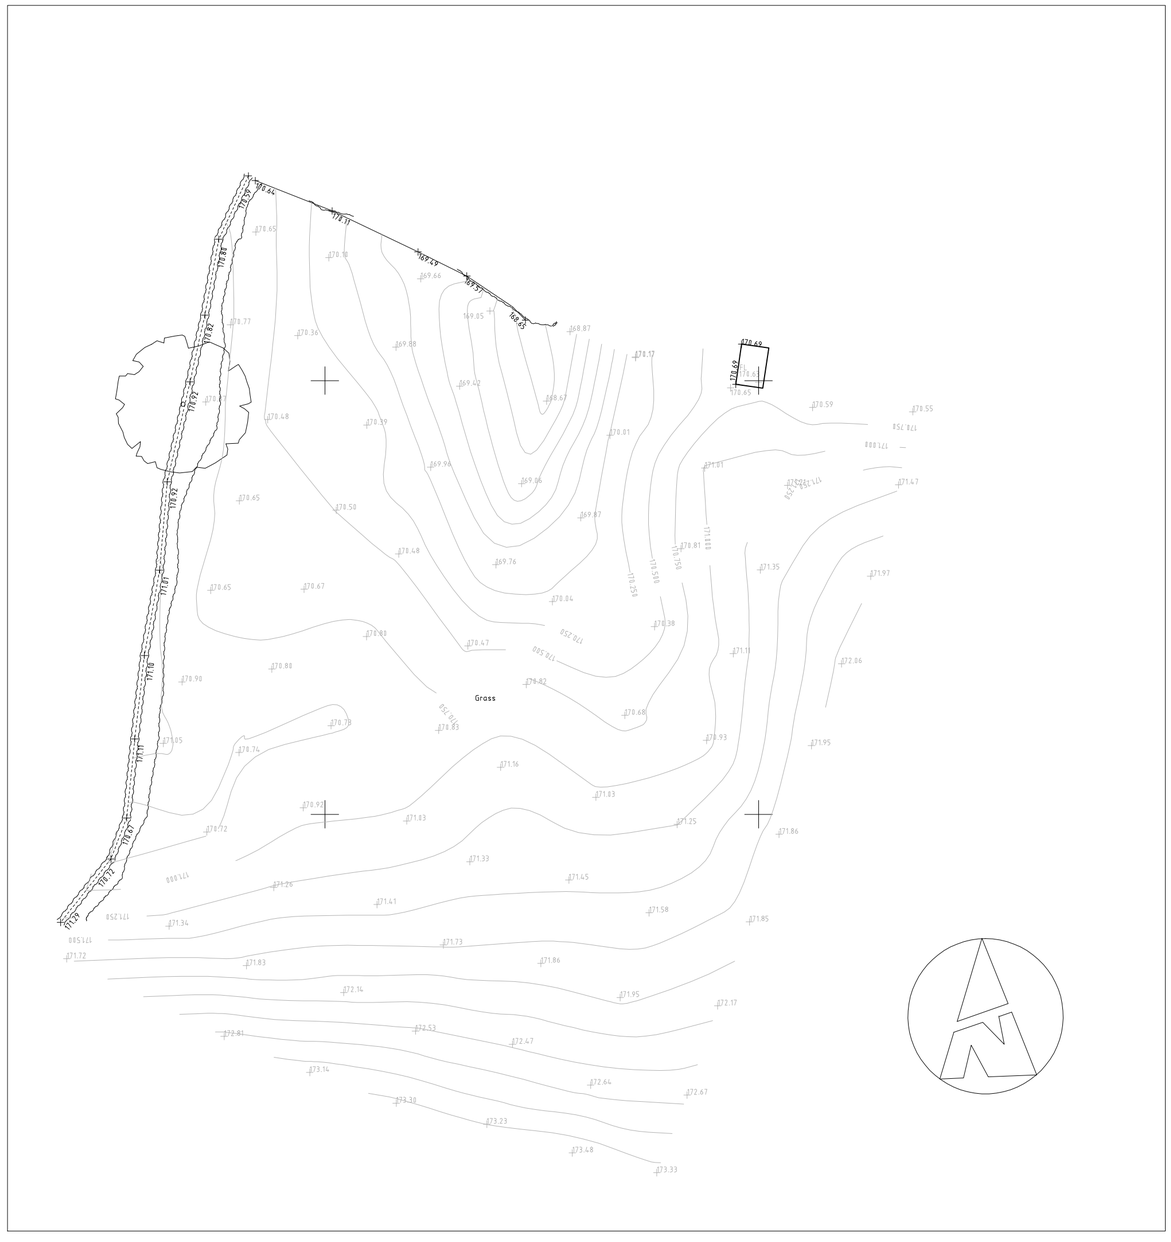

Site Plan as Existing Scale 1:500

0m 10m 20m 30m 40m 50m

Scale bar @ 1:500

Rev.	Drawn	Comments.	Date

MAC
ARCHITECTURAL DESIGN LTD
Moorland House, 123 Moorland Road, Burslem, ST6 1JD.
T:01782 503302 E:admin@mac-arch.co.uk

Client:
Elizabeth Green.

Project:
Proposed Manege at Simfields Farm
Green Lane, Ash Bank Road.
Stoke on Trent.
Staffordshire ST2 9DR.

Title:
Site Plan as Existing.

Status:
Planning.

A2: Drawn: AC Bailey July 2021 Drawing Ref: 1740-00