

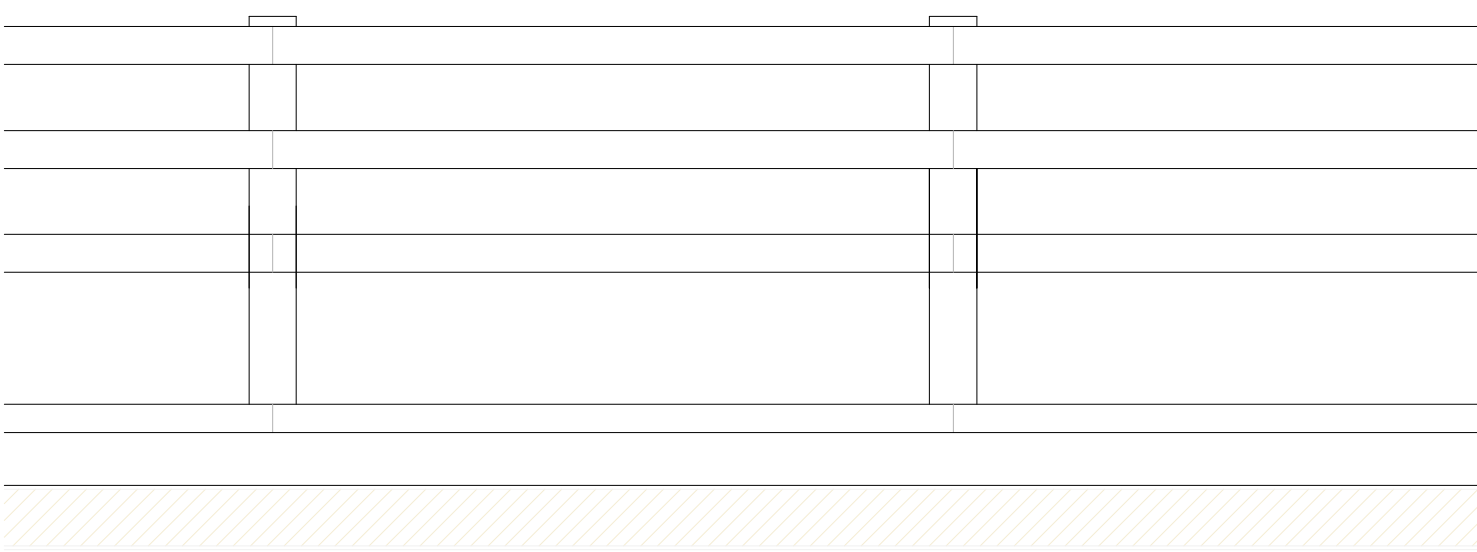


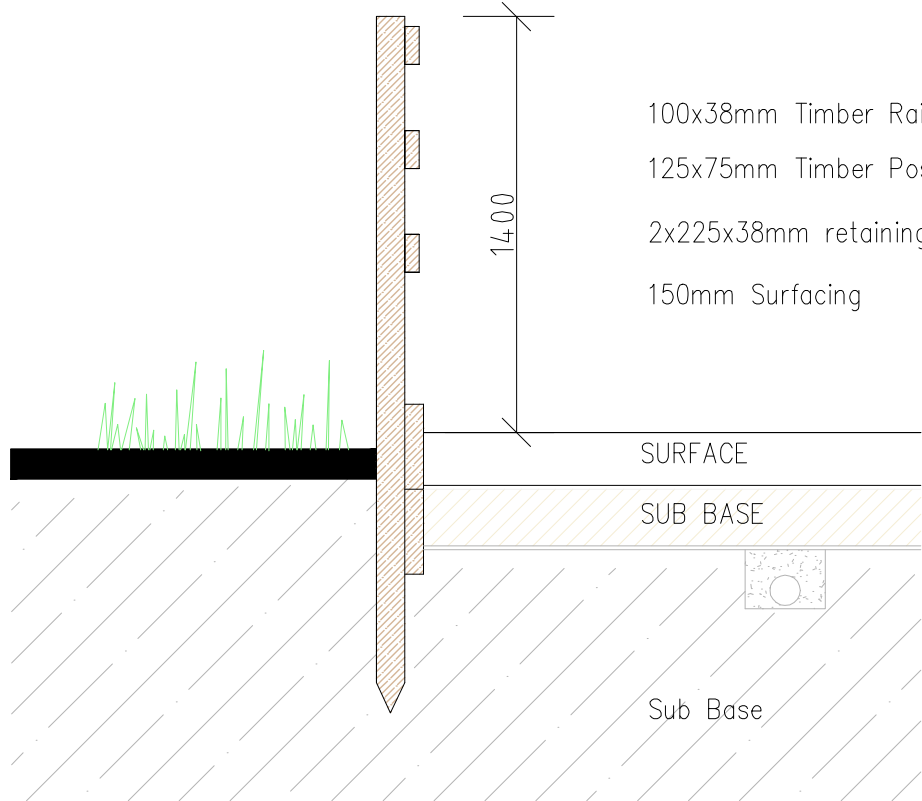


Fence Elevations. Scale 1:20
(Internal)

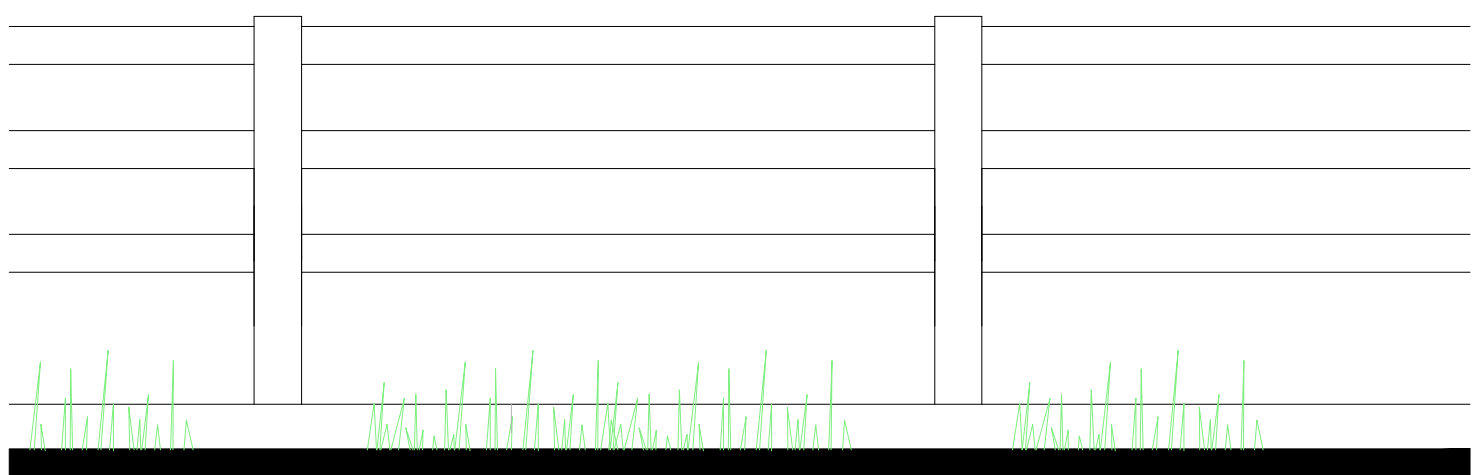


Fence Elevations. Scale 1:20
(External)


Section Scale 1:20

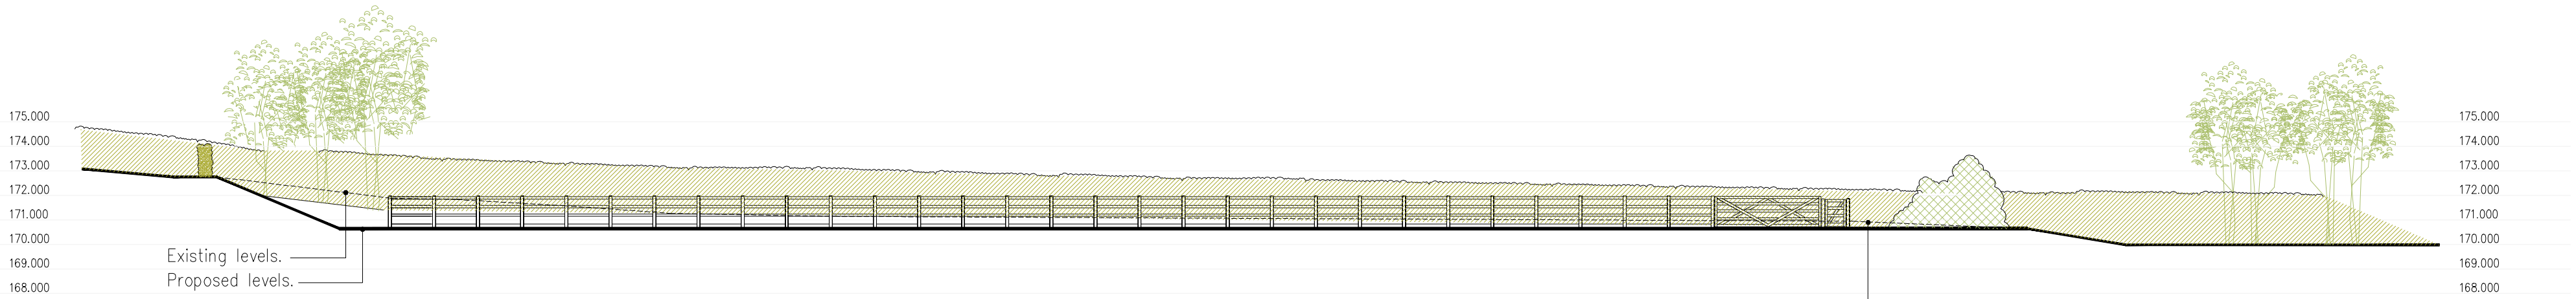

Sectional Elevation X-X Scale 1:200

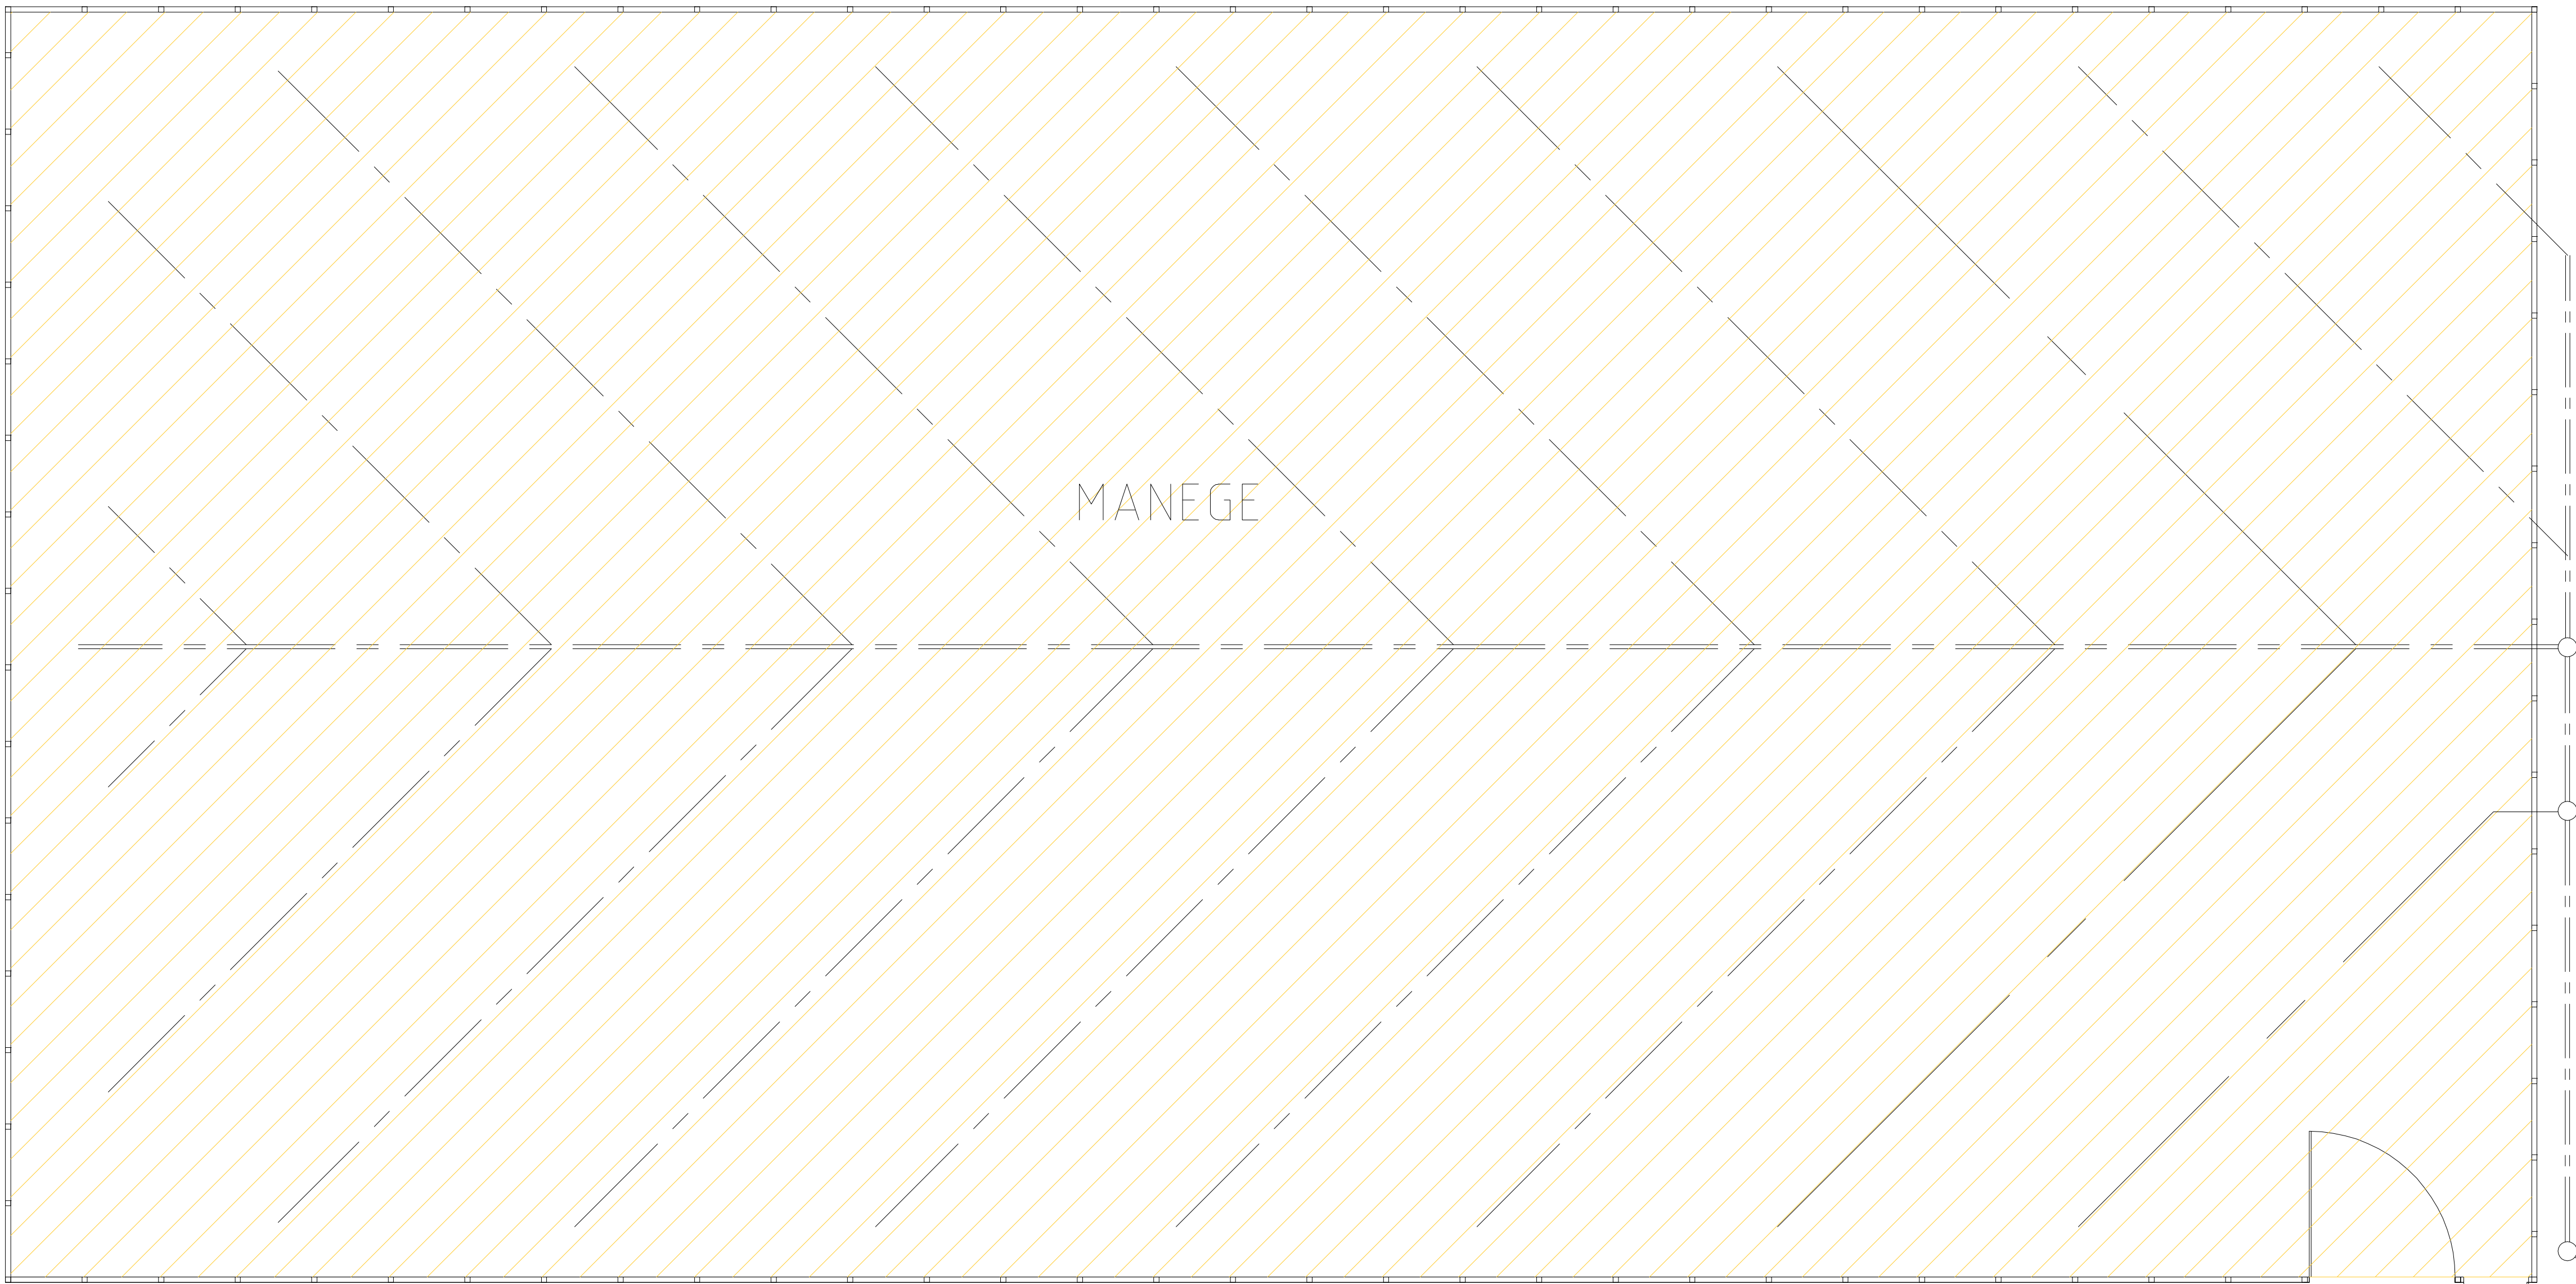

Plan Scale 1:100

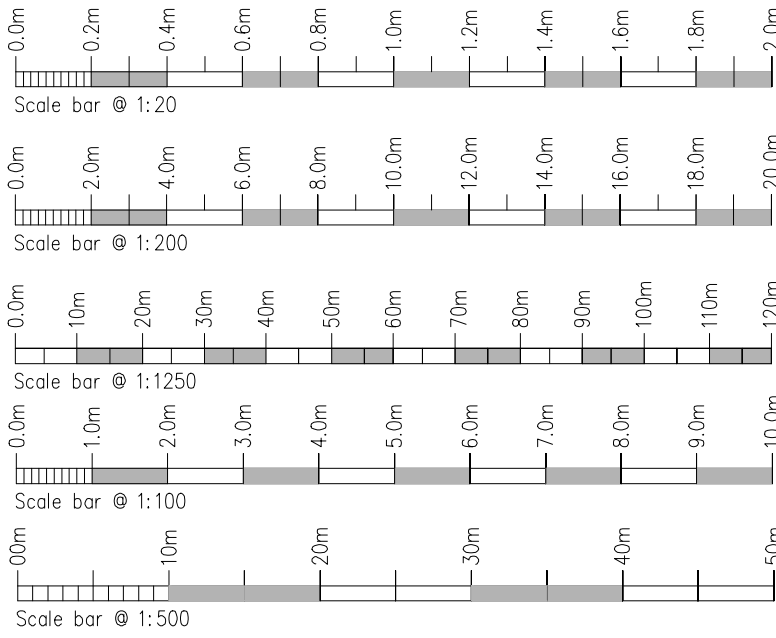

Rev.	Drawn	Comments.	Date

MAC
ARCHITECTURAL DESIGN LTD
Moorland House, 123 Moorland Road, Burslem, ST6 1JD.
T:01782 503302 E:admin@maco-arch.co.uk

Client:
Elizabeth Green.

Project:
Proposed Manege at Simfields Farm
Green Lane, Ash bank Road.
Stoke on Trent.
Staffordshire ST2 9DR.

Title:
Plans and Elevations.

Status:
Planning.

A1: Drawn: AC Bailey July 2021 Drawing Ref: 1740-01