



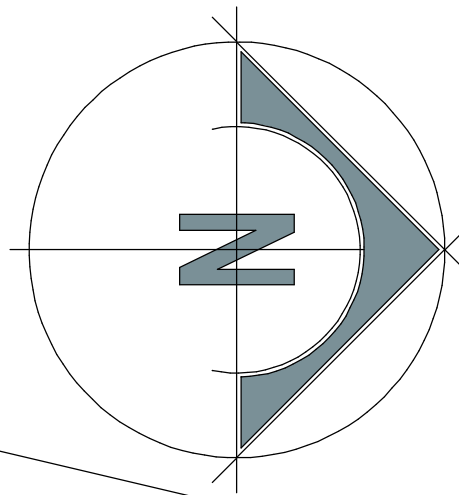

site layout plan
scale 1:500

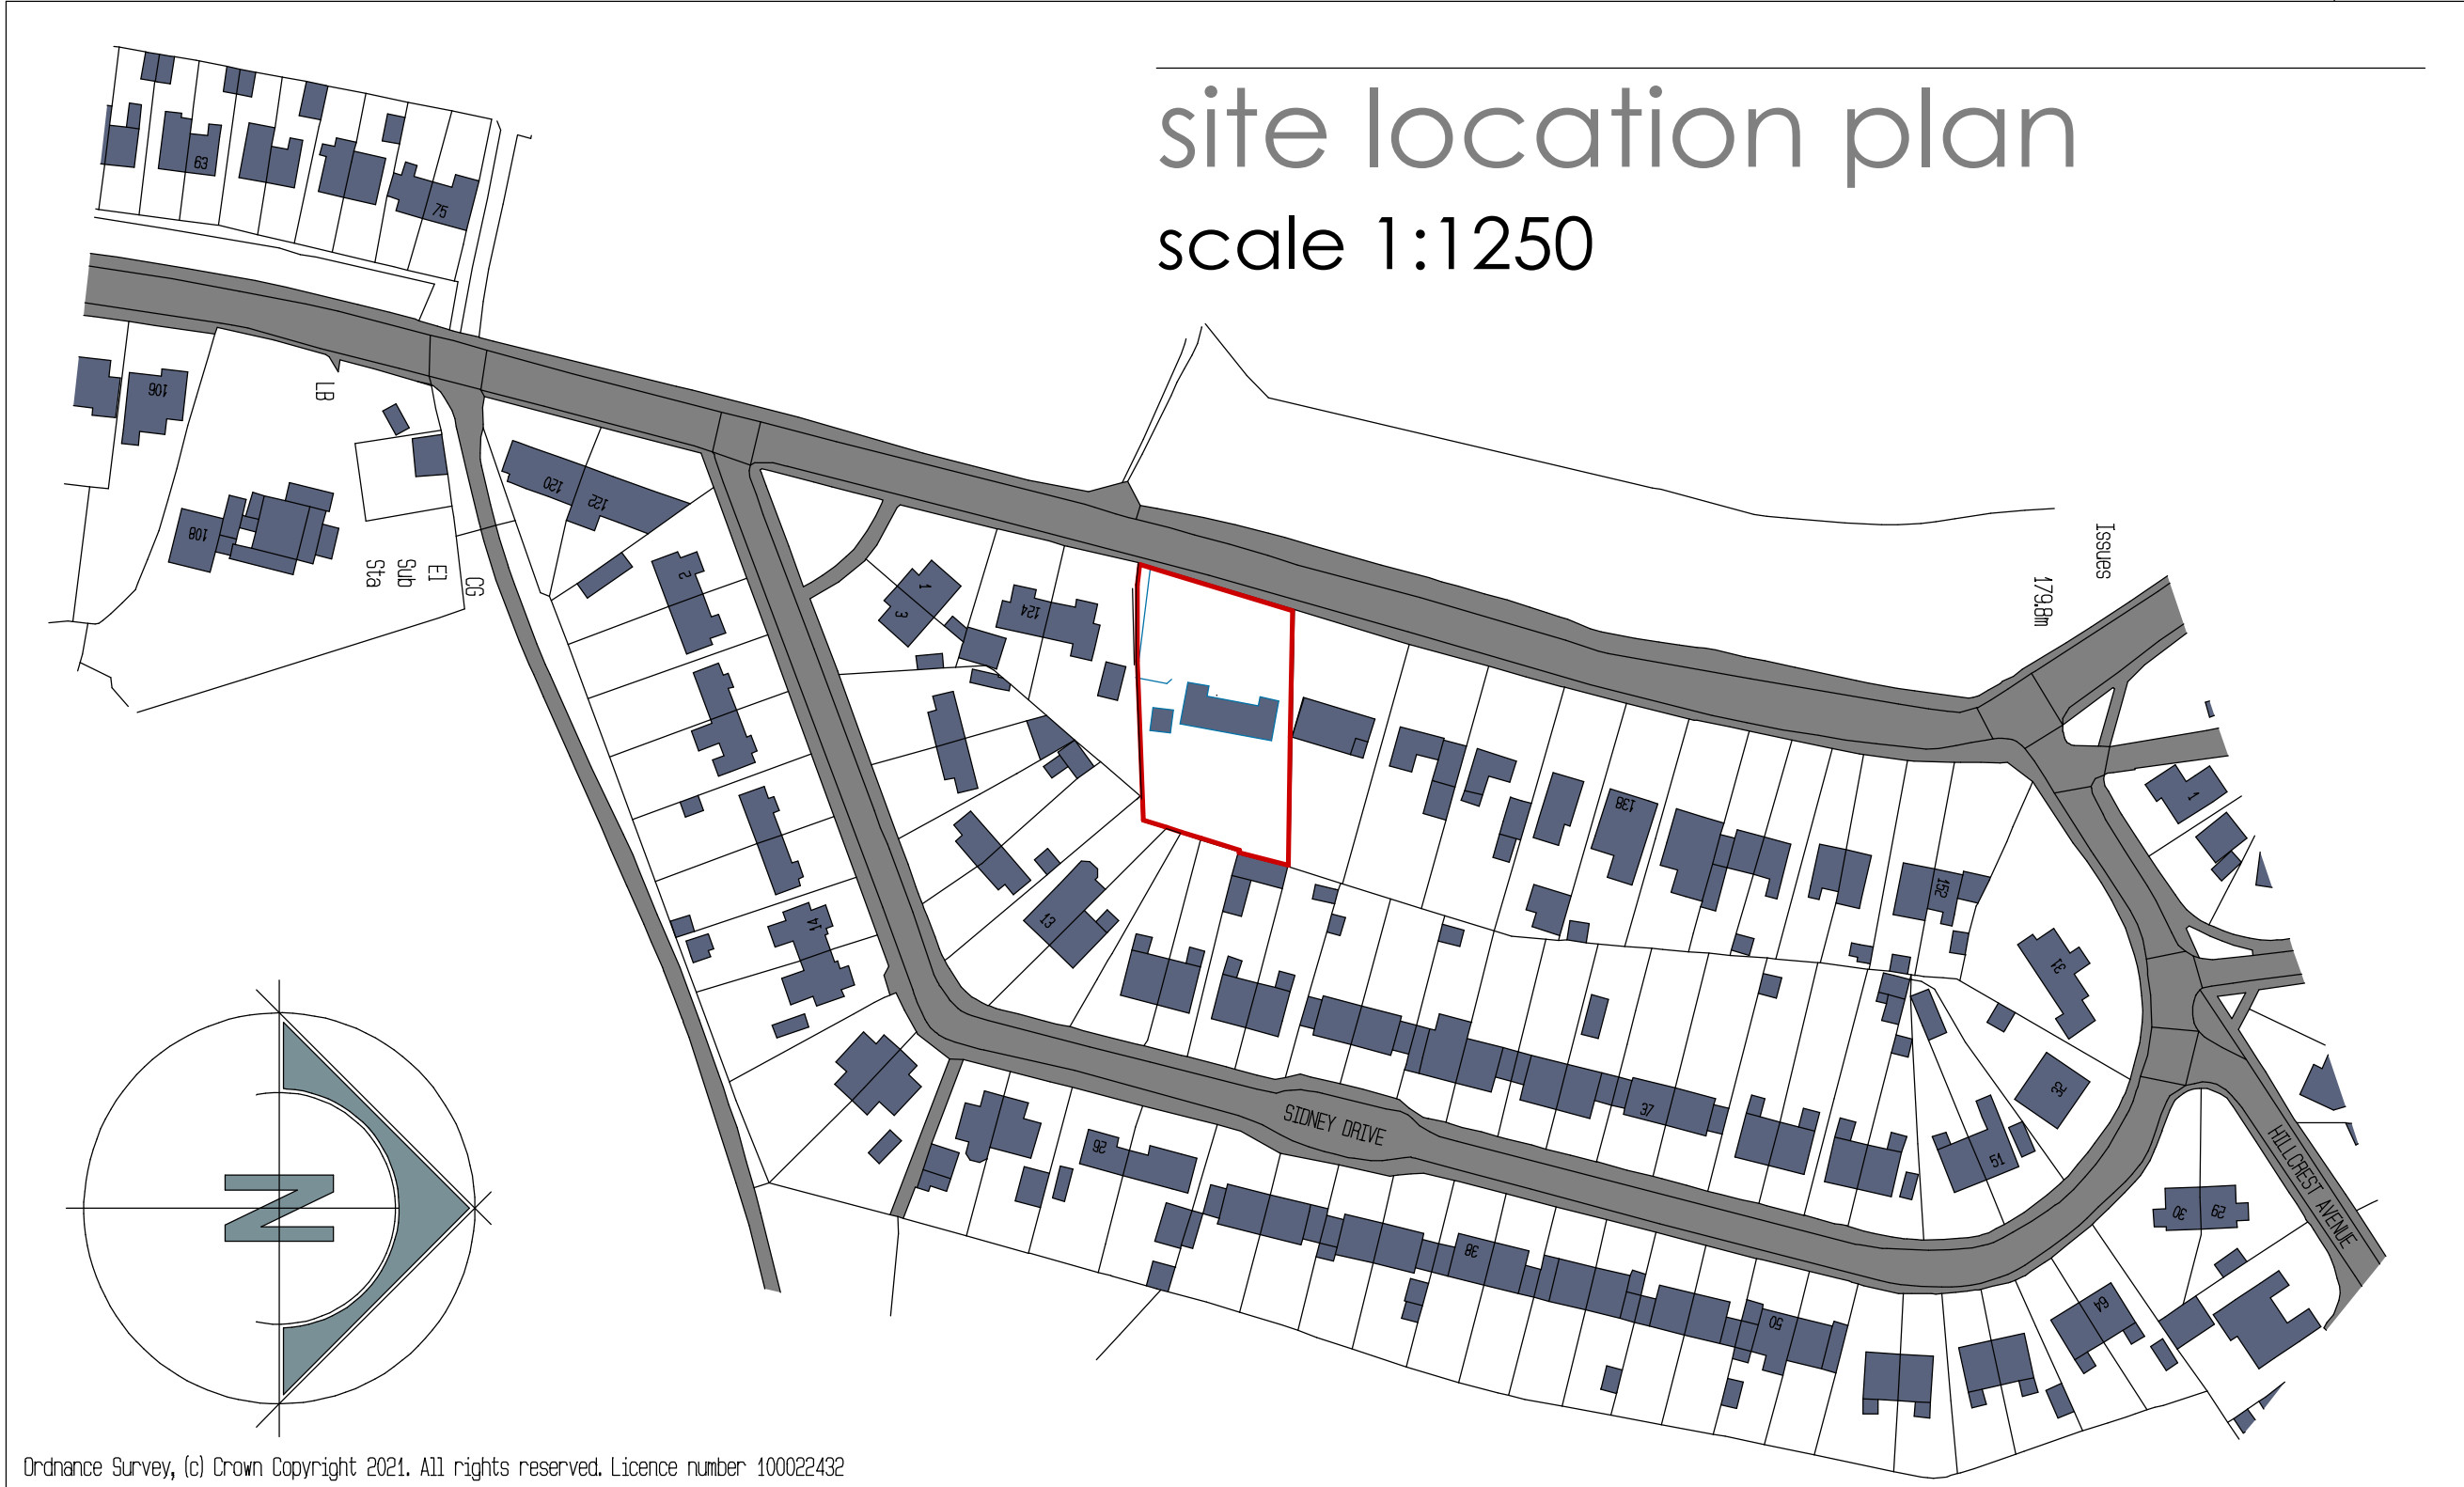

Ordnance Survey, (c) Crown Copyright 2021. All rights reserved. Licence number 100022432

Client		TBC	
Contract		Proposed Demolition of existing bungalow & development of 3 Bungalow at 128 Churnet Valley Road, Kingsley Holt, Staffordshire, ST10 2BQ	
Drawing Title		Existing Conditions Site Location Plans	
Date	November 2021	Status	Preliminary
Scale	1:500 1:1250	Contract Number	5705
Drg. No.	5705 - 004	Revision Suffix	
Revisions			

128 Churnet Valley Road, Kingsley Holt

Residential Development

