

Project Status:


PLANNING

THIS DRAWING IS ISSUED FOR THE ABOVE PURPOSE ONLY AND MUST NOT BE USED FOR ANY OTHER PURPOSE WITHOUT THE EXPRESS PERMISSION OF CB3 DESIGN LTD

ALL STRUCTURAL SIZES OF TIMBER/STEEL etc. ARE SHOWN INDICATIVELY ONLY. REFERENCE SHOULD BE MADE TO STRUCTURAL ENGINEERS DESIGN AND CALCULATIONS FOR ALL STRUCTURAL SIZES.

Health & Safety:
Please note CDM 2015 applies to all construction work including domestic projects. If further clarification is required please refer to "CDM 2015: what domestic clients need to do" a useful guidance document prepared by the Association for Project Safety.

Key:

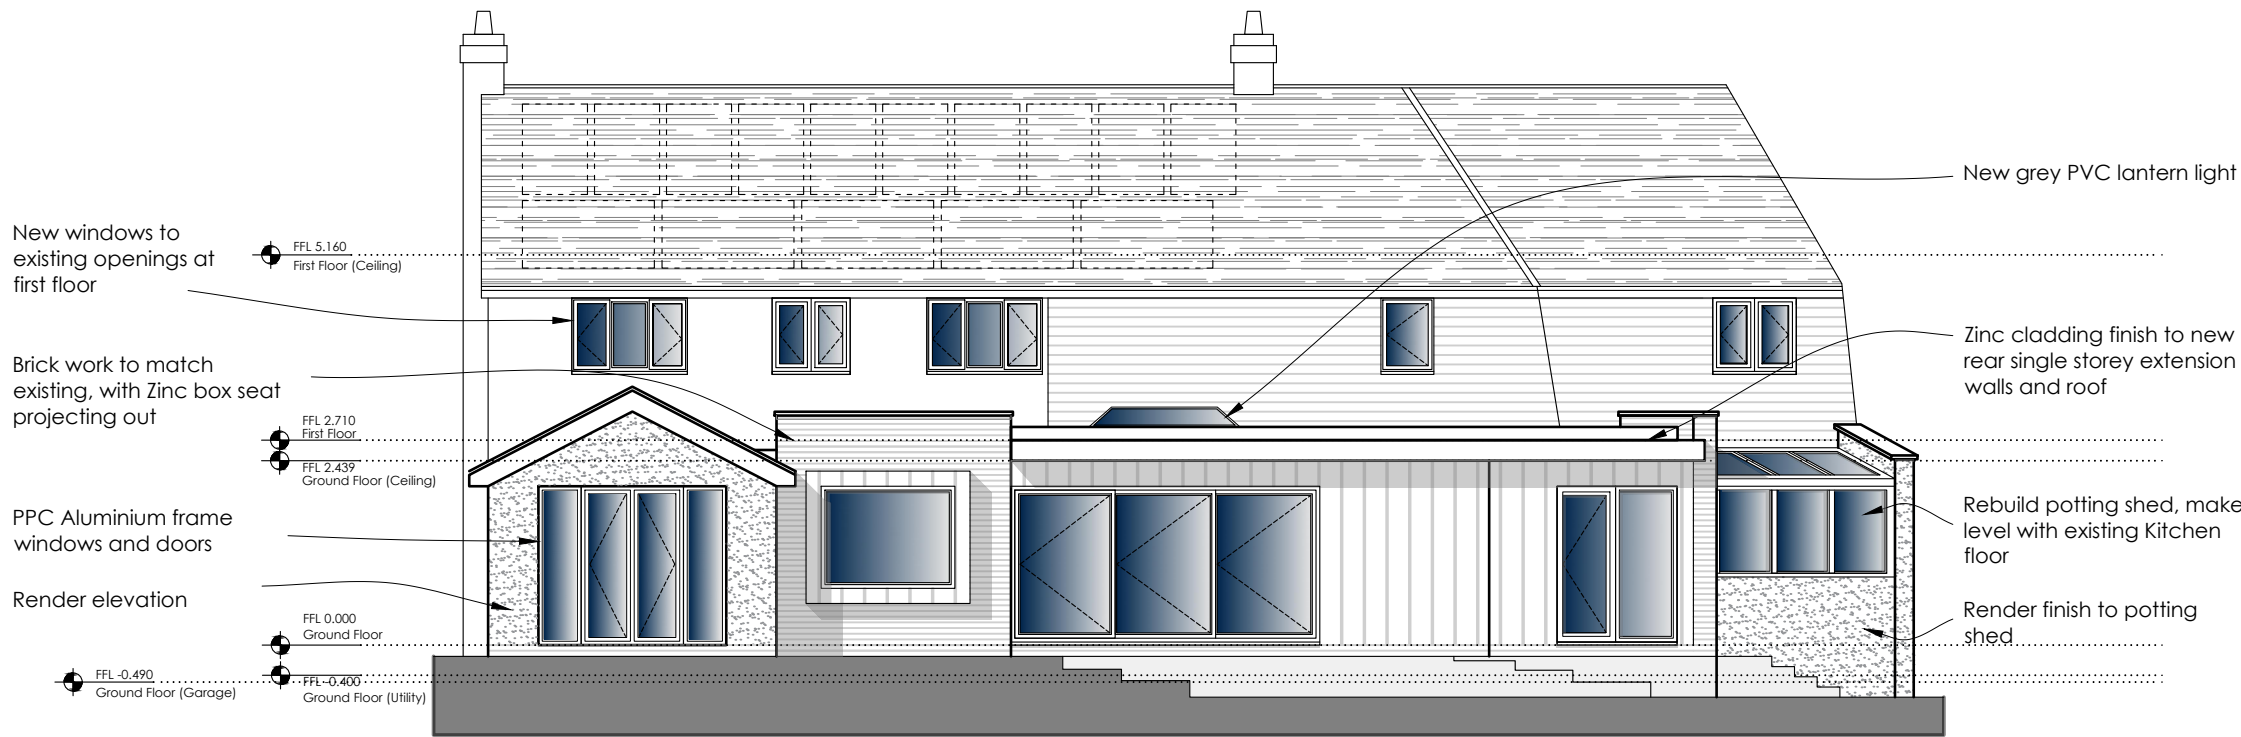

Date	Rev	Description	Int.
Revisions			

Job Title:
Woodvale
Lansdowne Close
Leek
ST13 8NB

Drawing Title:
Proposed Elevations

Client:
Mr & Mrs Sansom

cb³ design
architects

RIBA
Chartered Practice

RIAS

Issued by:

HEAD OFFICE
2 The Square,
Lymm,
Cheshire,
WA13 9JX

SCOTTISH BORDERS
Chambers House
72 High Street
Peebles
EH45 5W

CUMBRIA
Field House,
Parkhead,
Rimwick
Cumbria
CA10 1JQ

t: 01925 752 414

e: architects@cb3design.co.uk

w: www.cb3design.co.uk

t: 01721 729 640

t: 01768 898 933

Scale: 1:100 @ A3	Date: October '21	Drawn by: LJ	Checked: KJL
Job No: 21.SAN.01	Drawing No: 101		

This drawing is protected by the copyright of CB3 Design 2018.03.08

