

Project Status:




PLANNING

THIS DRAWING IS ISSUED FOR THE ABOVE PURPOSE ONLY AND MUST NOT BE USED FOR ANY OTHER PURPOSE WITHOUT THE EXPRESS PERMISSION OF CB3 DESIGN LTD

ALL STRUCTURAL SIZES OF TIMBER/STEEL etc. ARE SHOWN INDICATIVELY ONLY. REFERENCE SHOULD BE MADE TO STRUCTURAL ENGINEERS DESIGN AND CALCULATIONS FOR ALL STRUCTURAL SIZES.

Health & Safety:
Please note CDM 2015 applies to all construction work including domestic projects. If further clarification is required please refer to 'CDM 2015: what domestic clients need to do' a useful guidance document prepared by the Association for Project Safety.

Key:

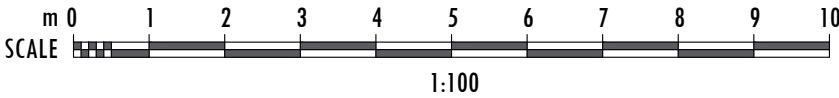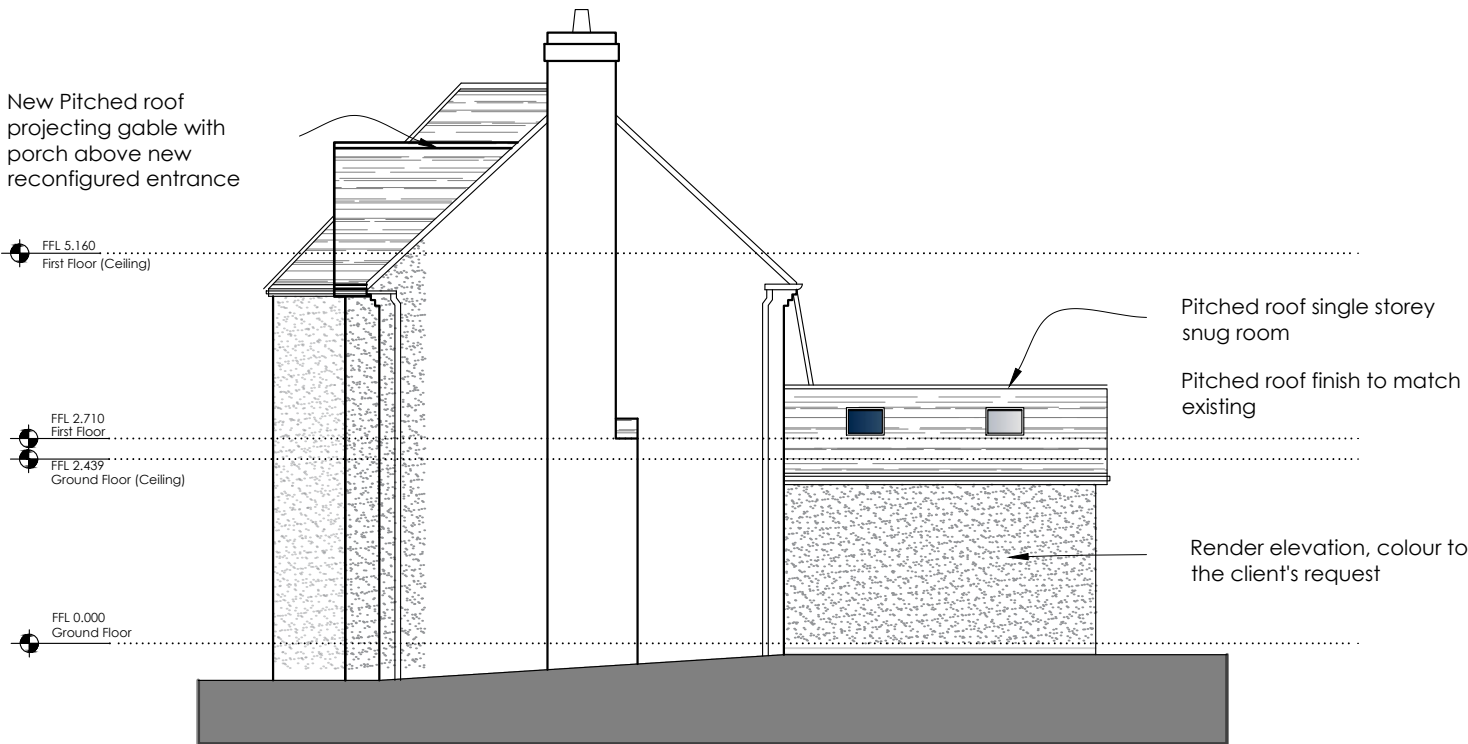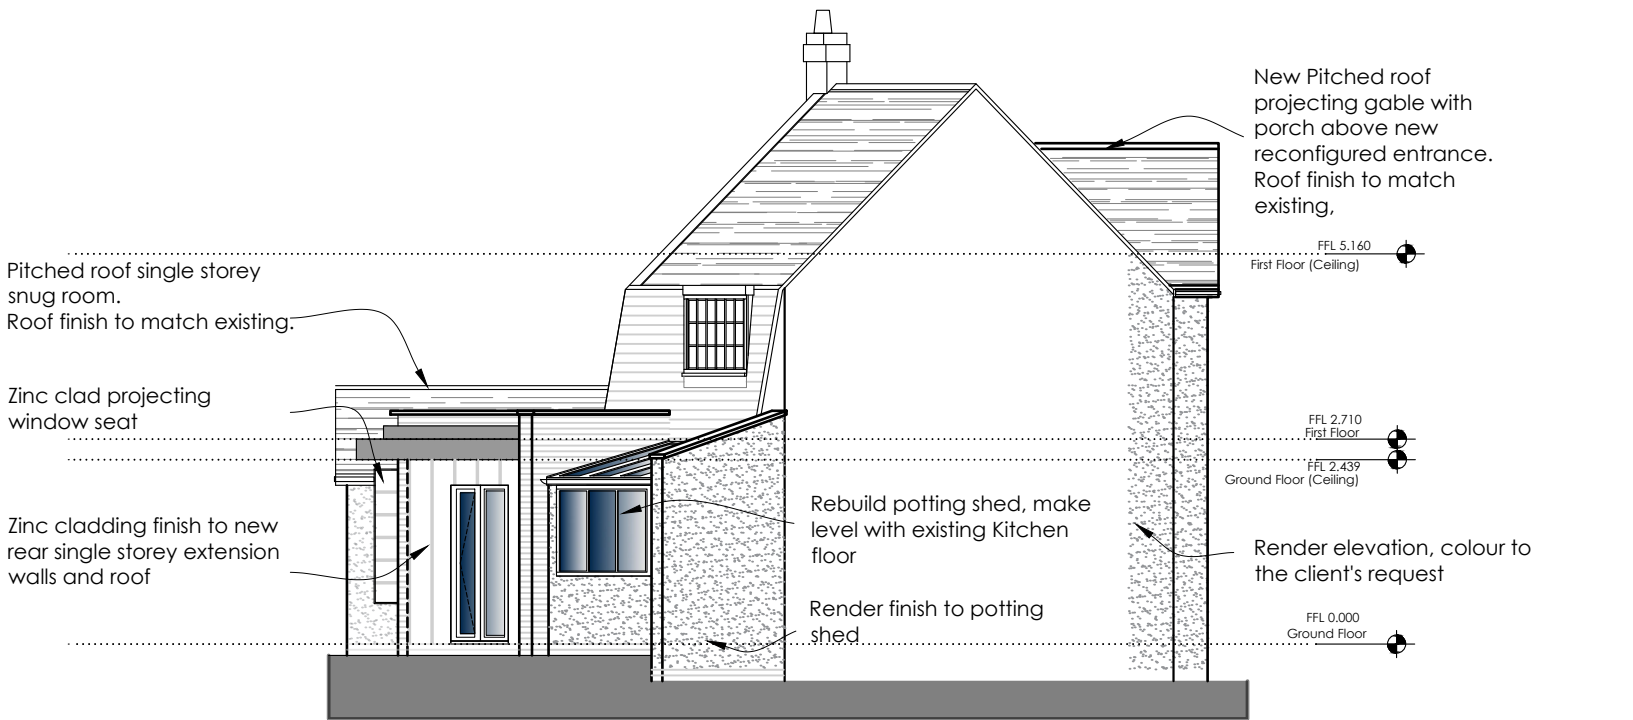

Date	Rev	Description	Init.
Revisions			

Job Title:

Woodvale
Lansdowne Close
Leek
ST13 8NB

Drawing Title:

Proposed Elevations

Client:

Mr & Mrs Sansom

cb³ design
architects

RIBA
Chartered Practice

RIAS

Issued by:

HEAD OFFICE 2 The Square, Lymm, Cheshire, WA13 9JX t: 01925 752 414 e: architects@cb3design.co.uk w: www.cb3design.co.uk	SCOTTISH BORDERS Chambers House 72 High Street Peebles EH45 5W t: 01721 729 640	CUMBRIA Field House, Parkhead, Rerwick Cumbria CA10 1JQ t: 01768 898 933
---	--	--

Scale: 1:100 @ A3	Date: October '21	Drawn by: LJ	Checked: KJL
Job No: 21.SAN.01	Drawing No: 102		

This drawing is protected by the copyright of CB3 Design 2018.03.08