


ROBERT L FORD

private architectural practitioner and rural development consultant

PARKSIDE PARK ROAD LEEK STAFFORDSHIRE ST13 8JT

robiford@phonecoop.coop 01538 389290 / 07969 68 68 86

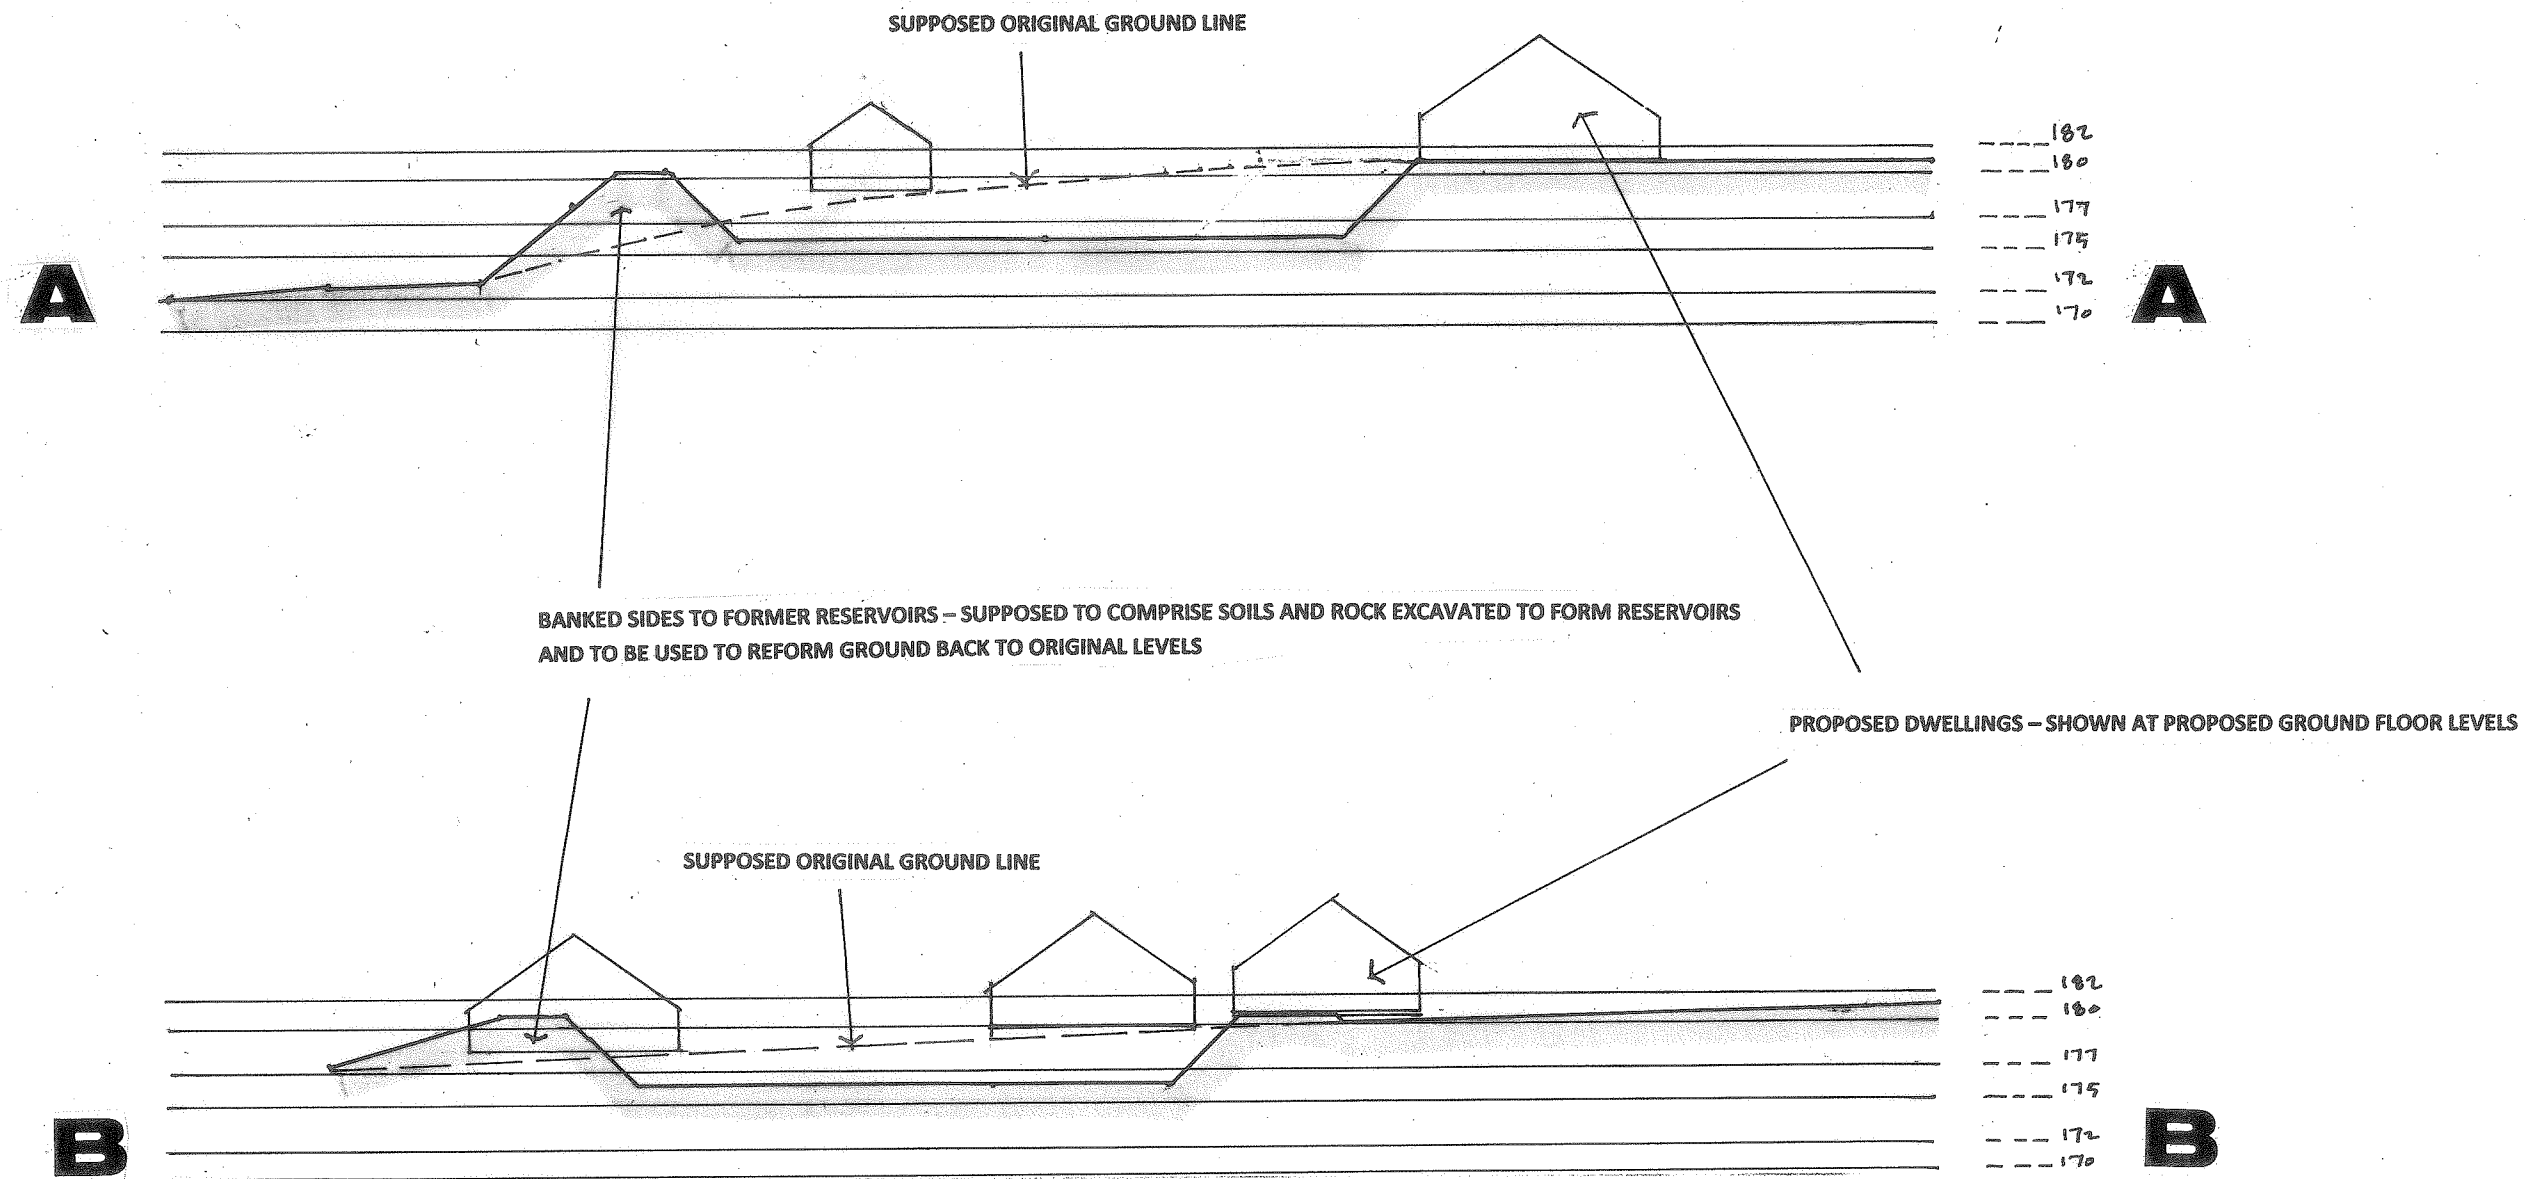

1 METRE X 25 METRES AT 1:500 SCALE



DRAWING NO. HVBE21 03 SECTIONS THROUGH GROUND TO SHOW RELATIVE LEVELS EXISTING AND PROPOSED – TO BE READ IN CONJUNCTION WITH DRAWING NO. HVBE21 02

SCALE 1:500 AT A3

PROPOSED RESIDENTIAL DEVELOPMENT AT HIGHFIELD VIEW BRIDGE END MACCLESFIELD ROAD LEEK STAFFORDSHIRE ST13 8LG

DEC 2021