




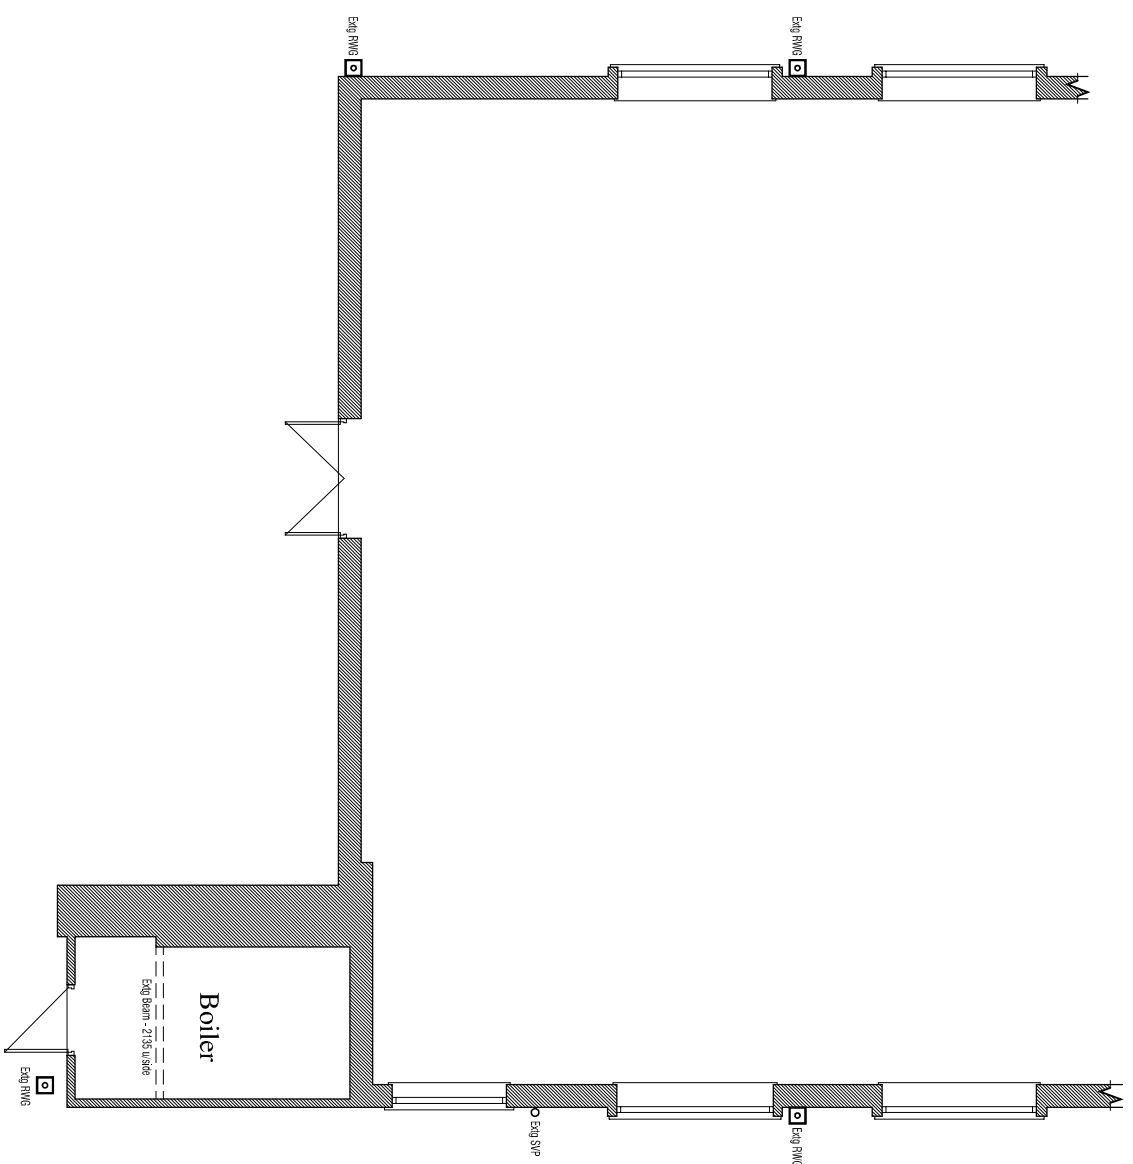


Existing Partial Ground Floor Plan

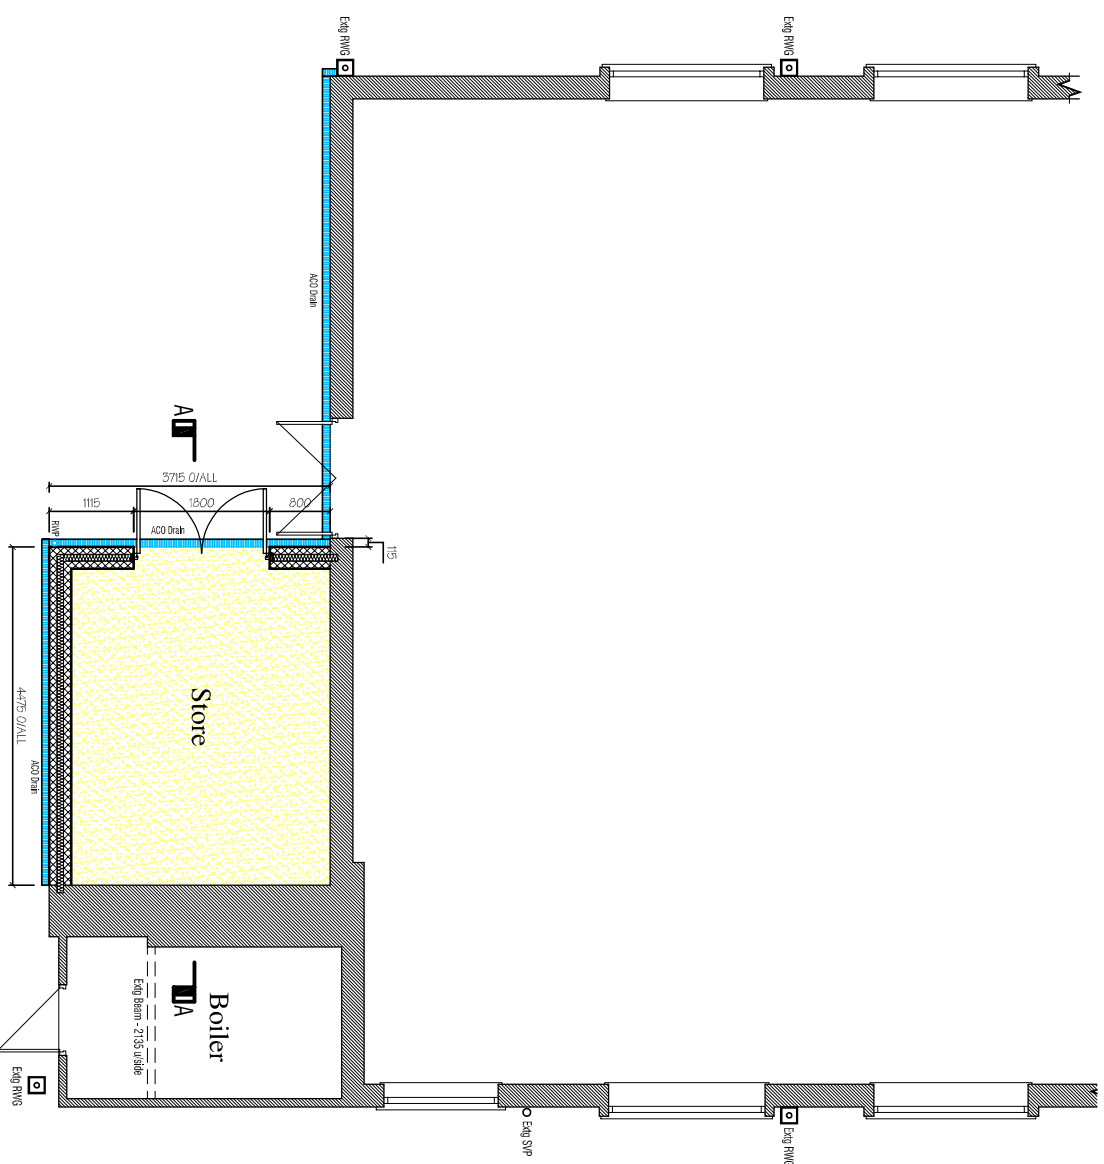


Proposed Partial Ground Floor Plan

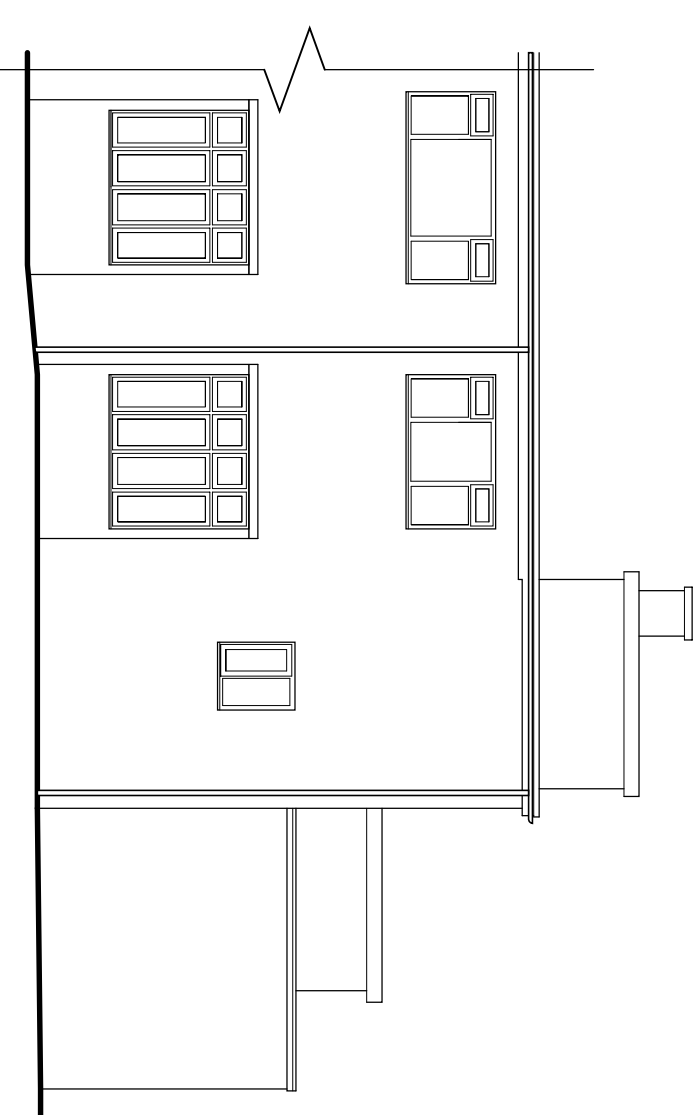


Existing Partial Side Elevation

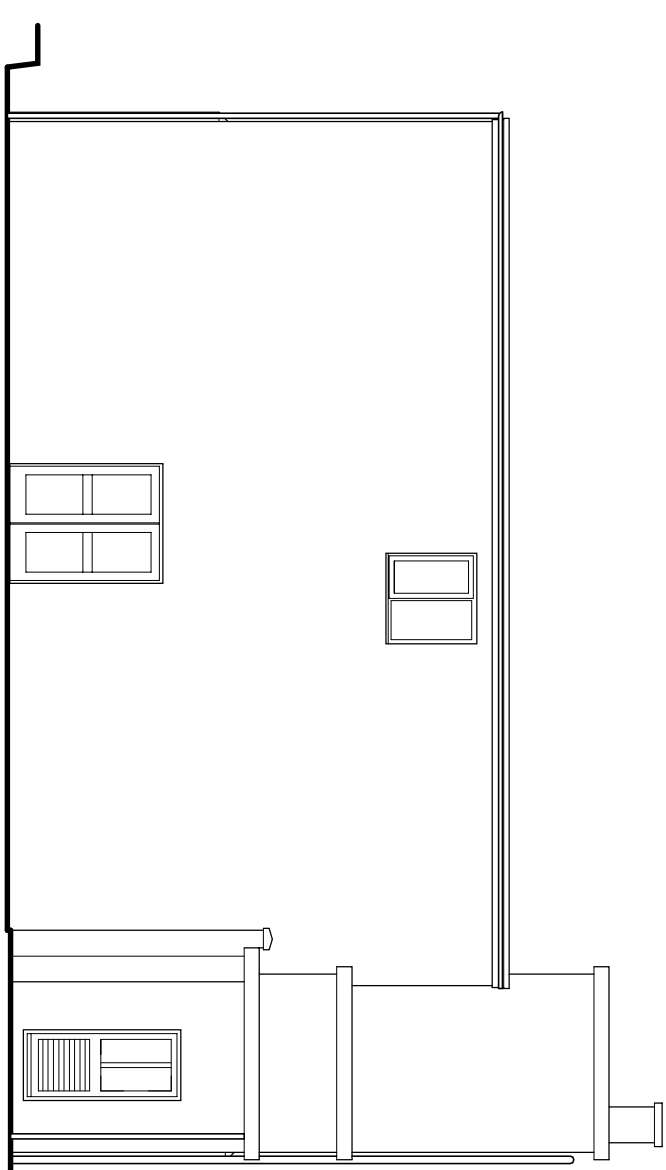


Existing Partial Rear Elevation

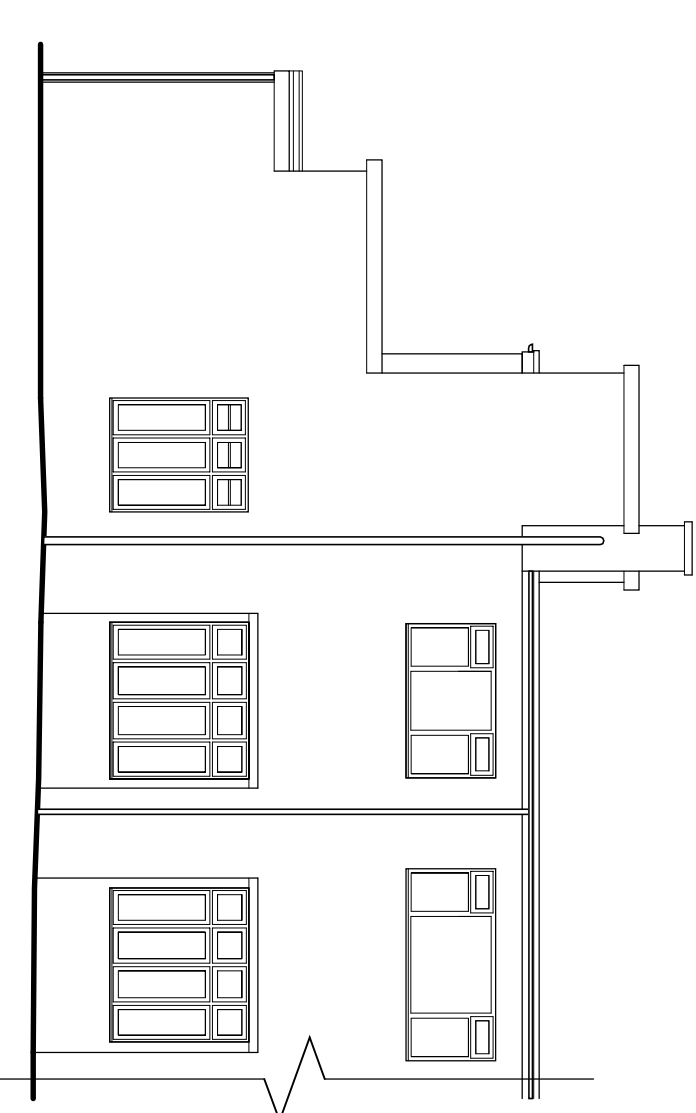


Existing Partial Side Elevation

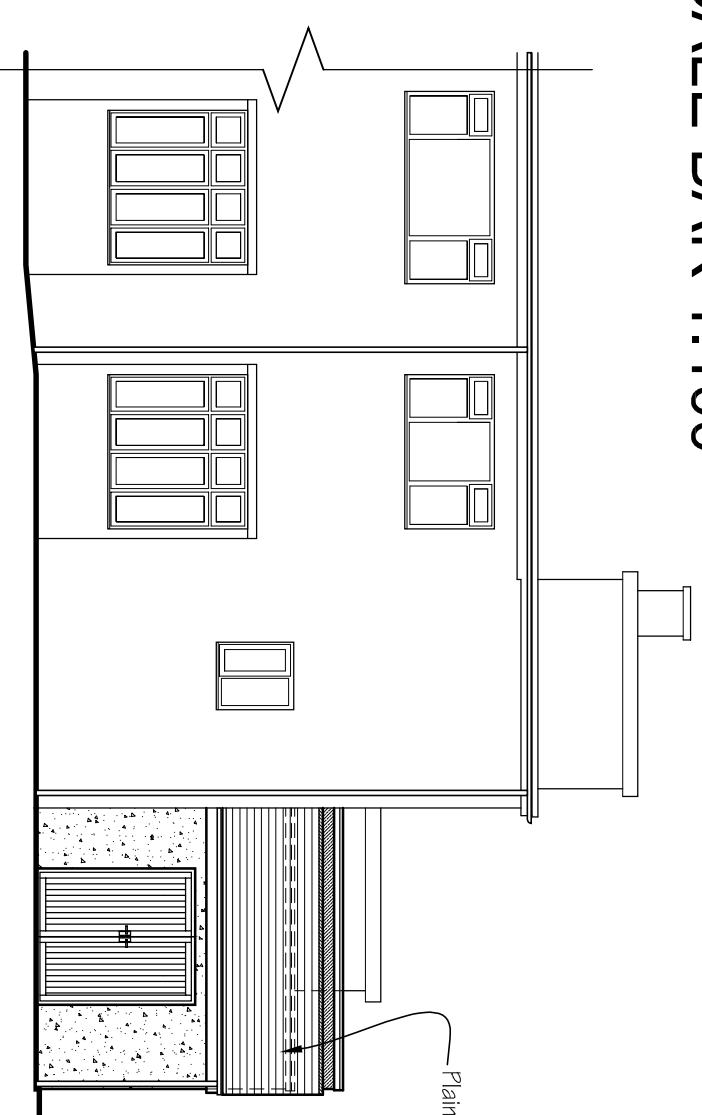


SCALE BAR 1:100

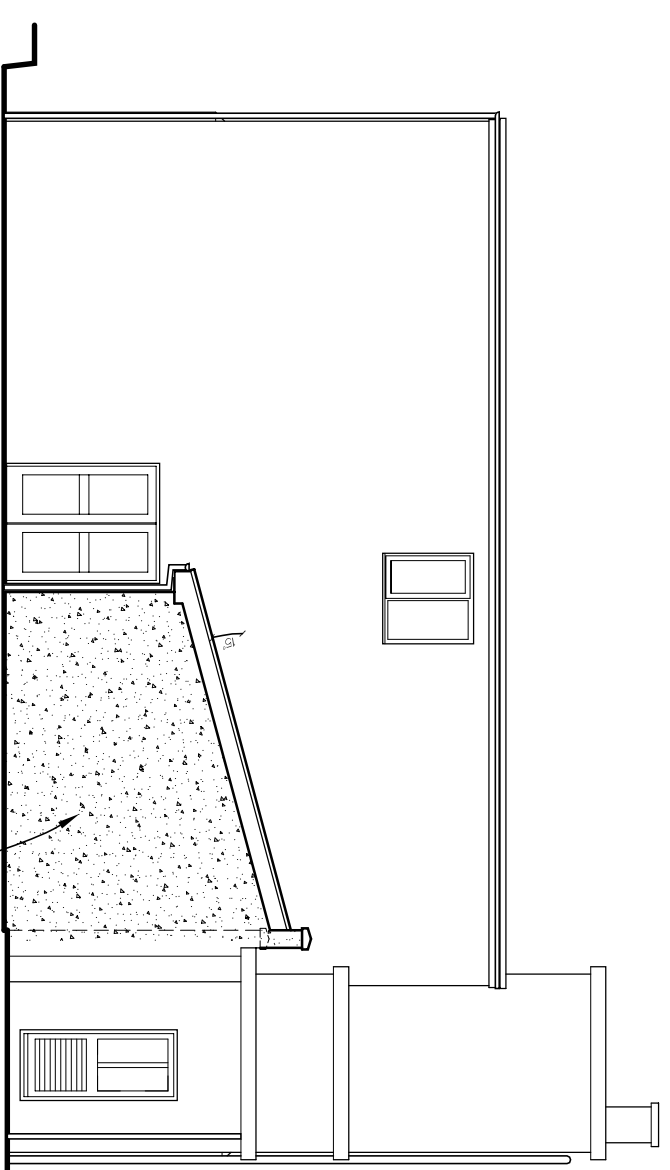


Proposed Partial Rear Elevations

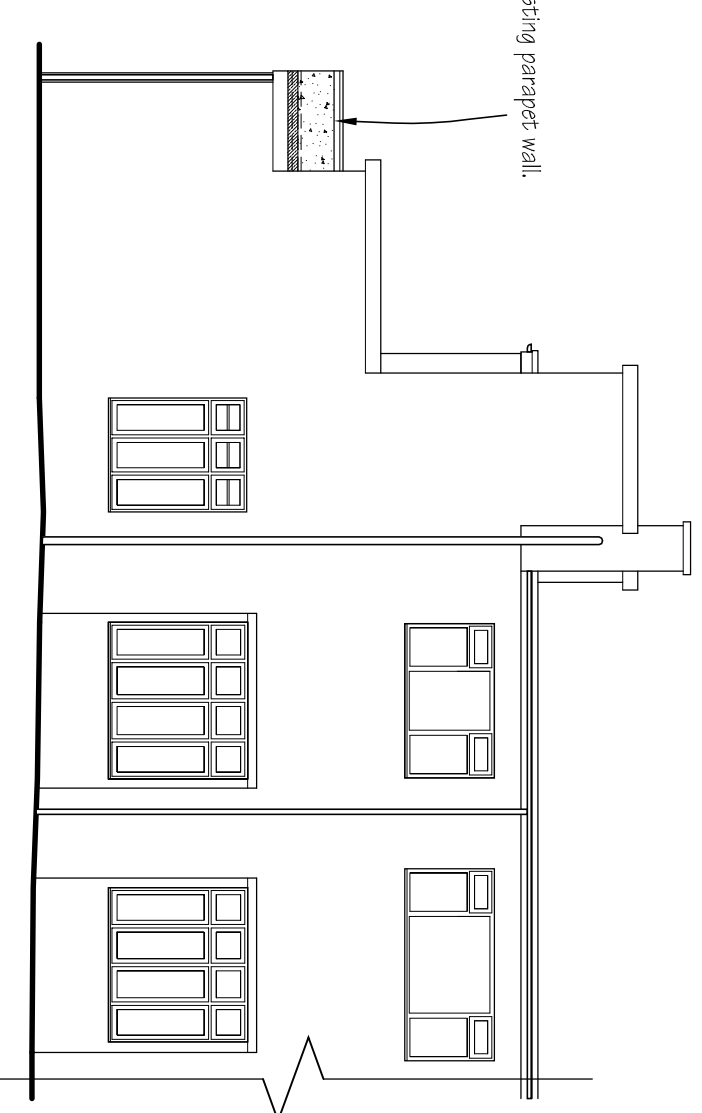


Proposed Partial Side Elevation

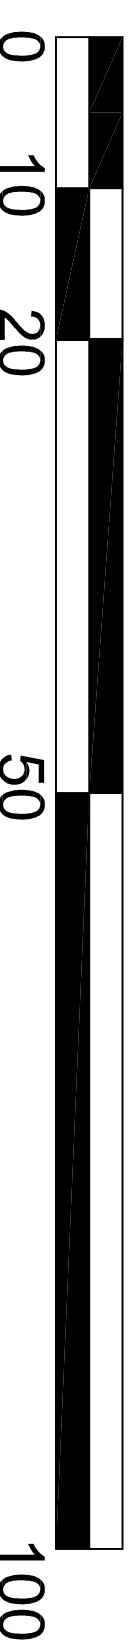

SCALE BAR 1:500

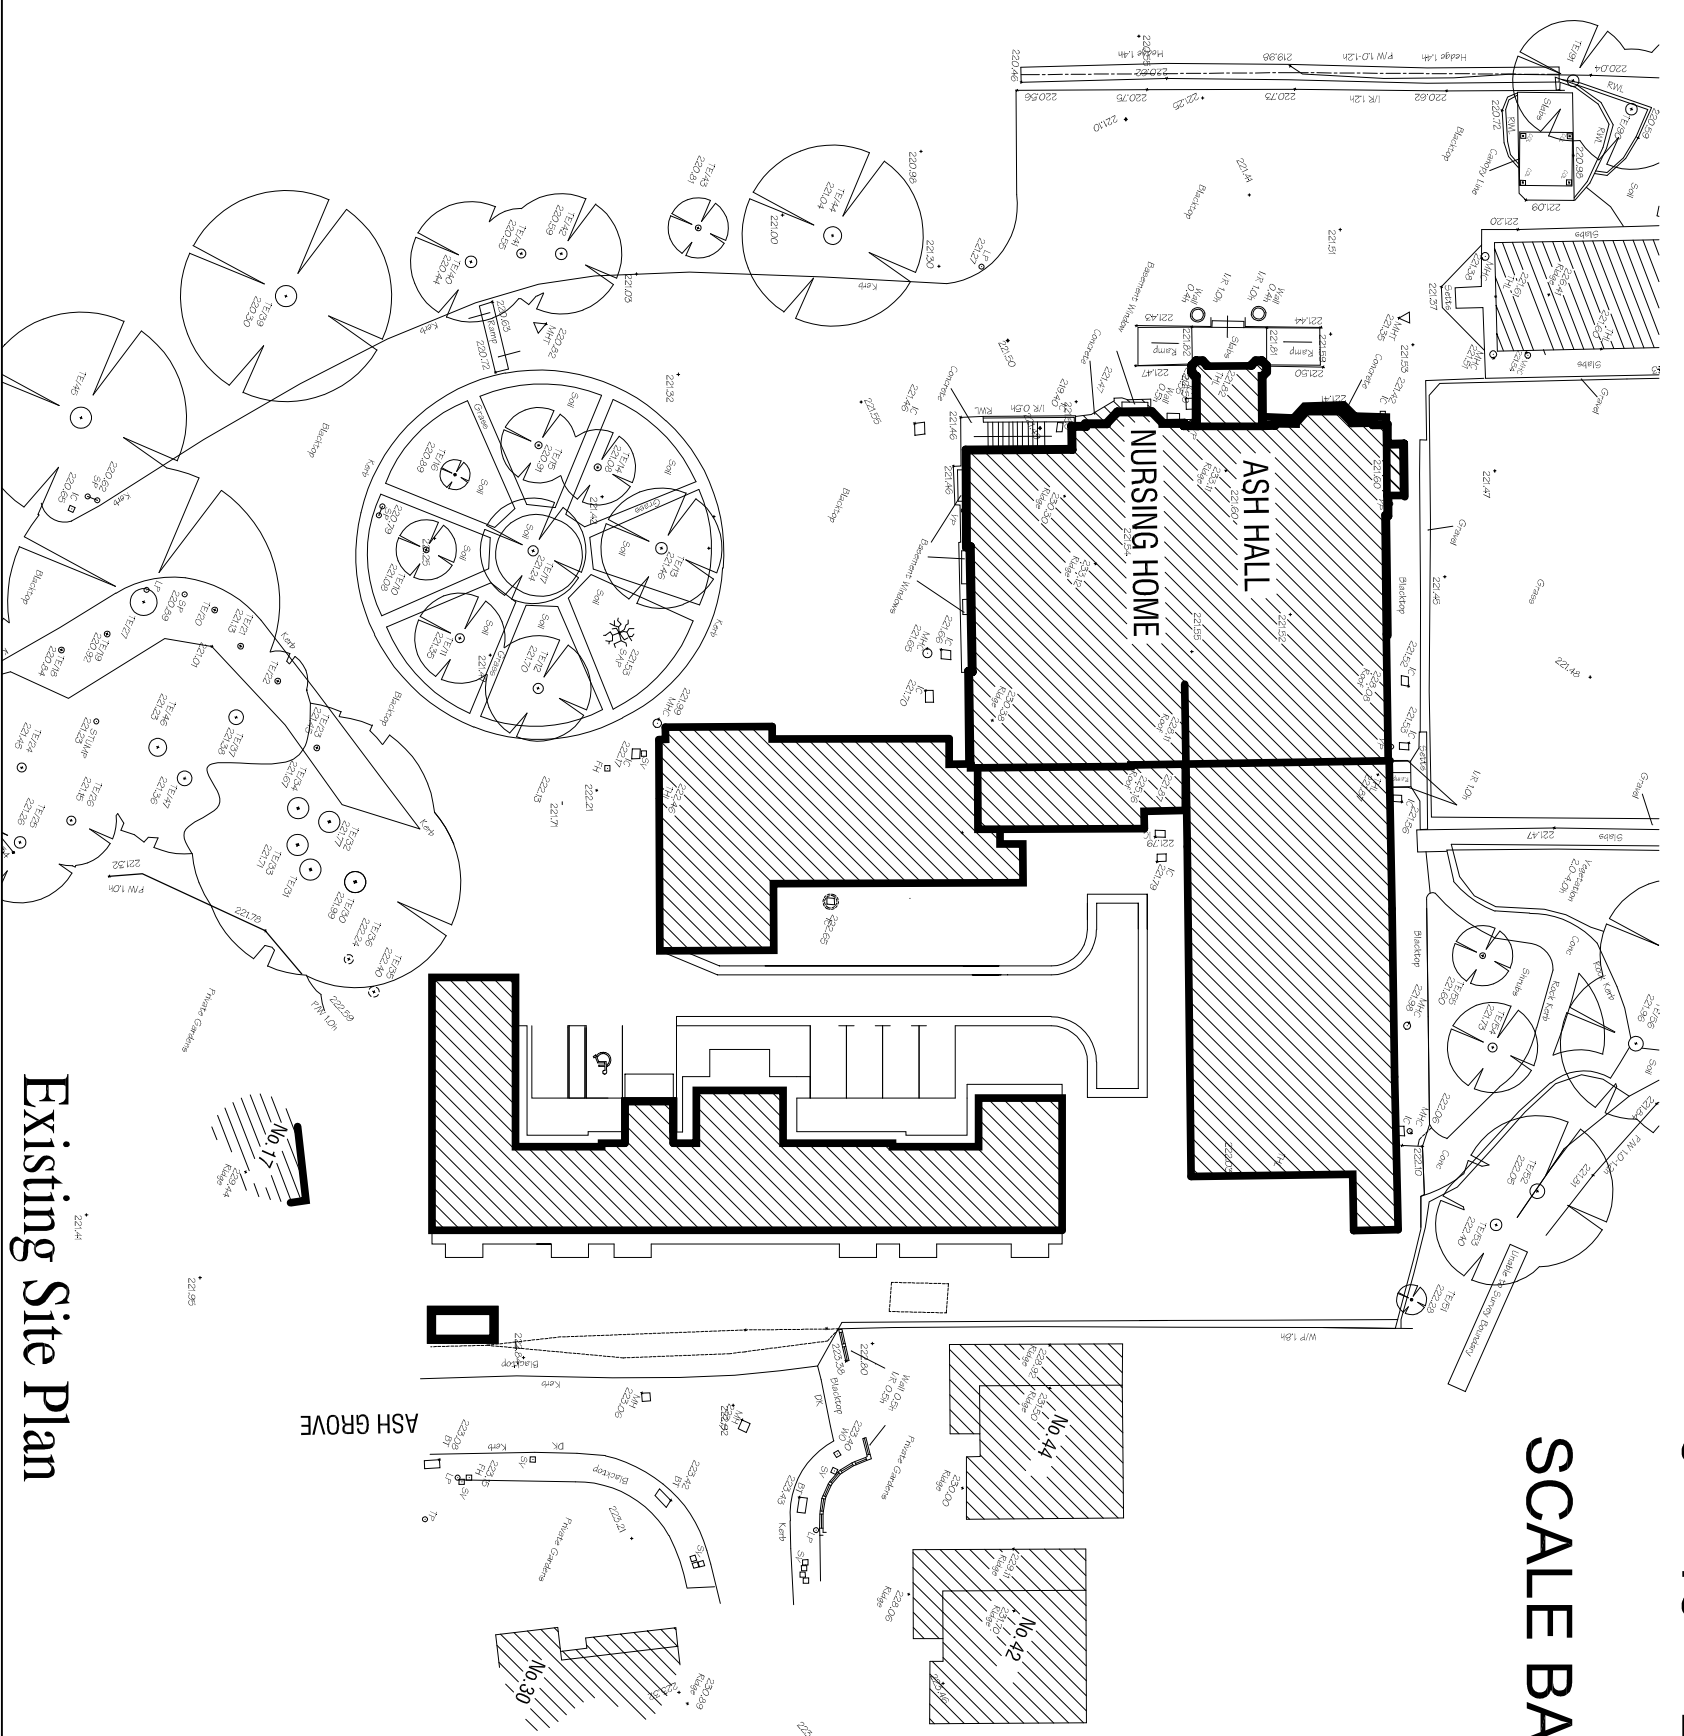

Existing Site Plan

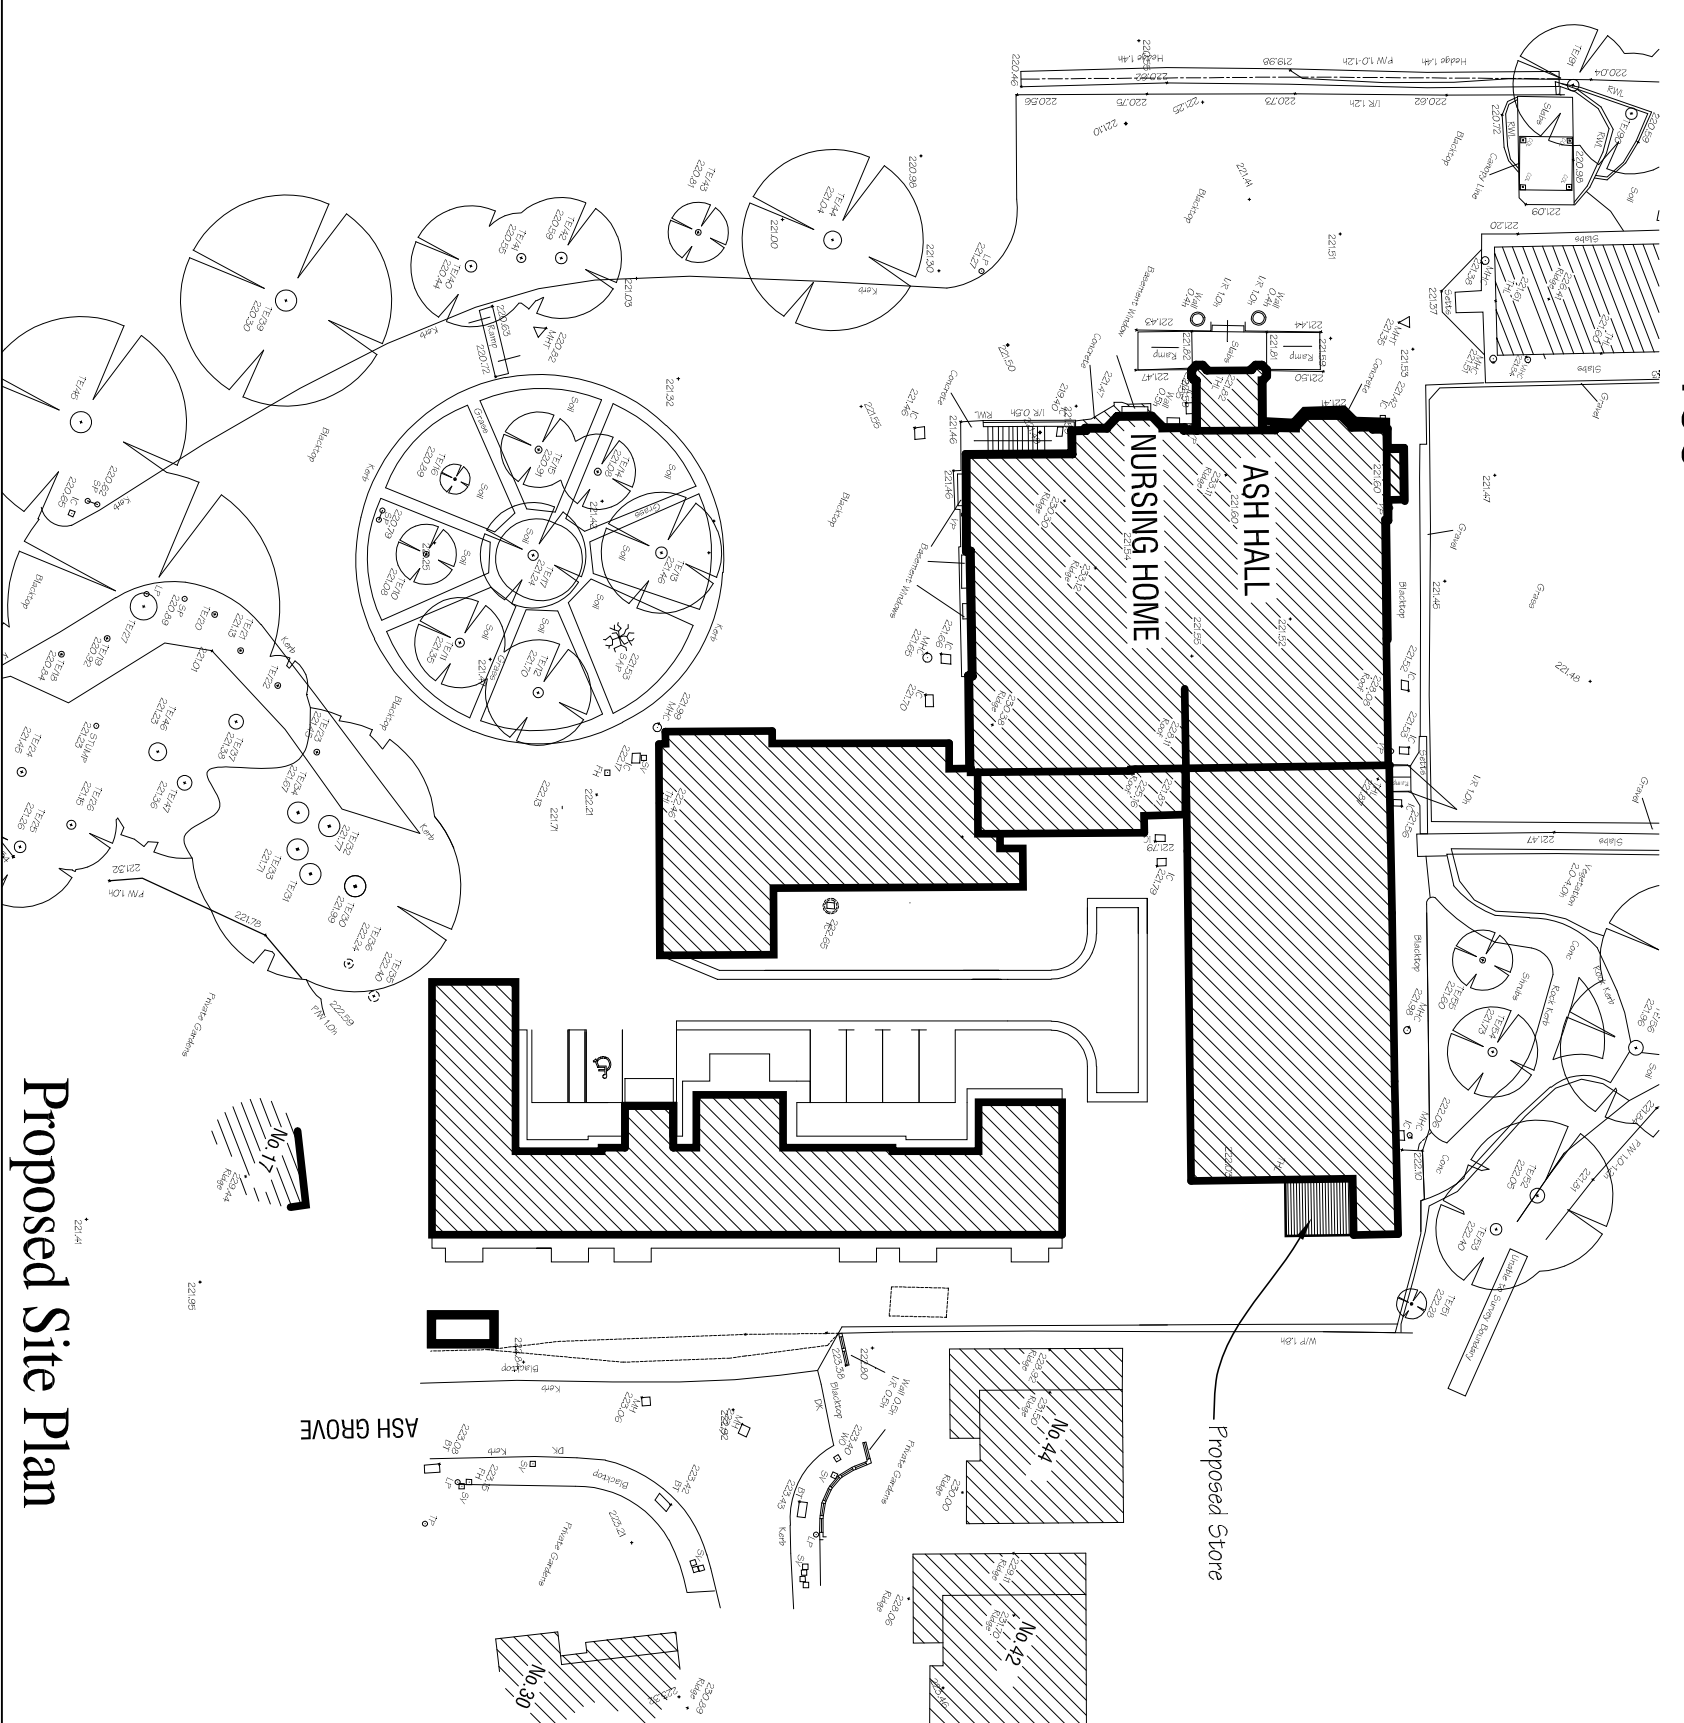

Proposed Site Plan

[illegible]