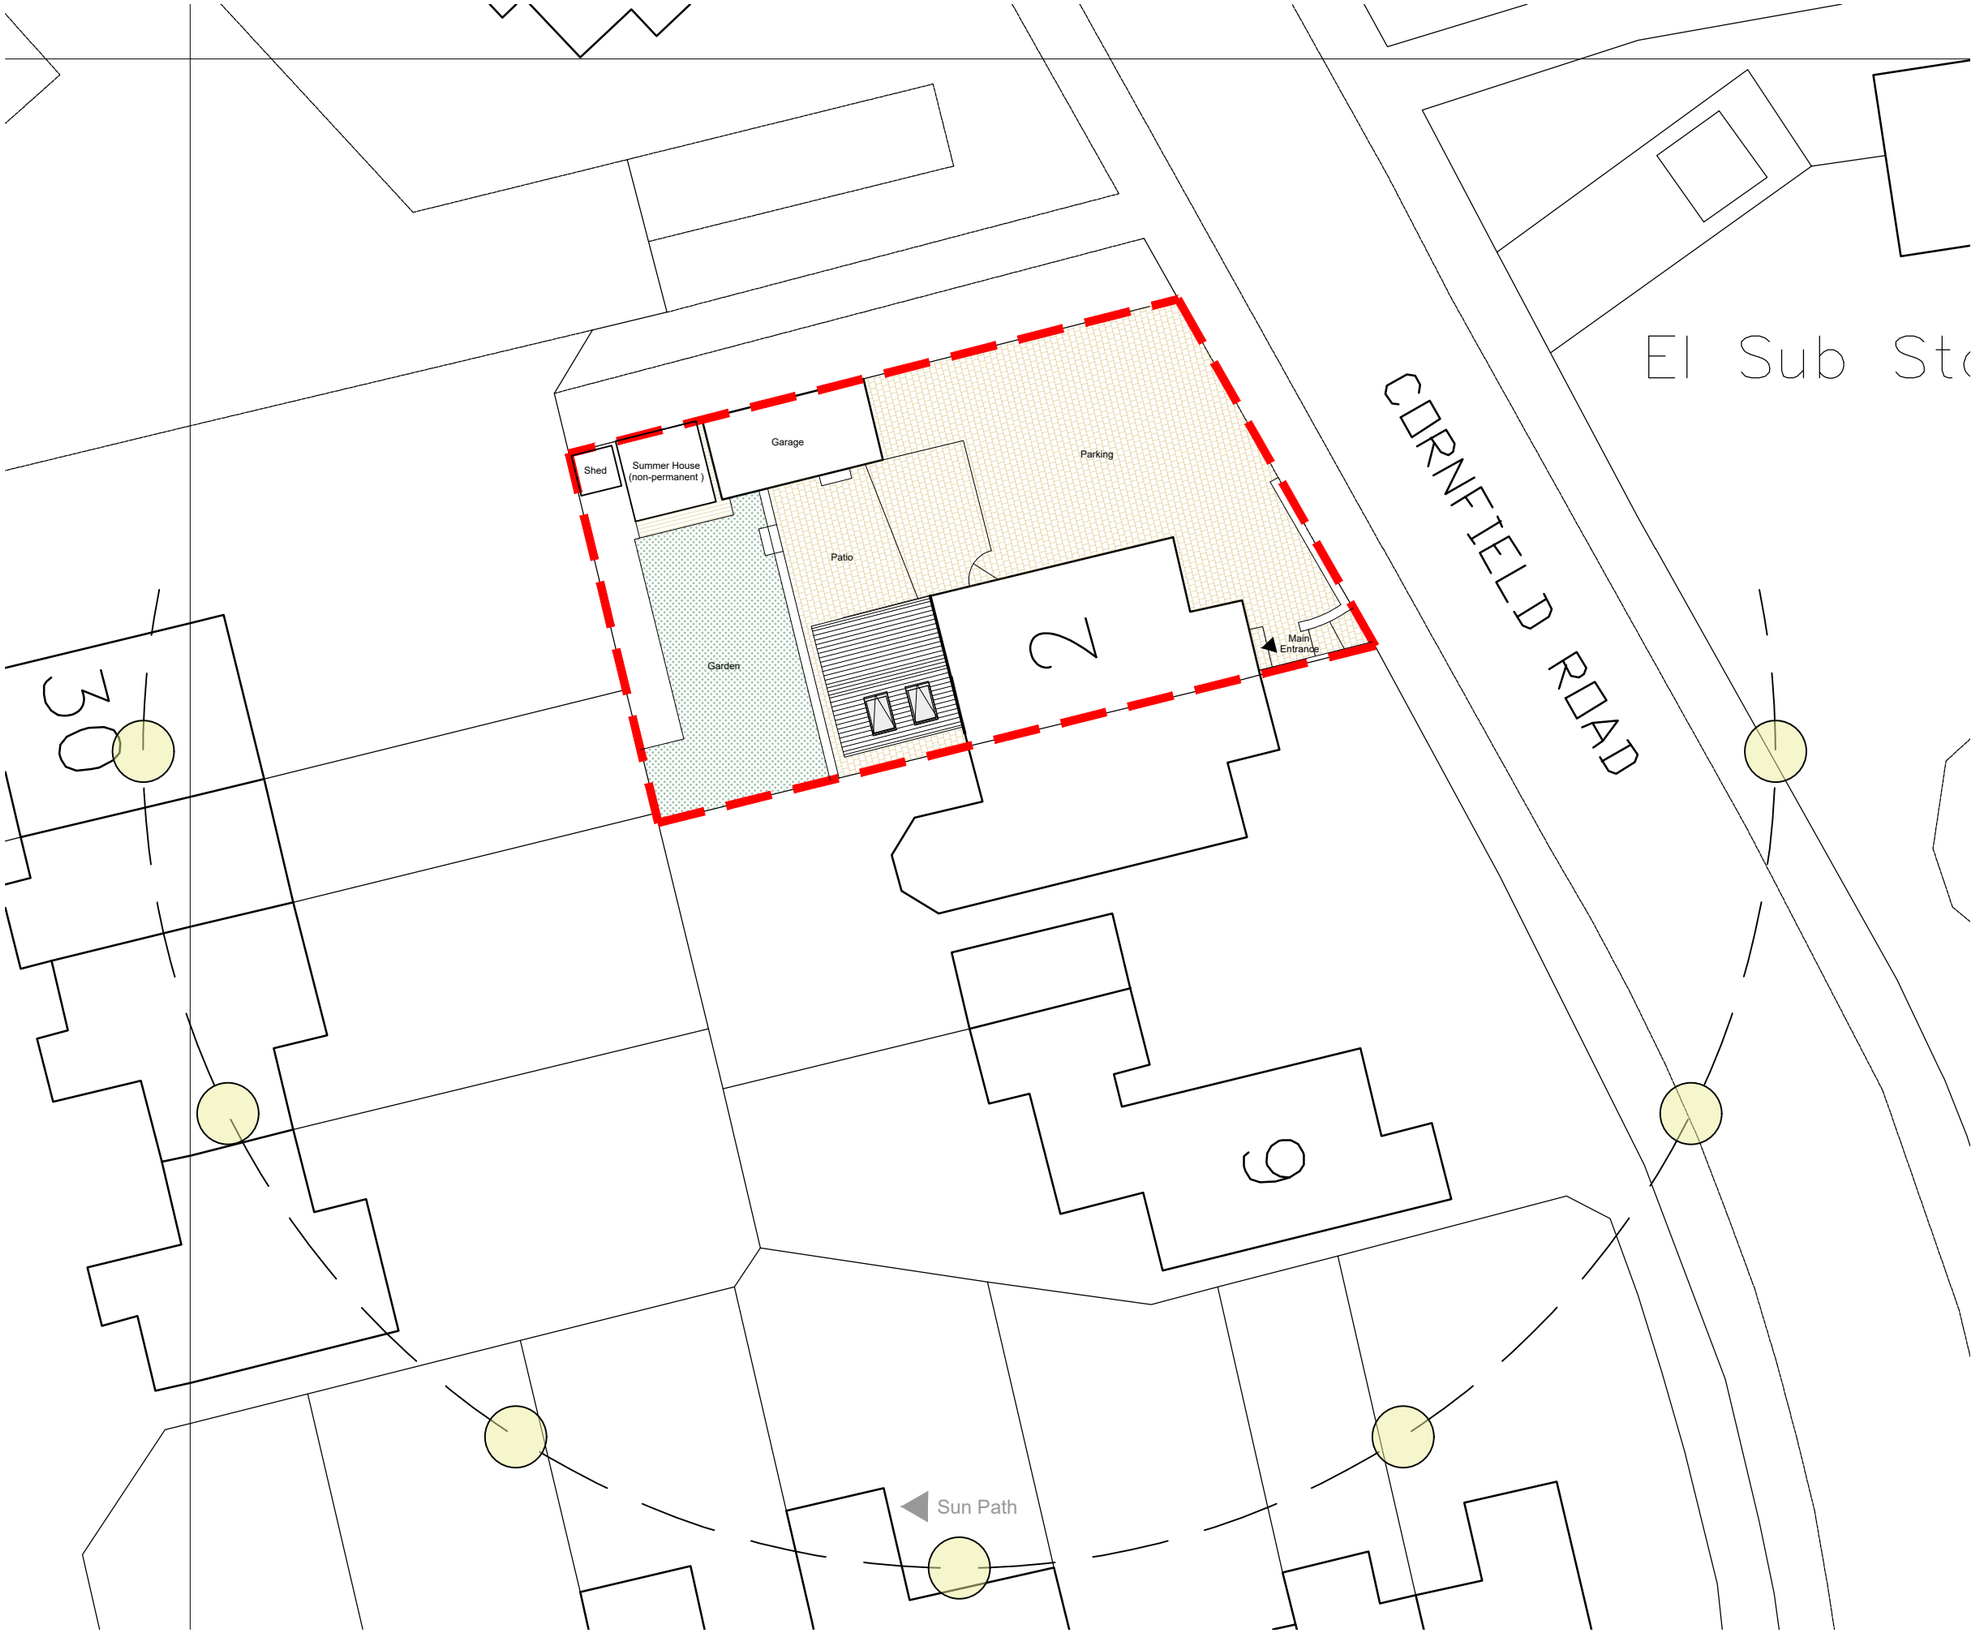


General Notes

A Extension revised. 12/21

Rvd. | Revision | Date

Client :

MR. N HOPKINSON

Project :

REAR EXTENSION
2 Cornfield Rd, Biddulph

Dwg Title :

PROPOSED SITE PLAN

Dwg Status : PLANNING

Dwg No : **P1.03**

Date : DECEMBER '21

Rev:A

Scale : 1:200 @ A3

Other : -