

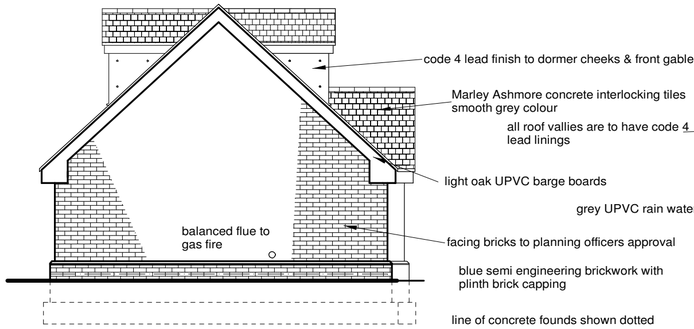


PROPOSED SIDE ELEVATION.

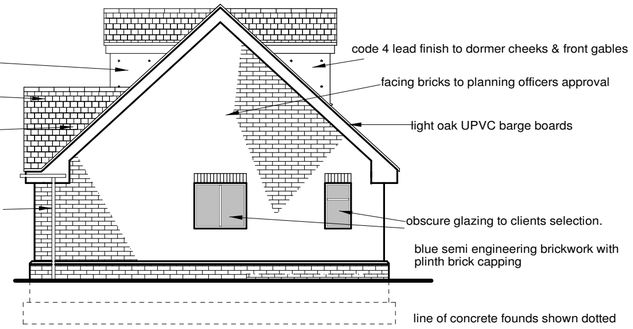



PROPOSED SIDE ELEVATION.

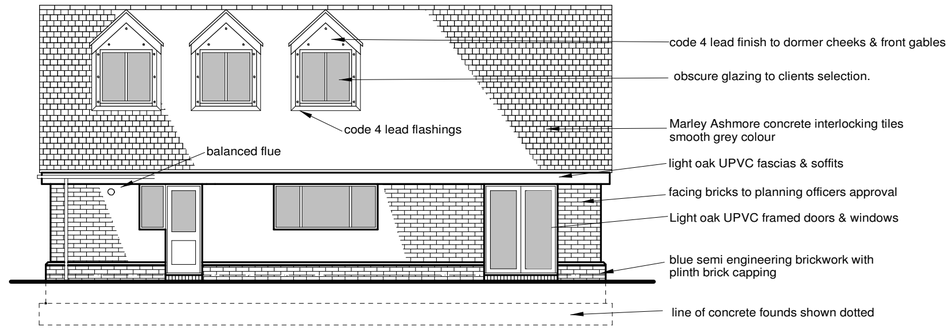

PROPOSED REAR ELEVATION.



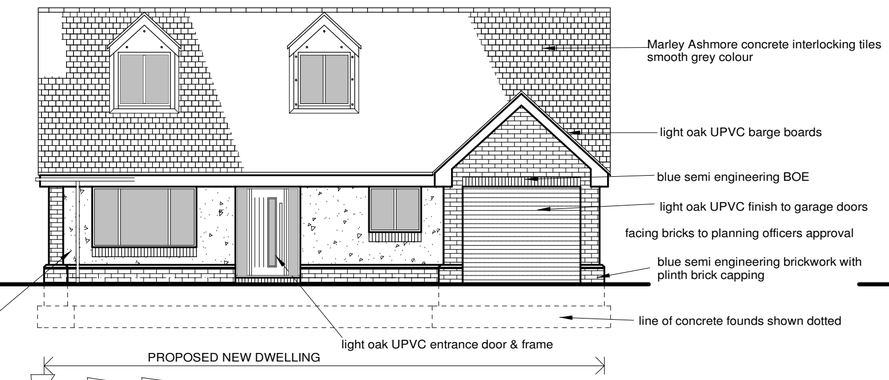

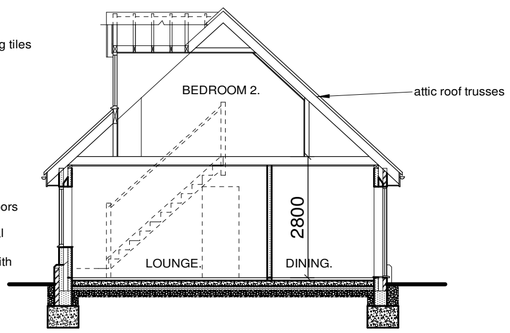

PROPOSED FRONT ELEVATION (STREET SCENE)

PROPOSED ROOF PLAN.

PROPOSED GROUND FLOOR PLAN.


0 1 2 3 4 5m

Scale 1:100 @ A2.

TYPICAL SECTION.

GENERAL NOTES:.

Samples Of Facing Bricks, Tiles And Render Are To Be Submitted To And Approved By The Planning Officer Prior To Ordering Materials.

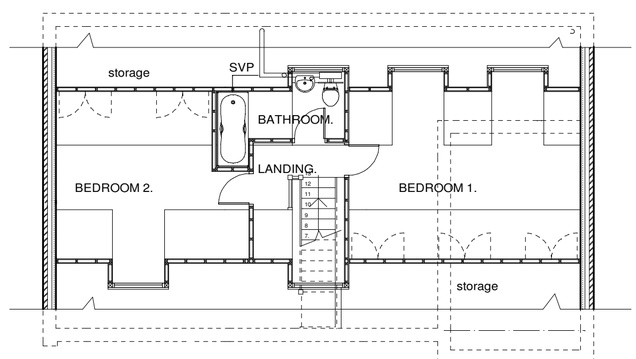

PROPOSED FIRST FLOOR PLAN.

KEVIN COOPER & CHRIS DANIELS.
PROPOSED DETACHED DORMER BUNGALOW, LAND ADJACENT "LANSDOWNE", STATION ROAD, CHEDDLETON, STAFFS, ST13 7

scale 1:100 date. Nov 2021. dwg. no. 09/99/505.