
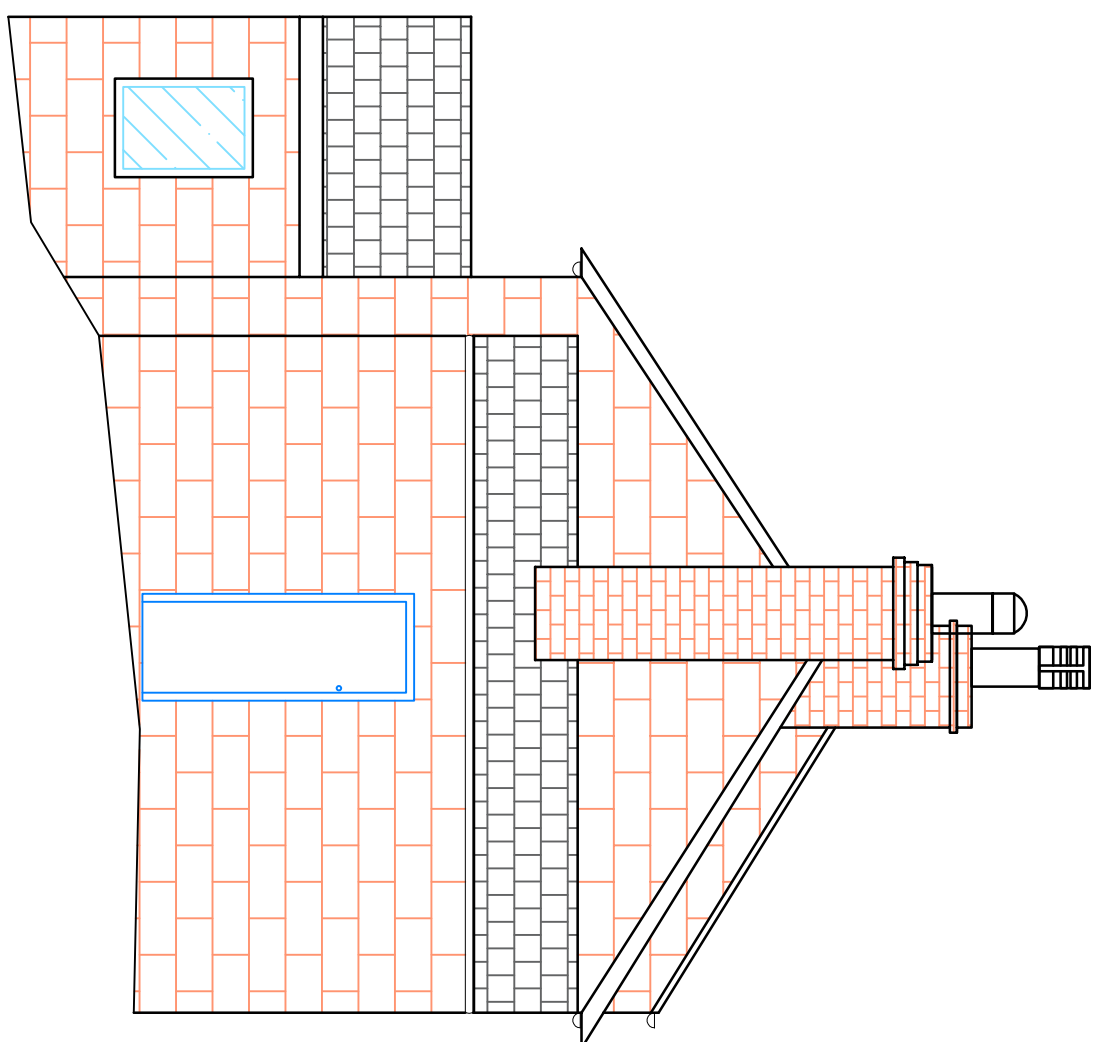
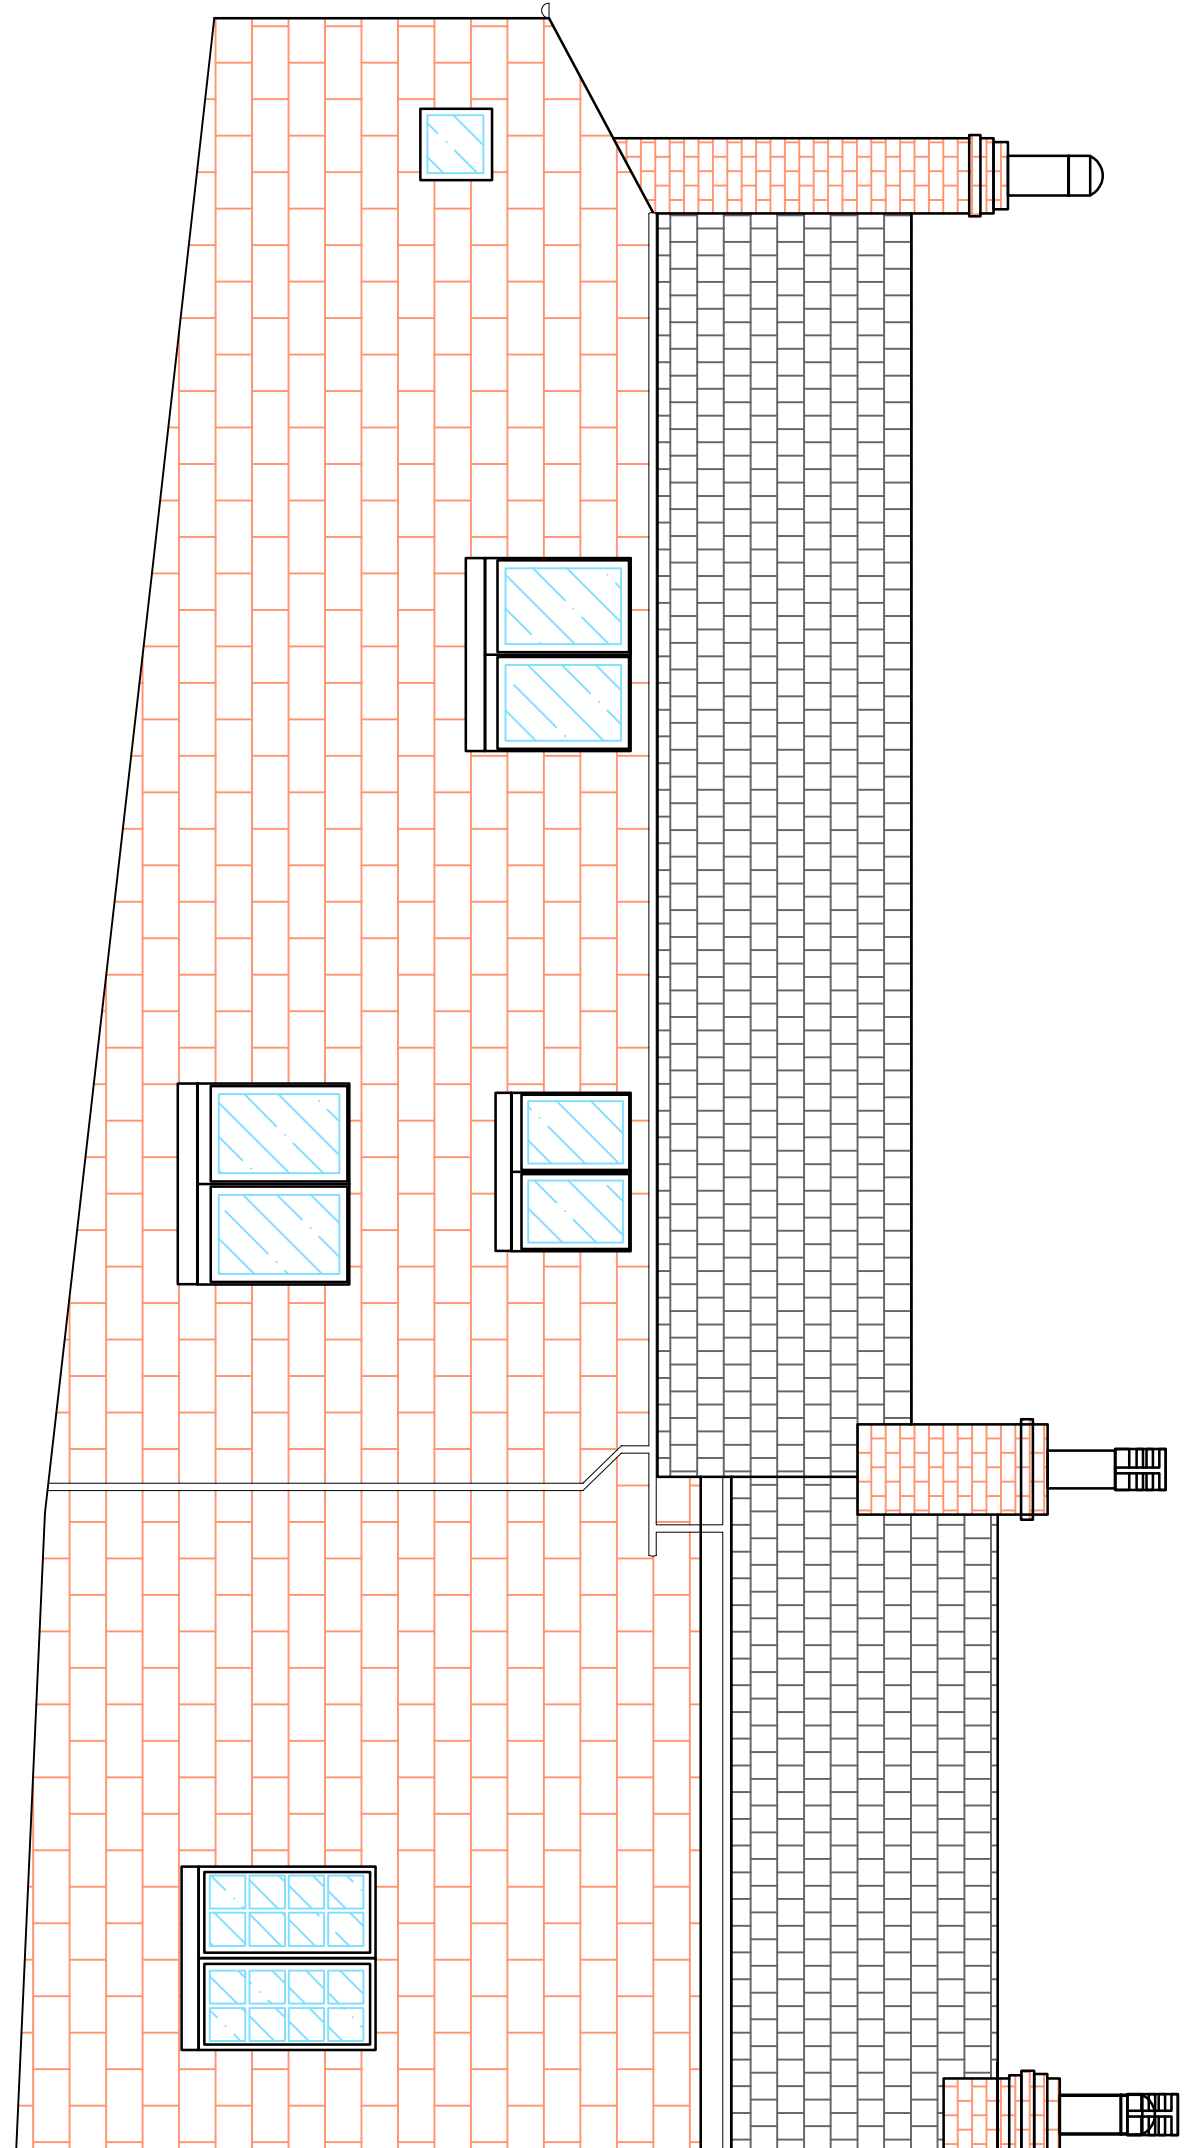
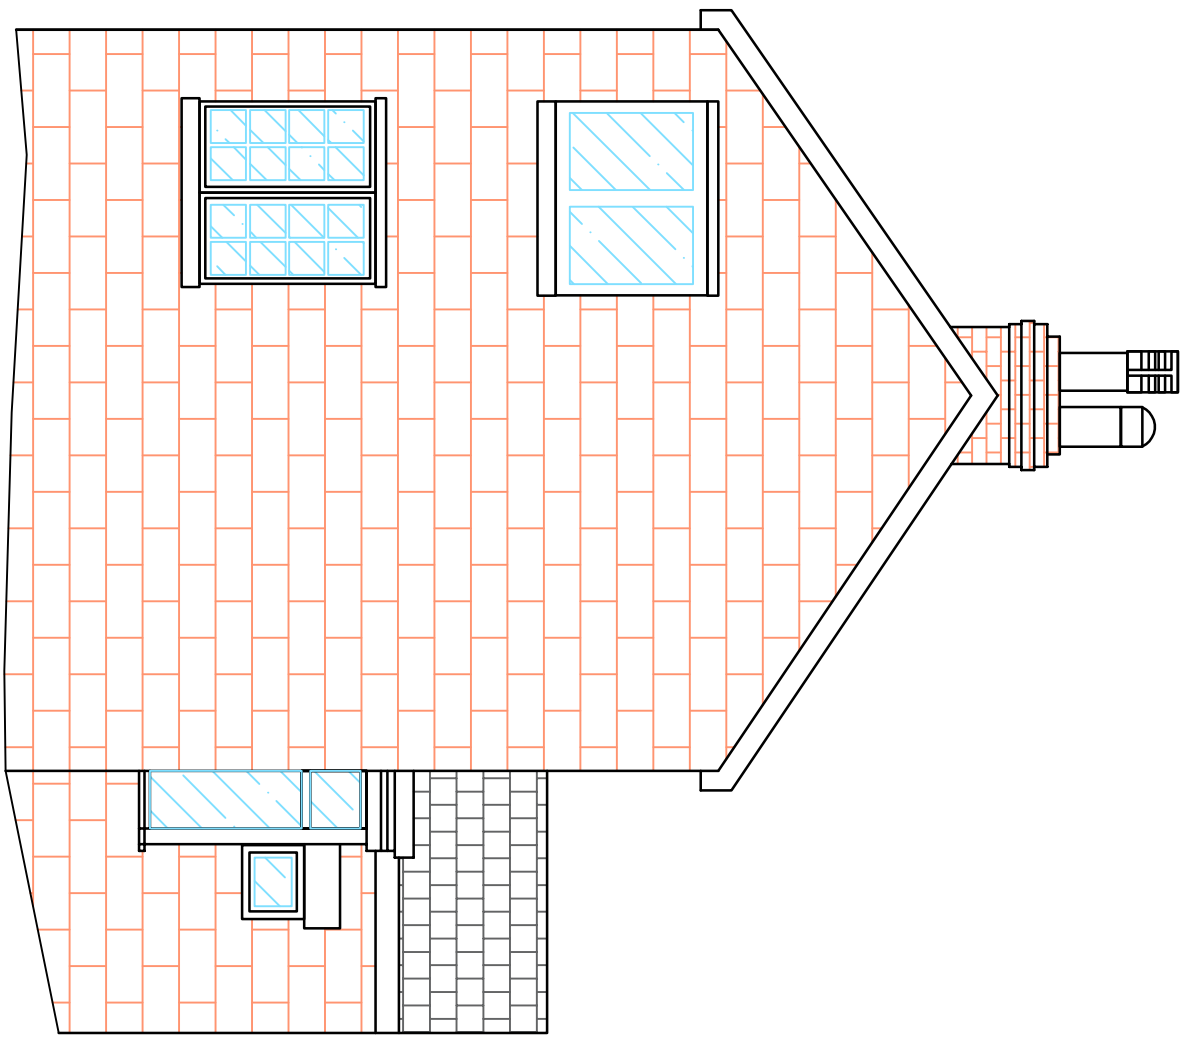


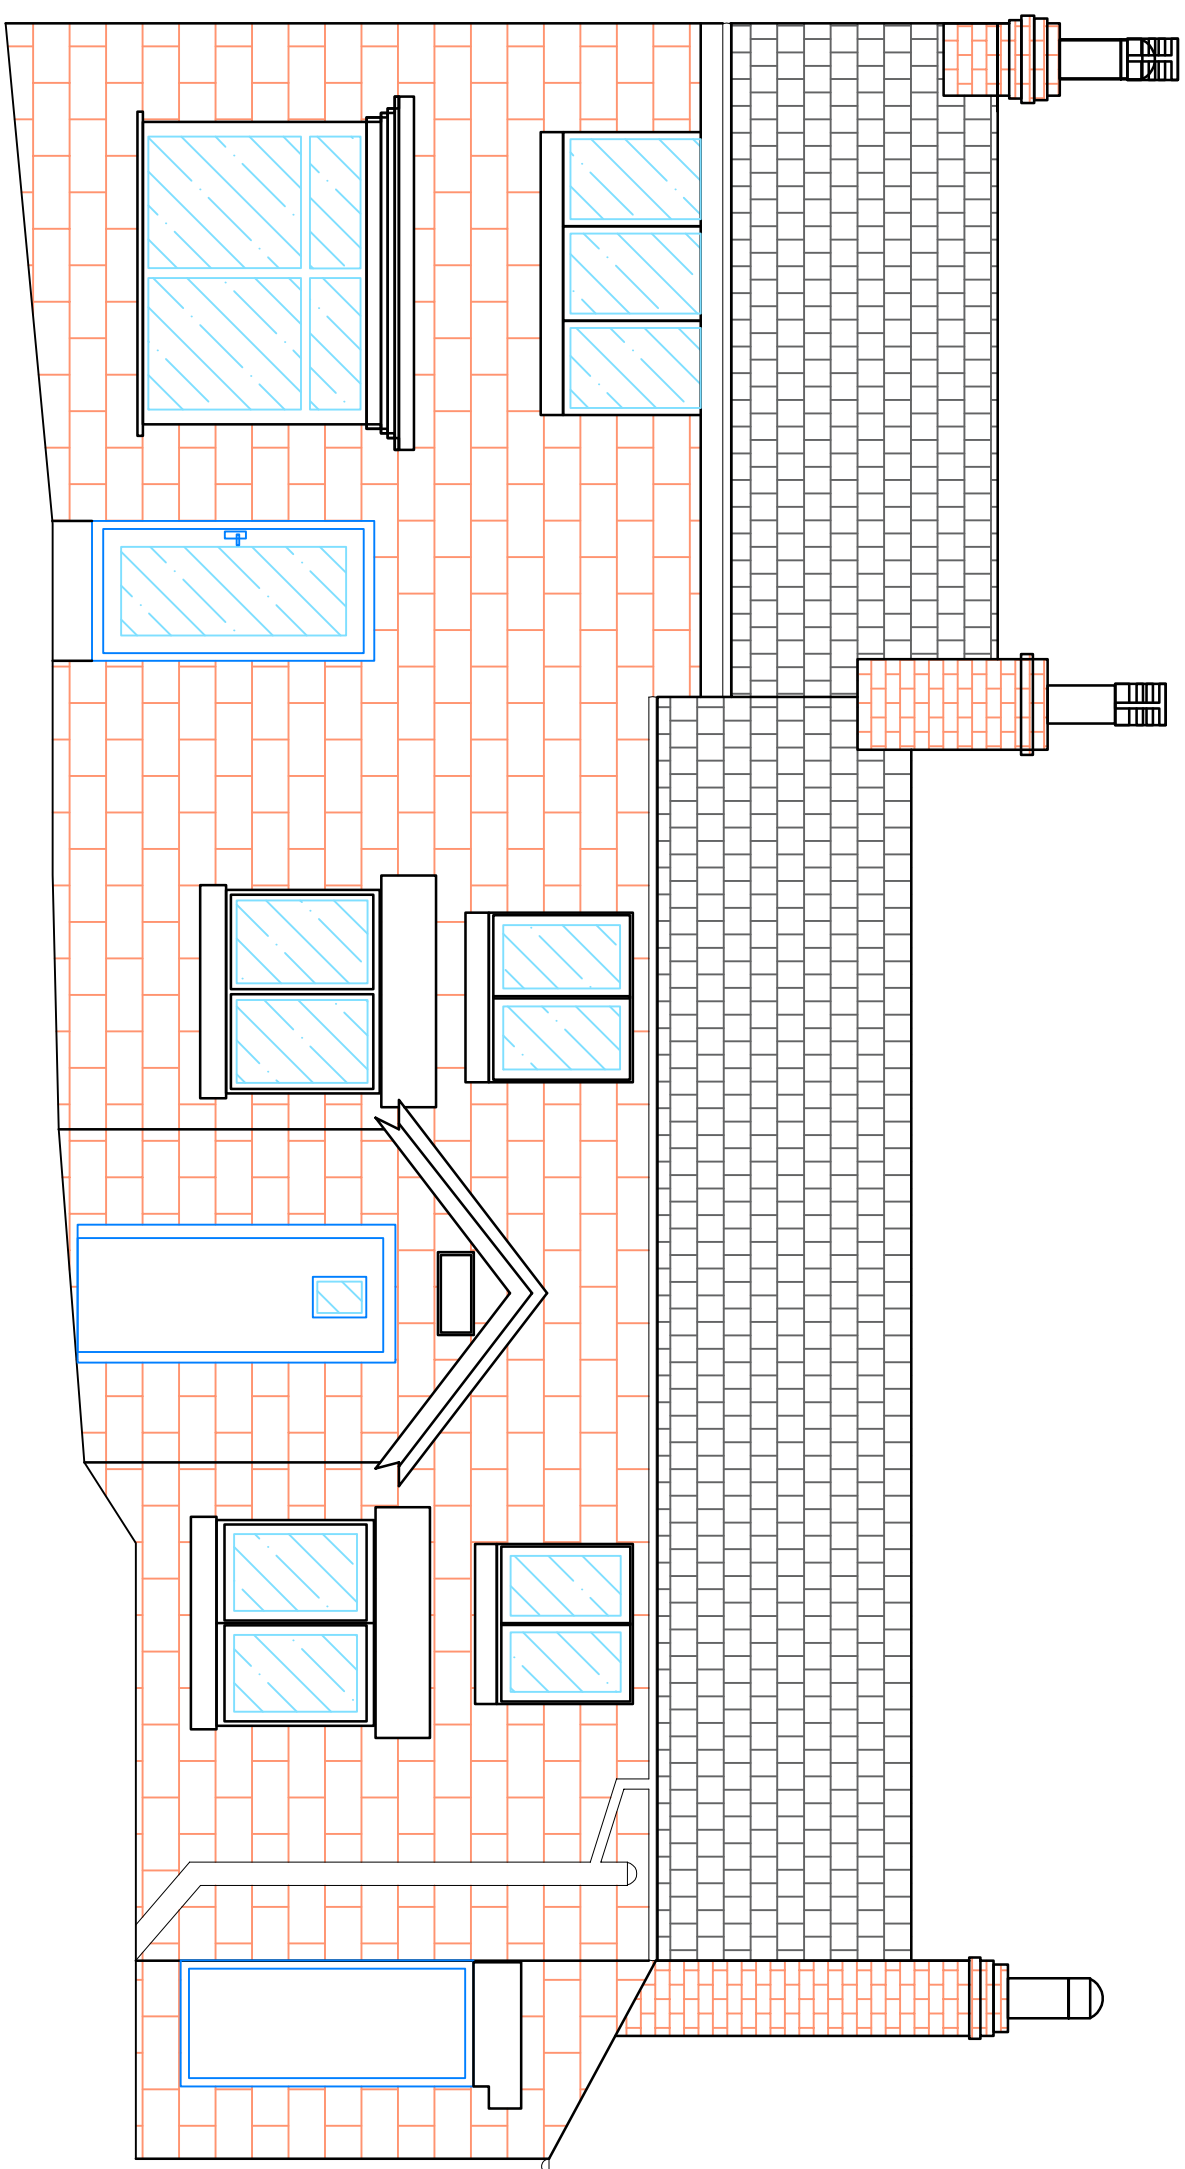

Datum 198.00m

Elevation 1

Datum 198.00m



Elevation 2

Datum 198.00m

Elevation 3

Datum 198.00m

Elevation 4

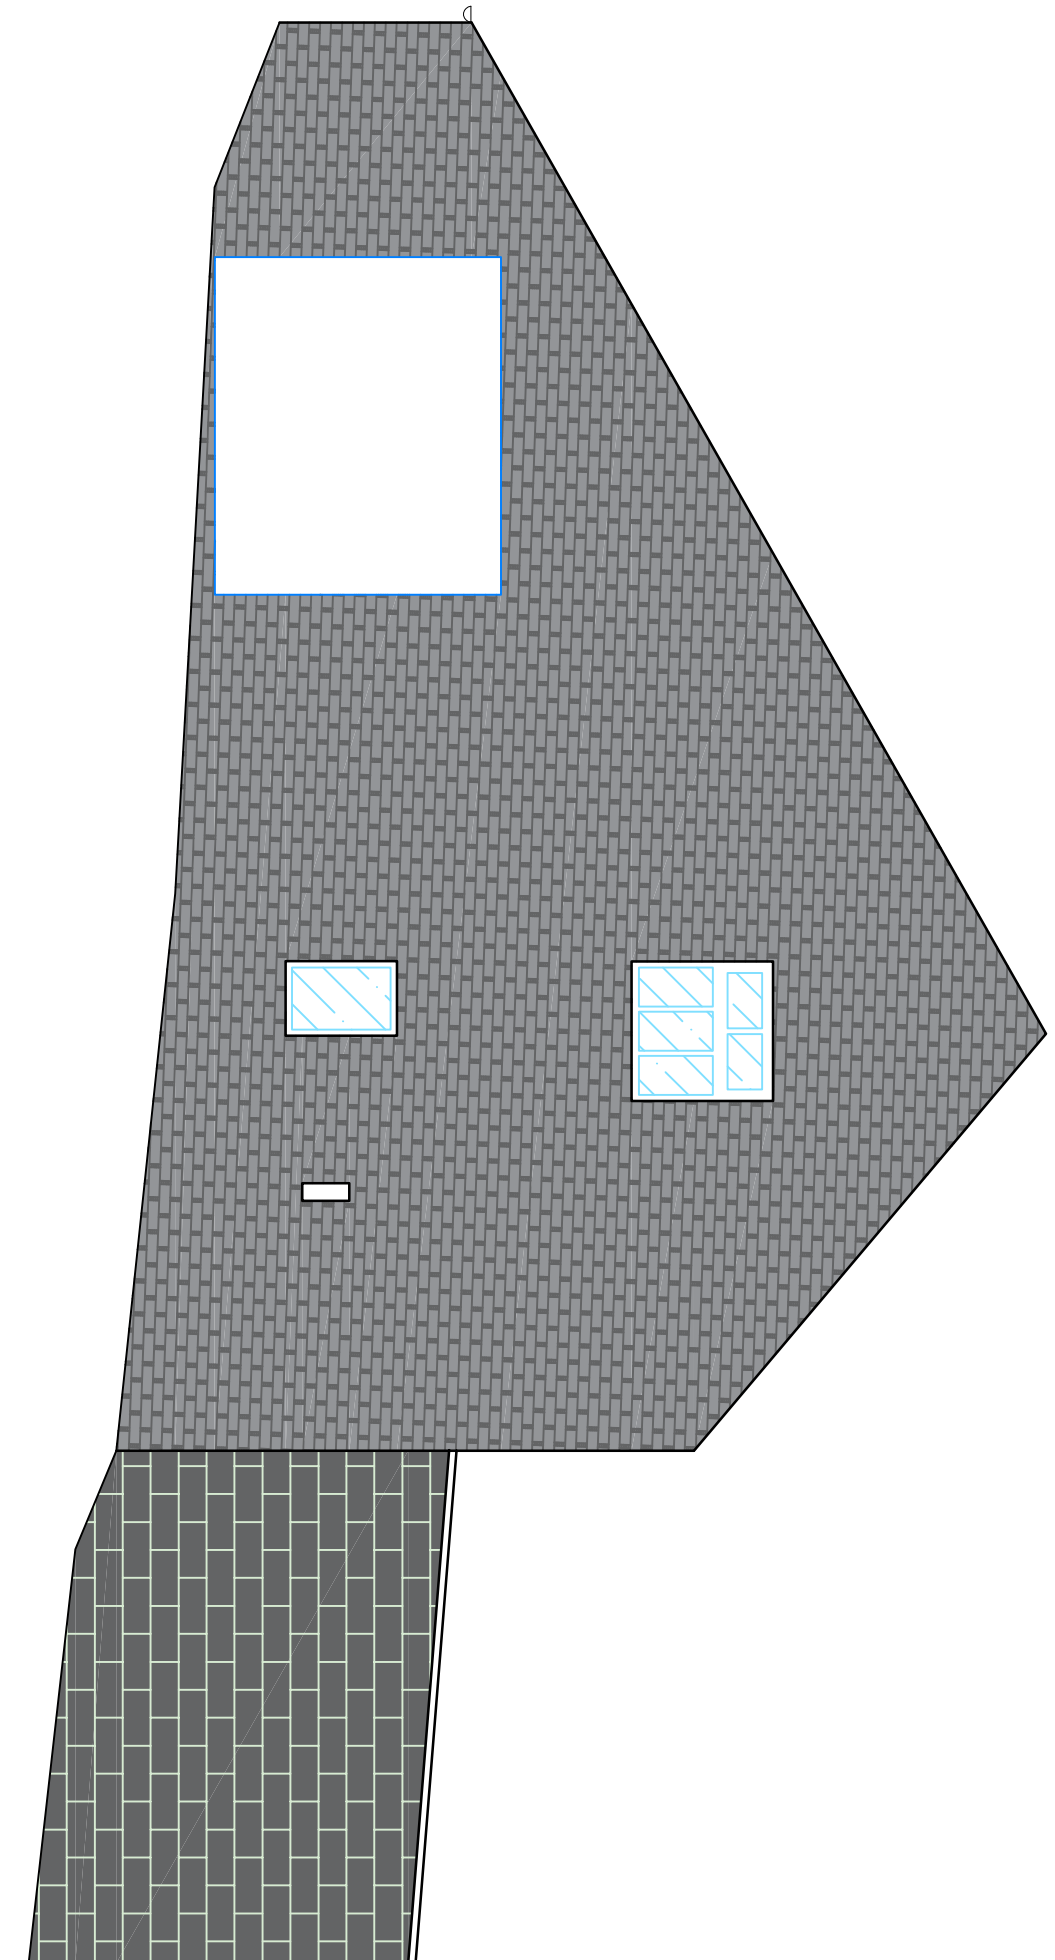
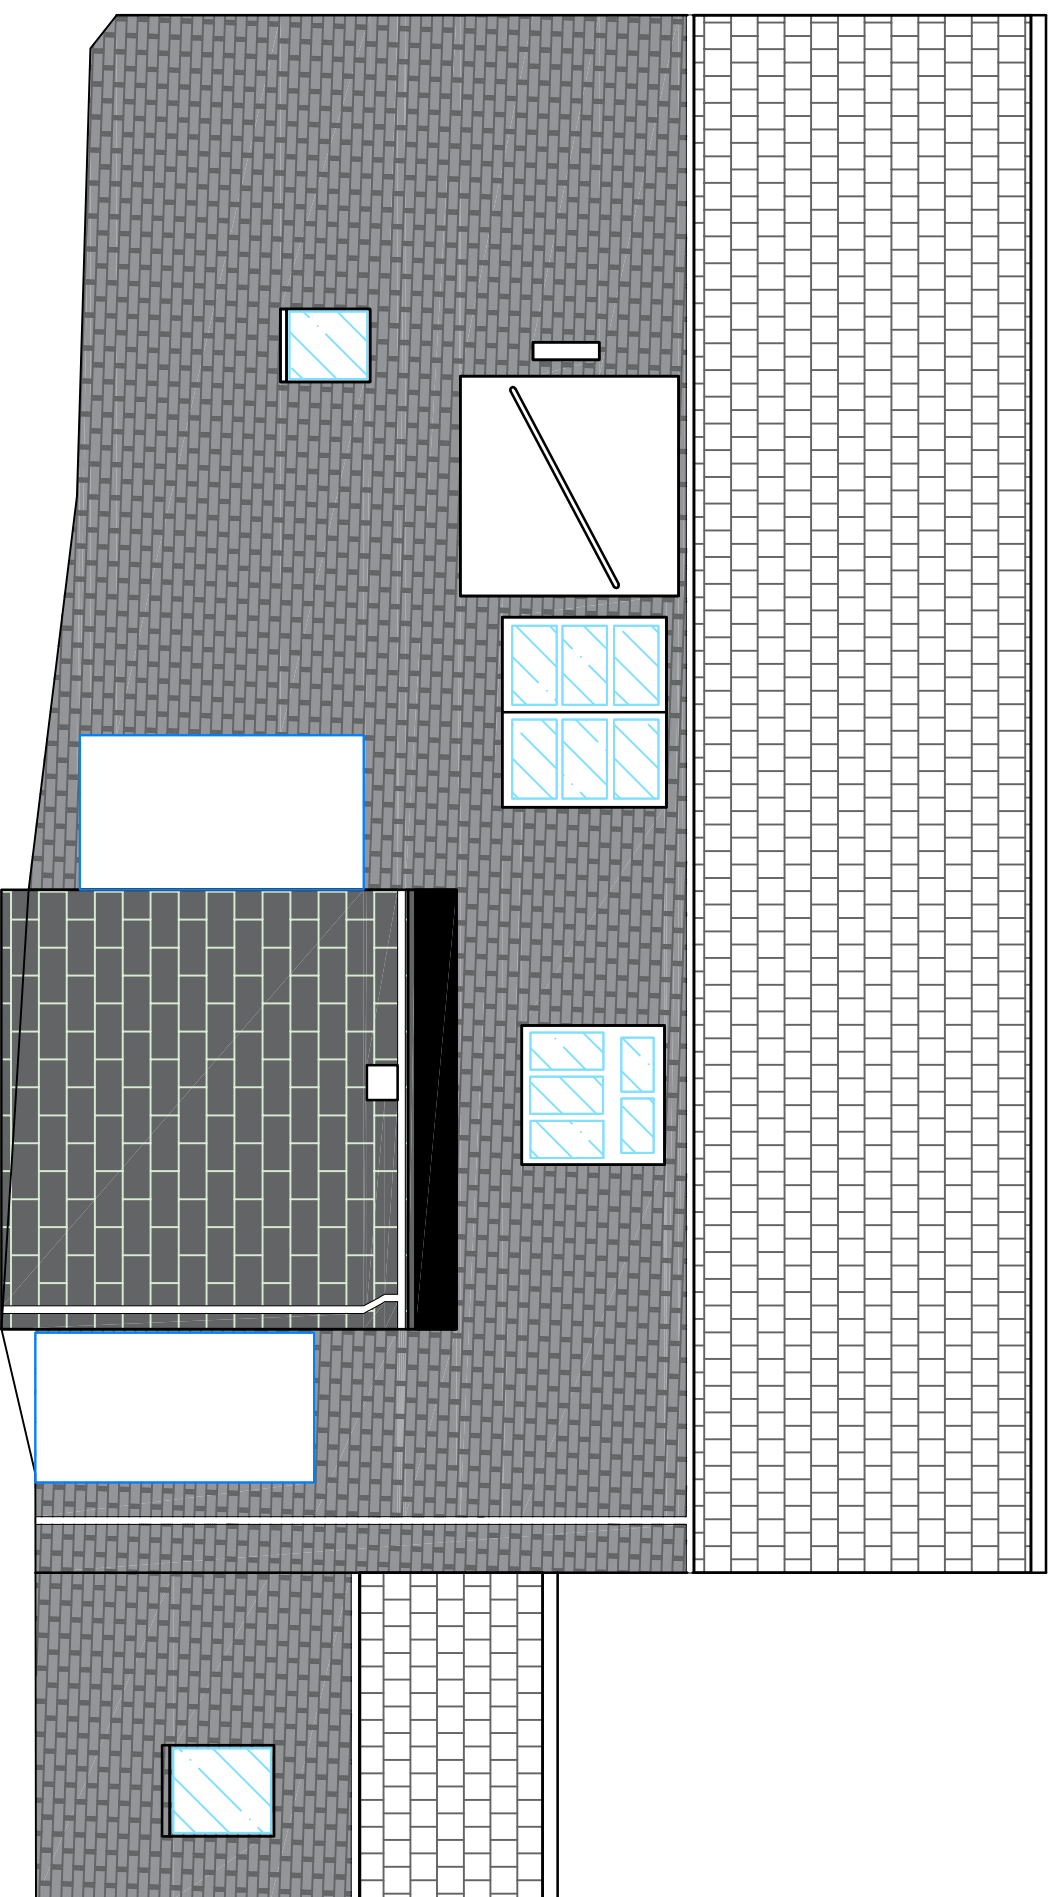


Datum 198.00m

Elevation 5

Datum 198.00m

Elevation 6

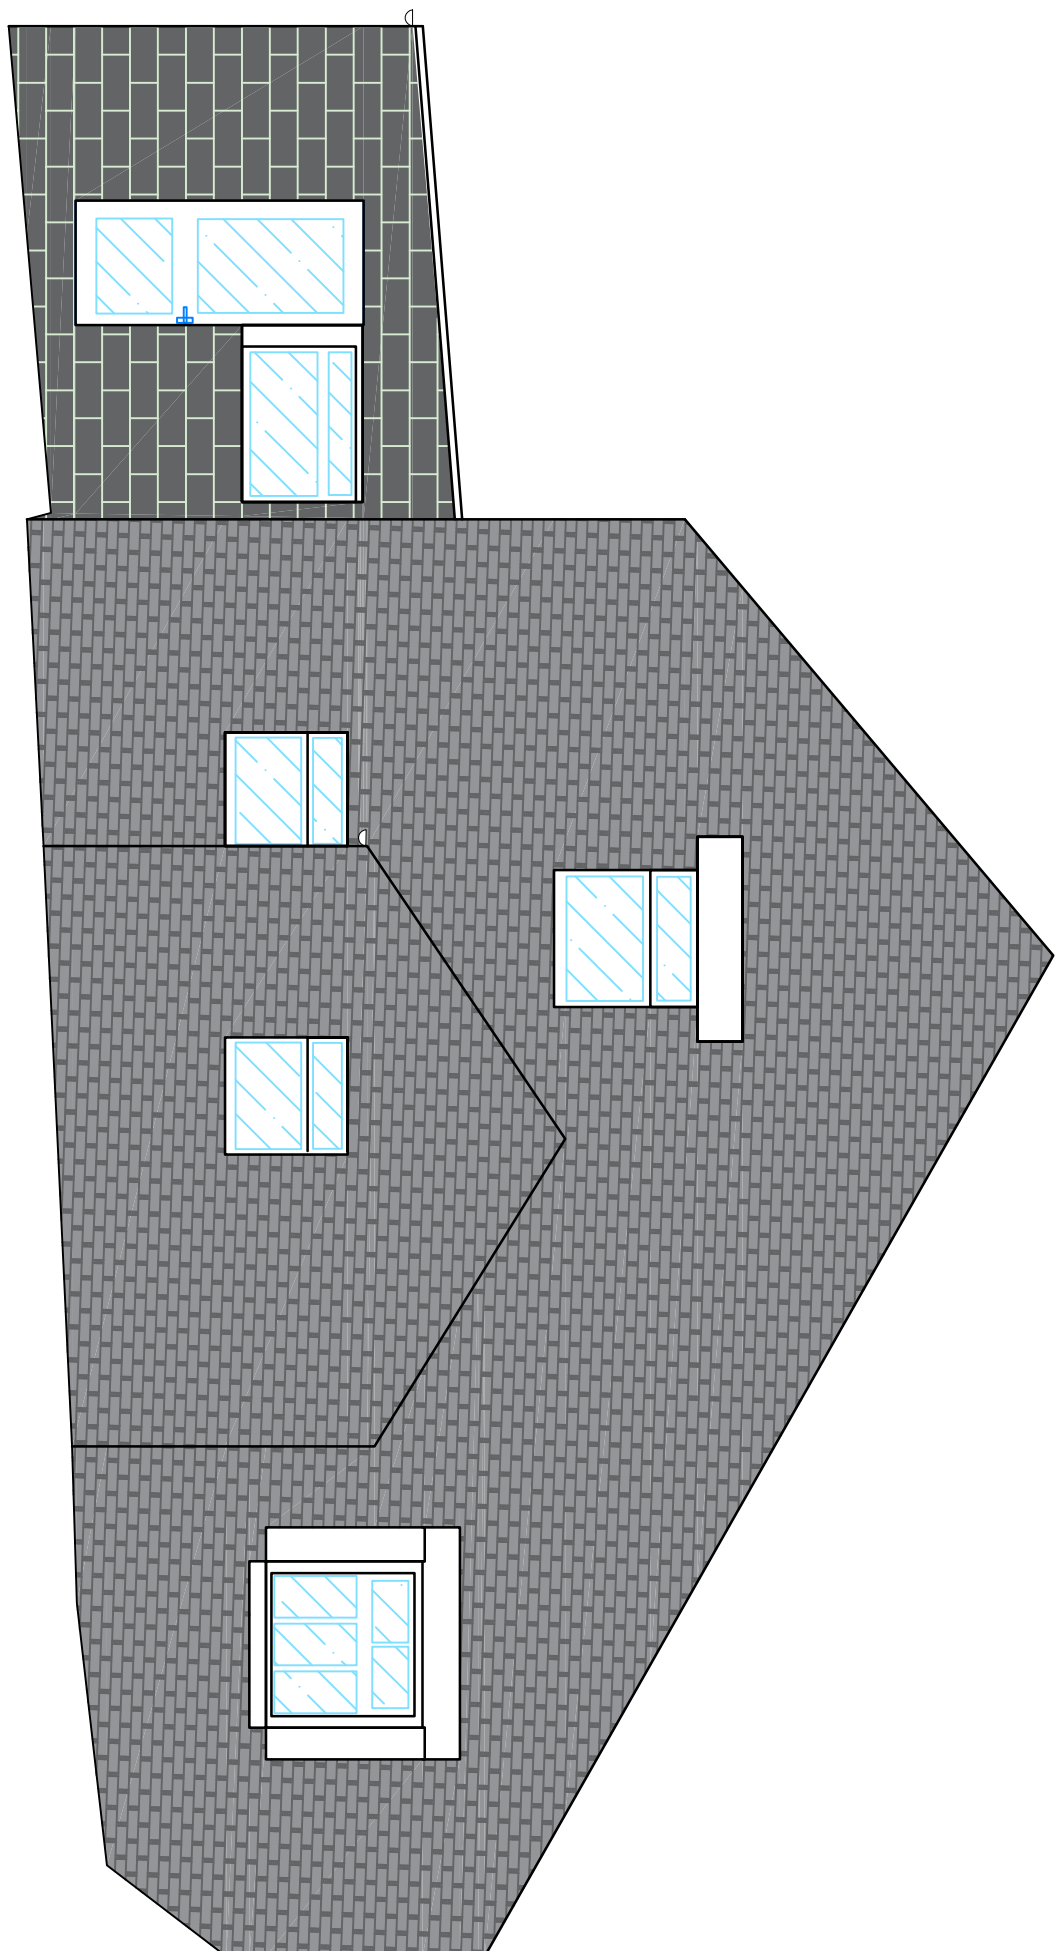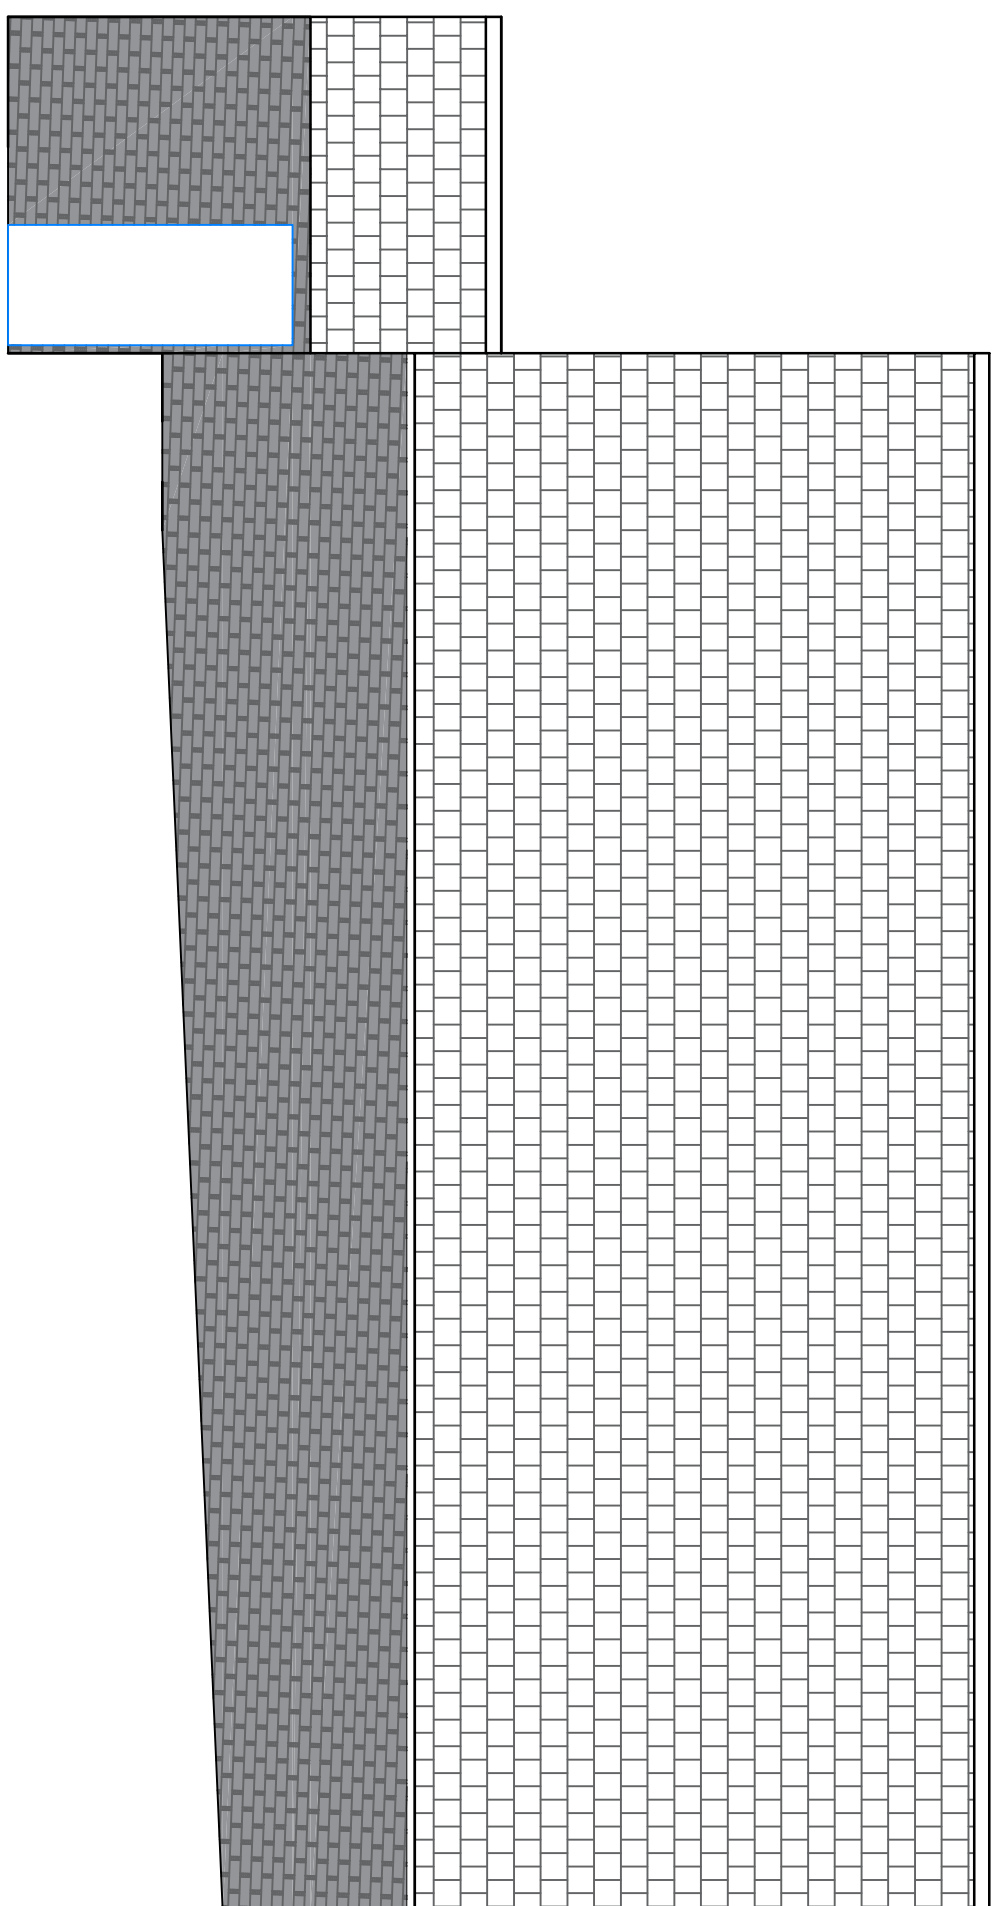

Datum 198.00m

Elevation 7

Datum 198.00m

Elevation 8

Disclaimer:

All dimensions to be checked on site prior to any works commencing. Dimensions must be reported back to Geomatic Surveys Limited immediately. The information contained within this drawing is for information only and is not to be used for any other purpose without the written consent of Geomatic Surveys Limited. The information contained within this drawing is for information only and is not to be used for any other purpose without the written consent of Geomatic Surveys Limited.

REV	DATE	DESCRIPTION	BY	APP

Sheet Layout

Sheet 1

Survey information related to Ordnance Survey Datum. Refer to Topographical Survey for details.



LAND SURVEYORS AND CONSULTING ENGINEERS
Book House, The Paddock
Wimbor Road
Wimborne
Dorset BH21 3JH
01205 521405
Email: info@geomaticsurveys.co.uk
Web: www.geomaticsurveys.co.uk

Client
**HEWITT & CARR
ARCHITECTS**

Project Title
**'STONE BARN FARM'
SUTHERLAND ROAD
LONGSDON**

Drawing Title
ELEVATIONS

Drawn	Checked	Date	Scale	Sheet No.	Sheet Title
JM	MRW	24/11/2021	1:50 @ A0	177/17/2021	SHEET 1 OF 2

02722/Elevations

Copyright © Geomatic Surveys Limited 2021