


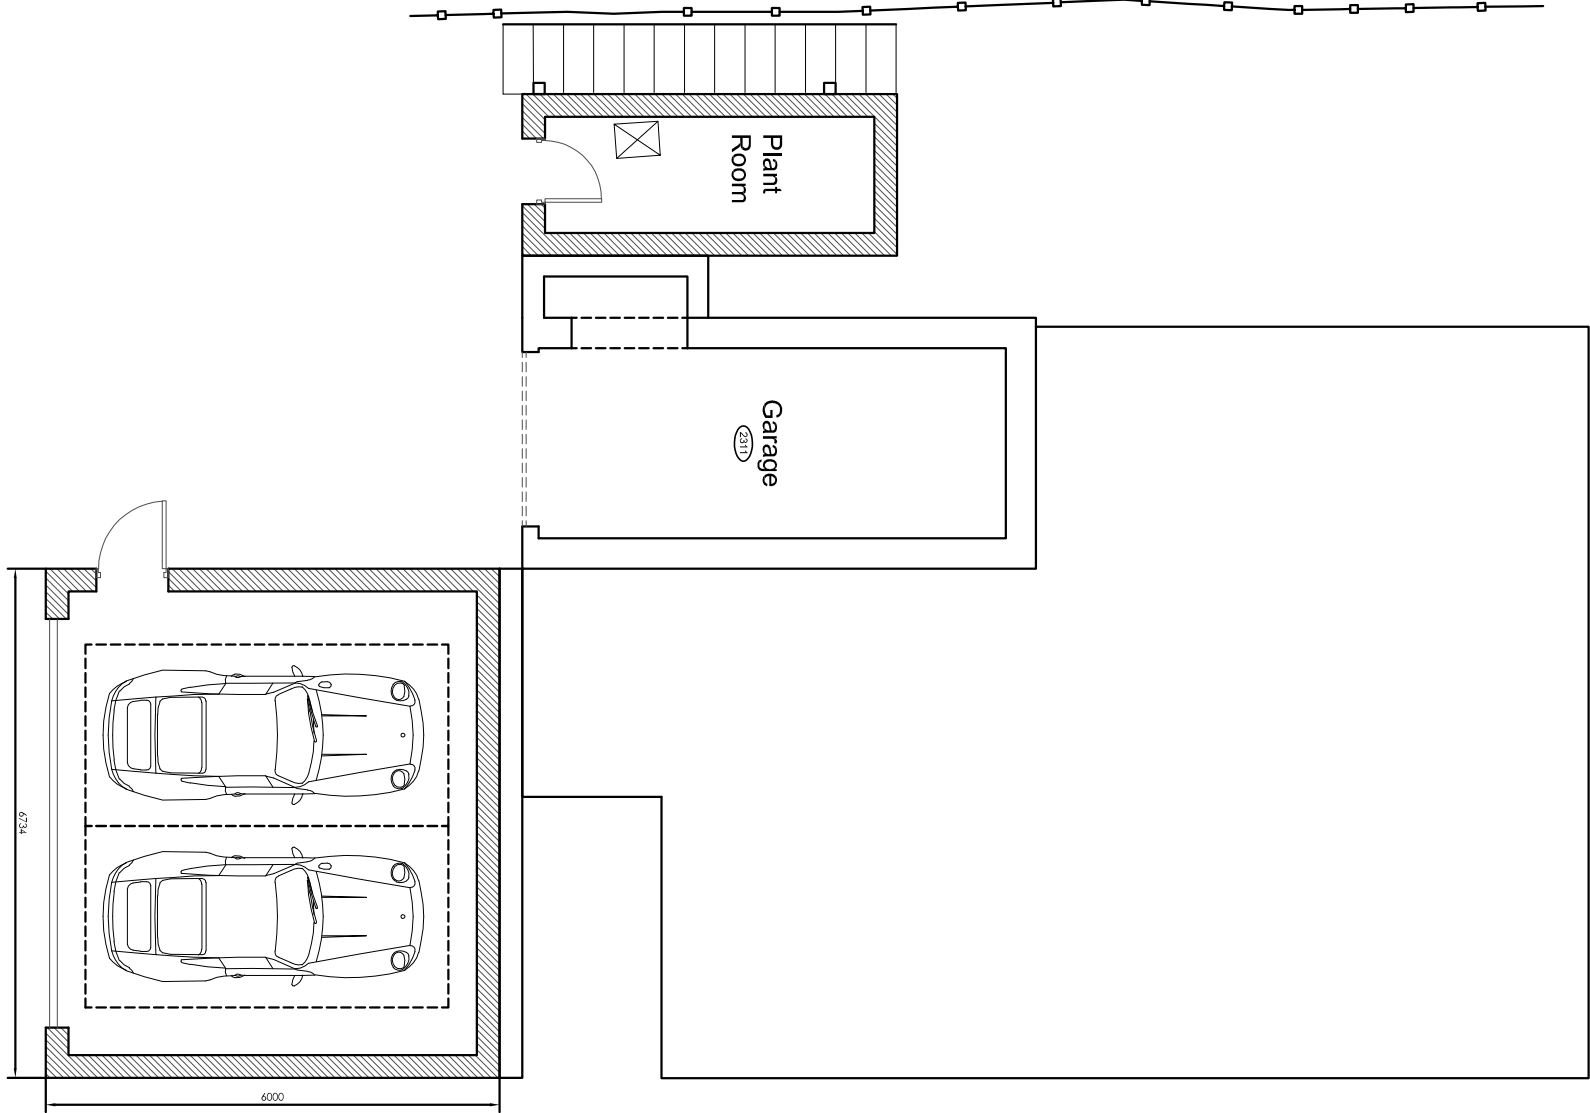


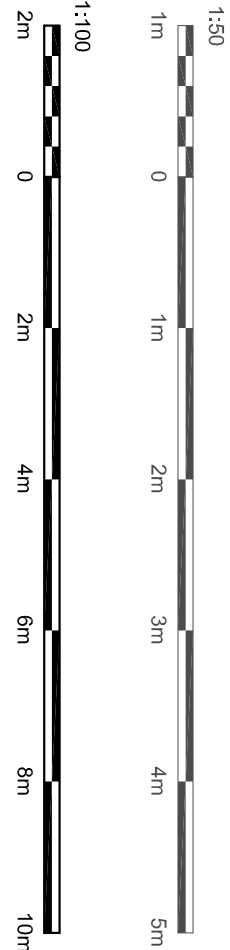

LOWER GROUND FLOOR PLAN 1:100

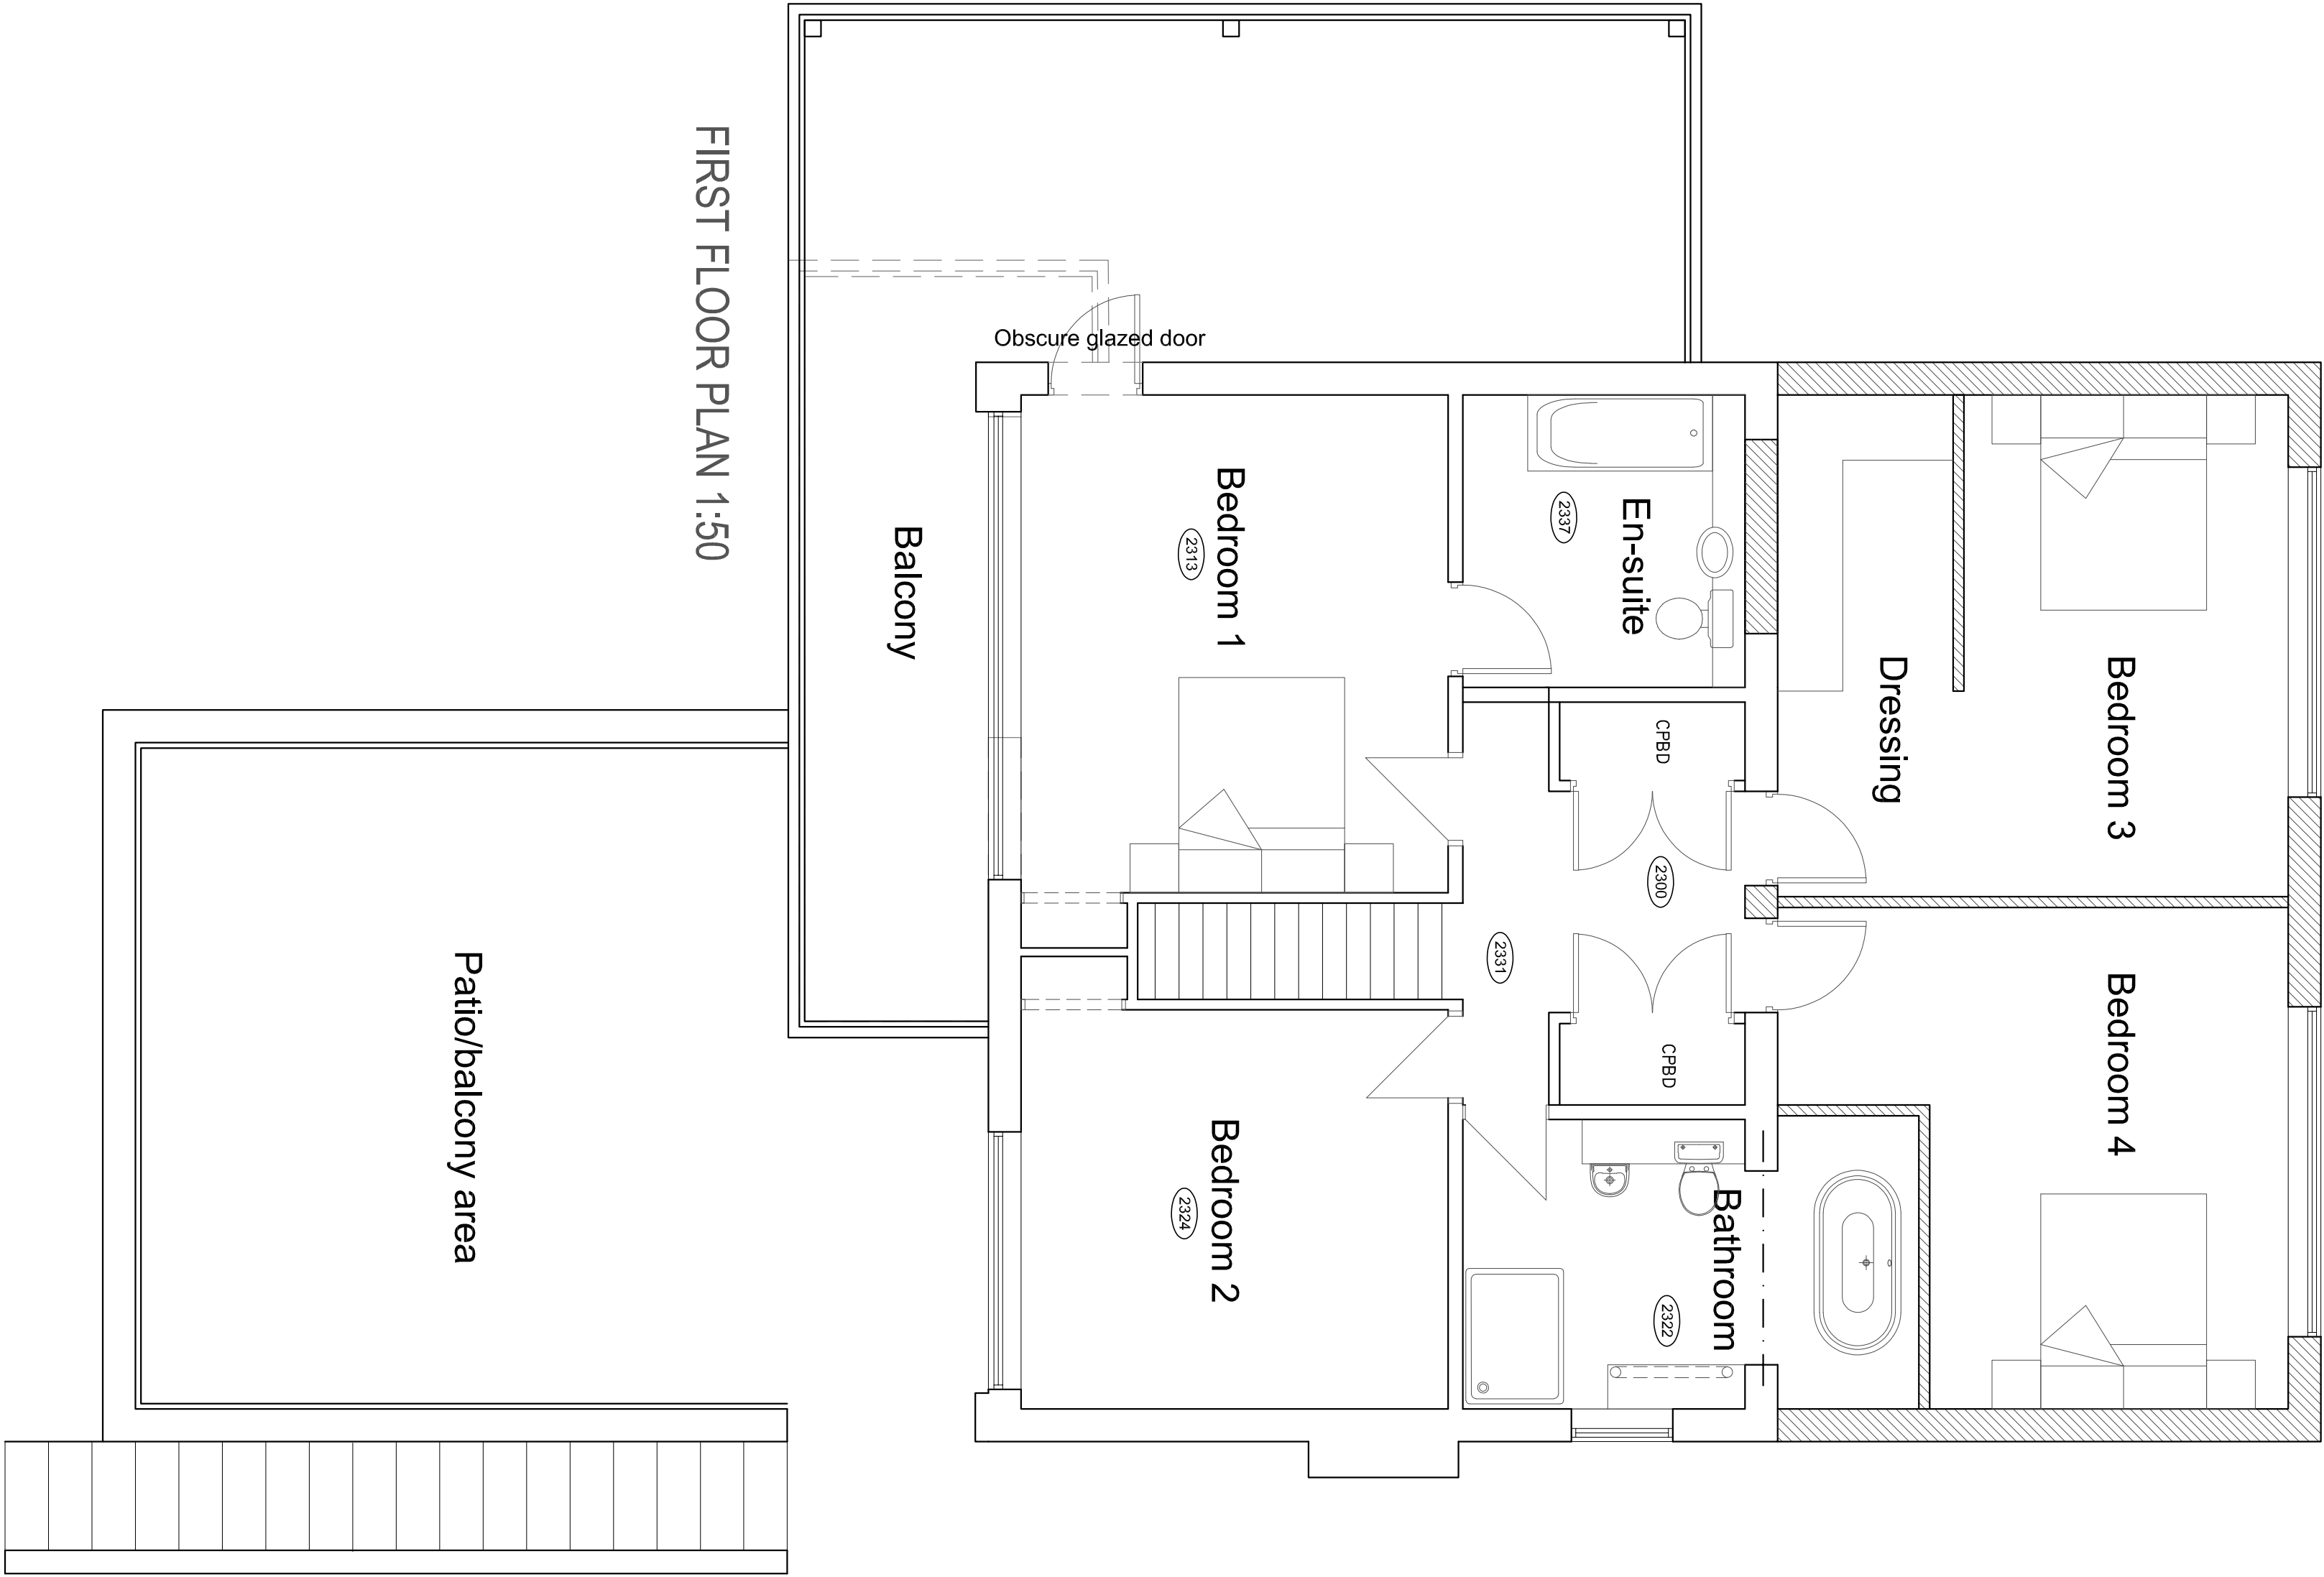

FIRST FLOOR PLAN 1:50

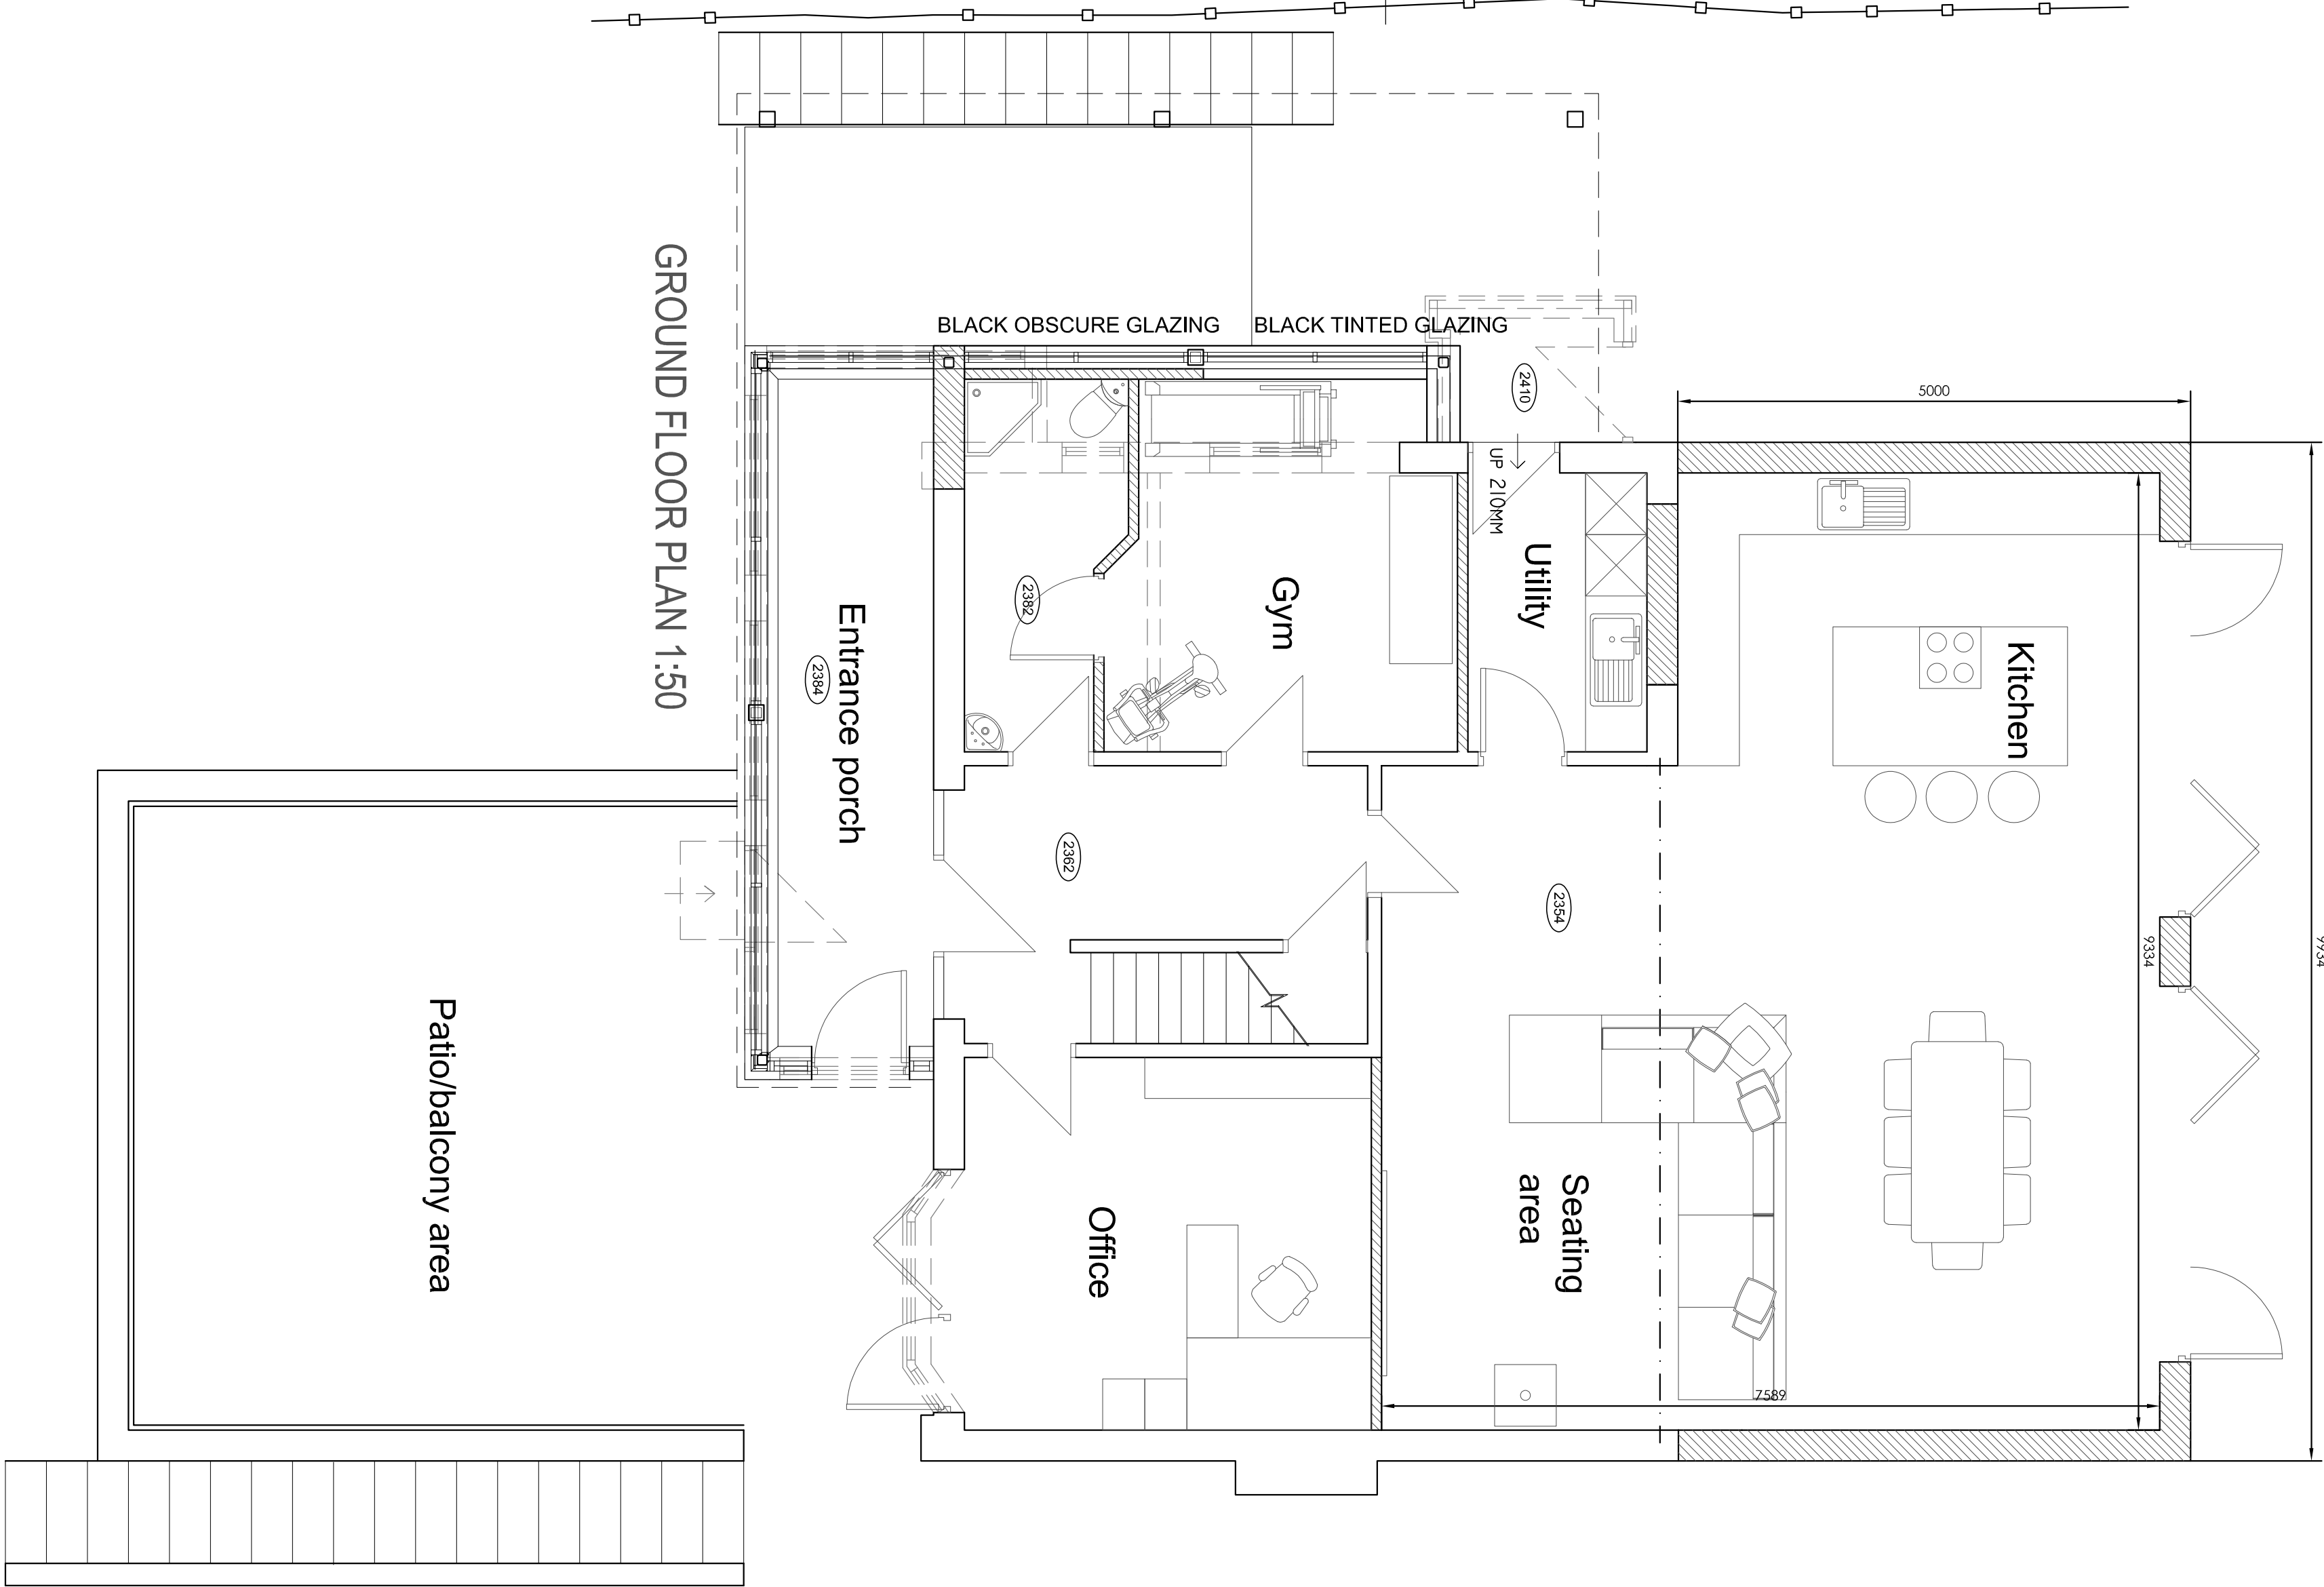

GROUND FLOOR PLAN 1:50