


Copyright of this drawing is vested in the Architect and it must not be copied or reproduced without consent. If any drawings are to be taken from this drawing, all dimensions must be taken from the drawing and not from the photograph. The Architect is not responsible for any errors or omissions in this drawing and is not liable for any loss or damage caused by the use of this drawing. THE ARCHITECT'S DRAWING IS NOT TO BE USED FOR ANY OTHER PURPOSE WITHOUT THE ARCHITECT'S PERMISSION.


Rev	Down	Comments	Date
-----	------	----------	------

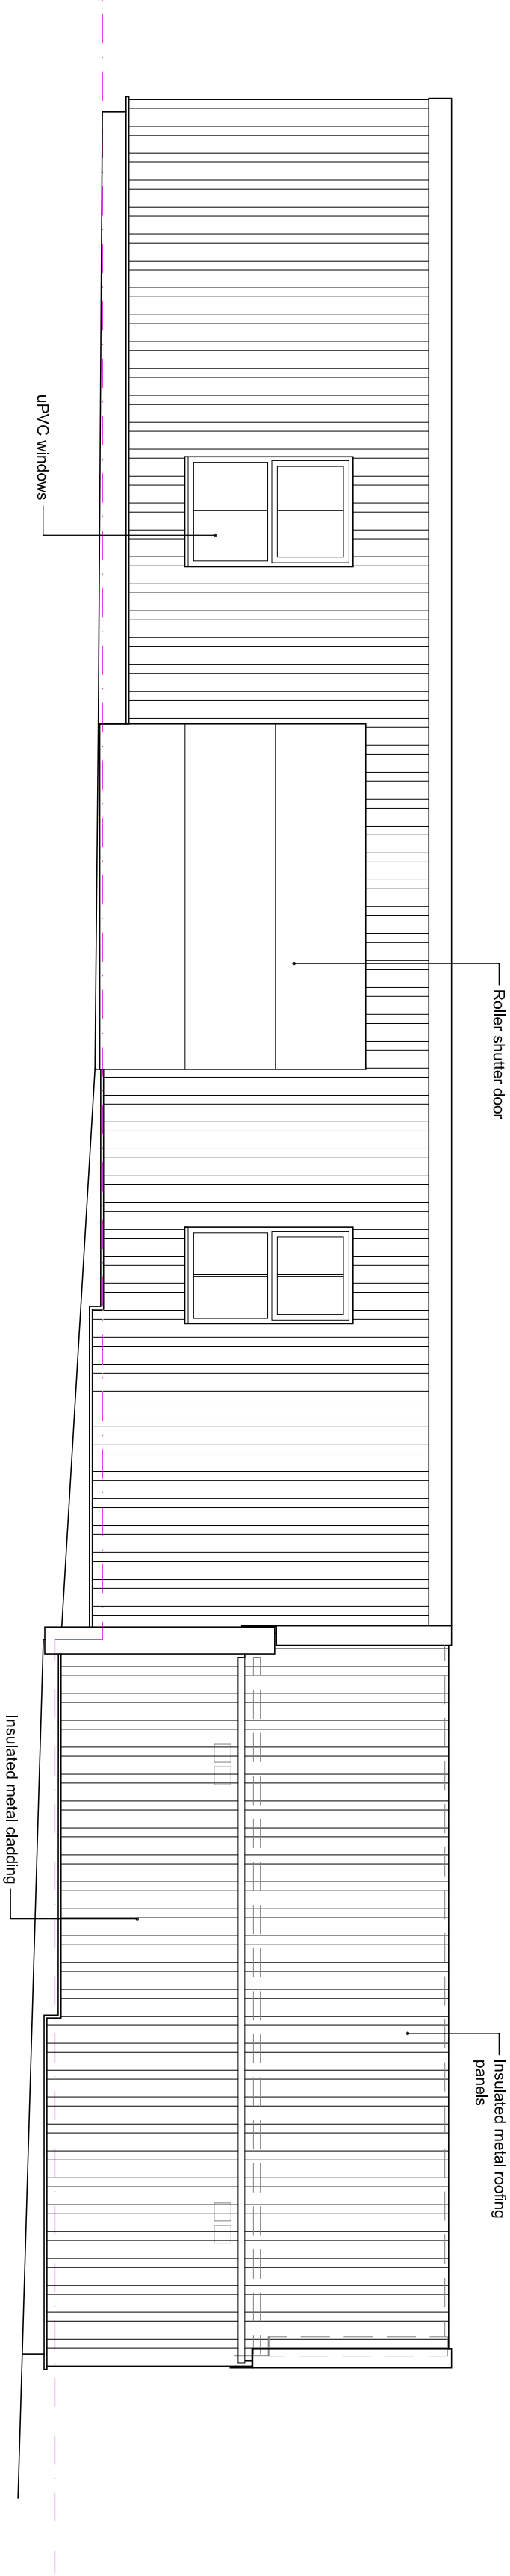


FRONT ELEVATION 1:50




REAR ELEVATION 1:50

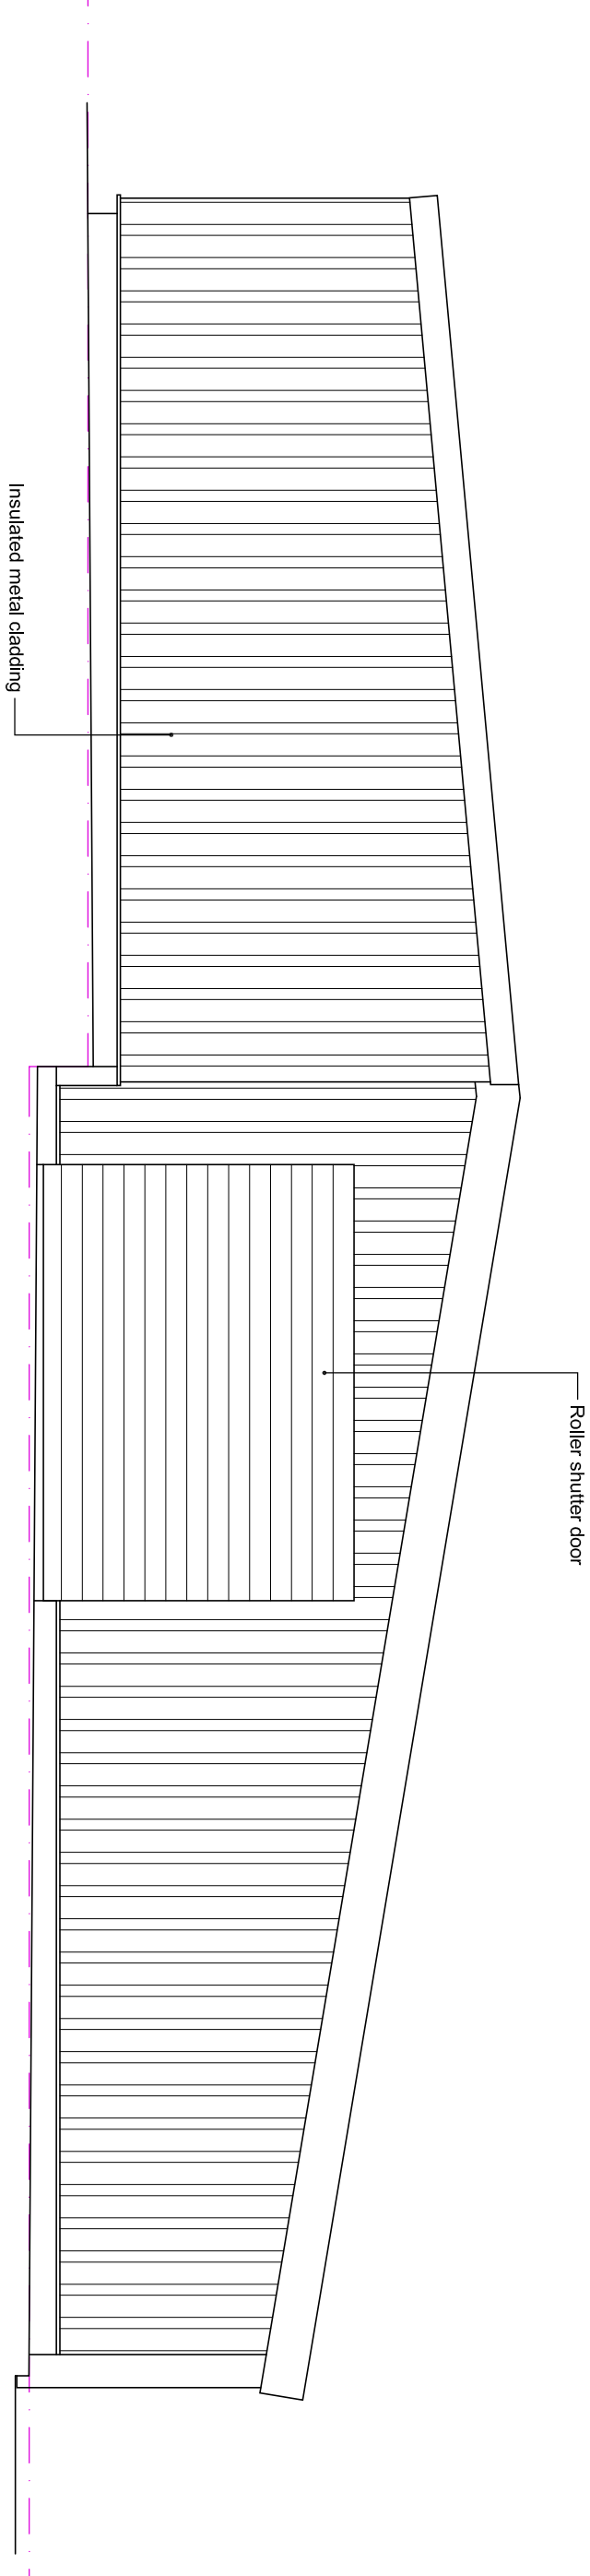

SIDE ELEVATION 1:50

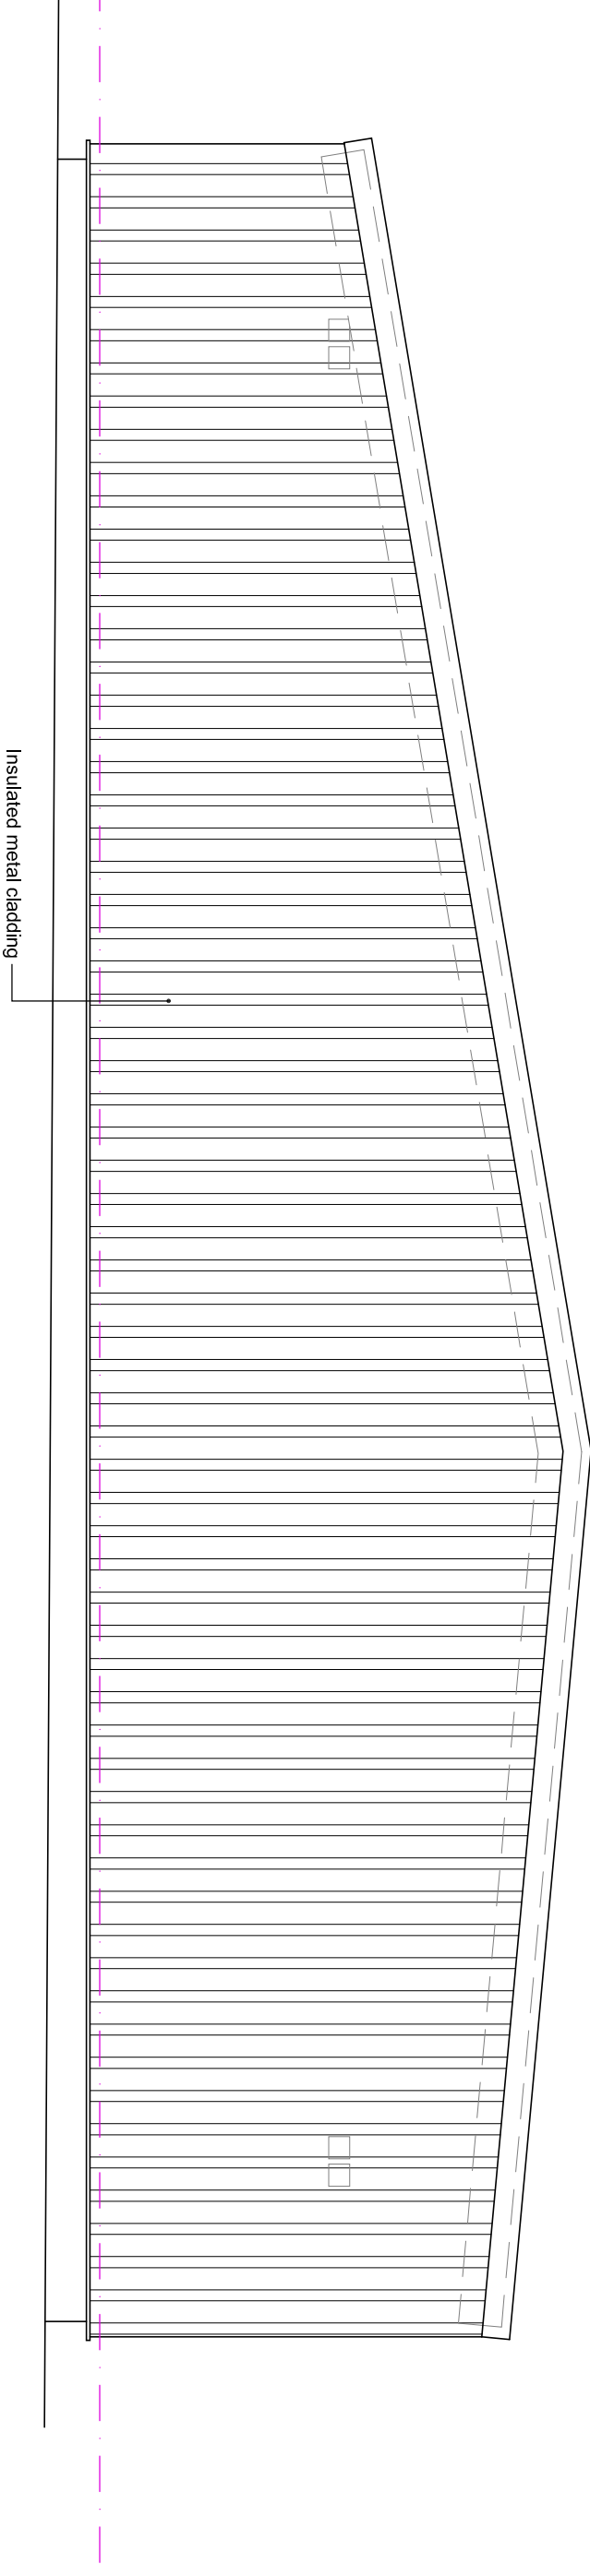

SIDE ELEVATION 1:50

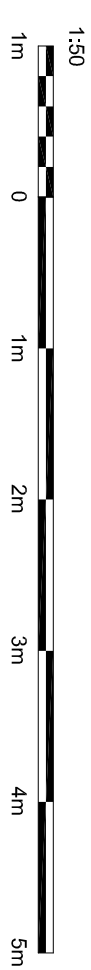

Hewitt&Carr Architects

A. Design House 117-119 Leek Road | Cheddle | ST10 1JE
T. 01539 755892
E. enquiries@hccarchitect.co.uk
W. www.hccarchitect.co.uk

Client
Mr M Clarke

Project
**Partial Retrospective Application for
Change of Use & External Cladding
Elastone House, Winkhill ST13 7QY**

Title
Elevations as Proposed

Drawn
Planning

Date
Nov 21

Scale @A1
As Shown

Drawn
KEW

Checked

Project No.
01139 AL(0)04

Rev