Ordnance Survey © Crown copyright 2019 All rights reserved. Licence number 100051789

Copyright of this drawing is vested in the Architect and it must not be copied or reproduced without consent. Figured dimensions only are to be taken from this drawing. All contractors must visit the site and be responsible for taking and checking all dimensions relative to their work. Hewitt&Carr Architects Ltd are to be advised of any variation between drawings and site conditions.
CLIENTS ARE ADVISED TO CLARIFY DIMENSIONS WITH THE ARCHITECT PRIOR TO SETTING OUT AND NOT TO SCALE FROM THE DRAWING

Rev.	Drawn	Comments	Date

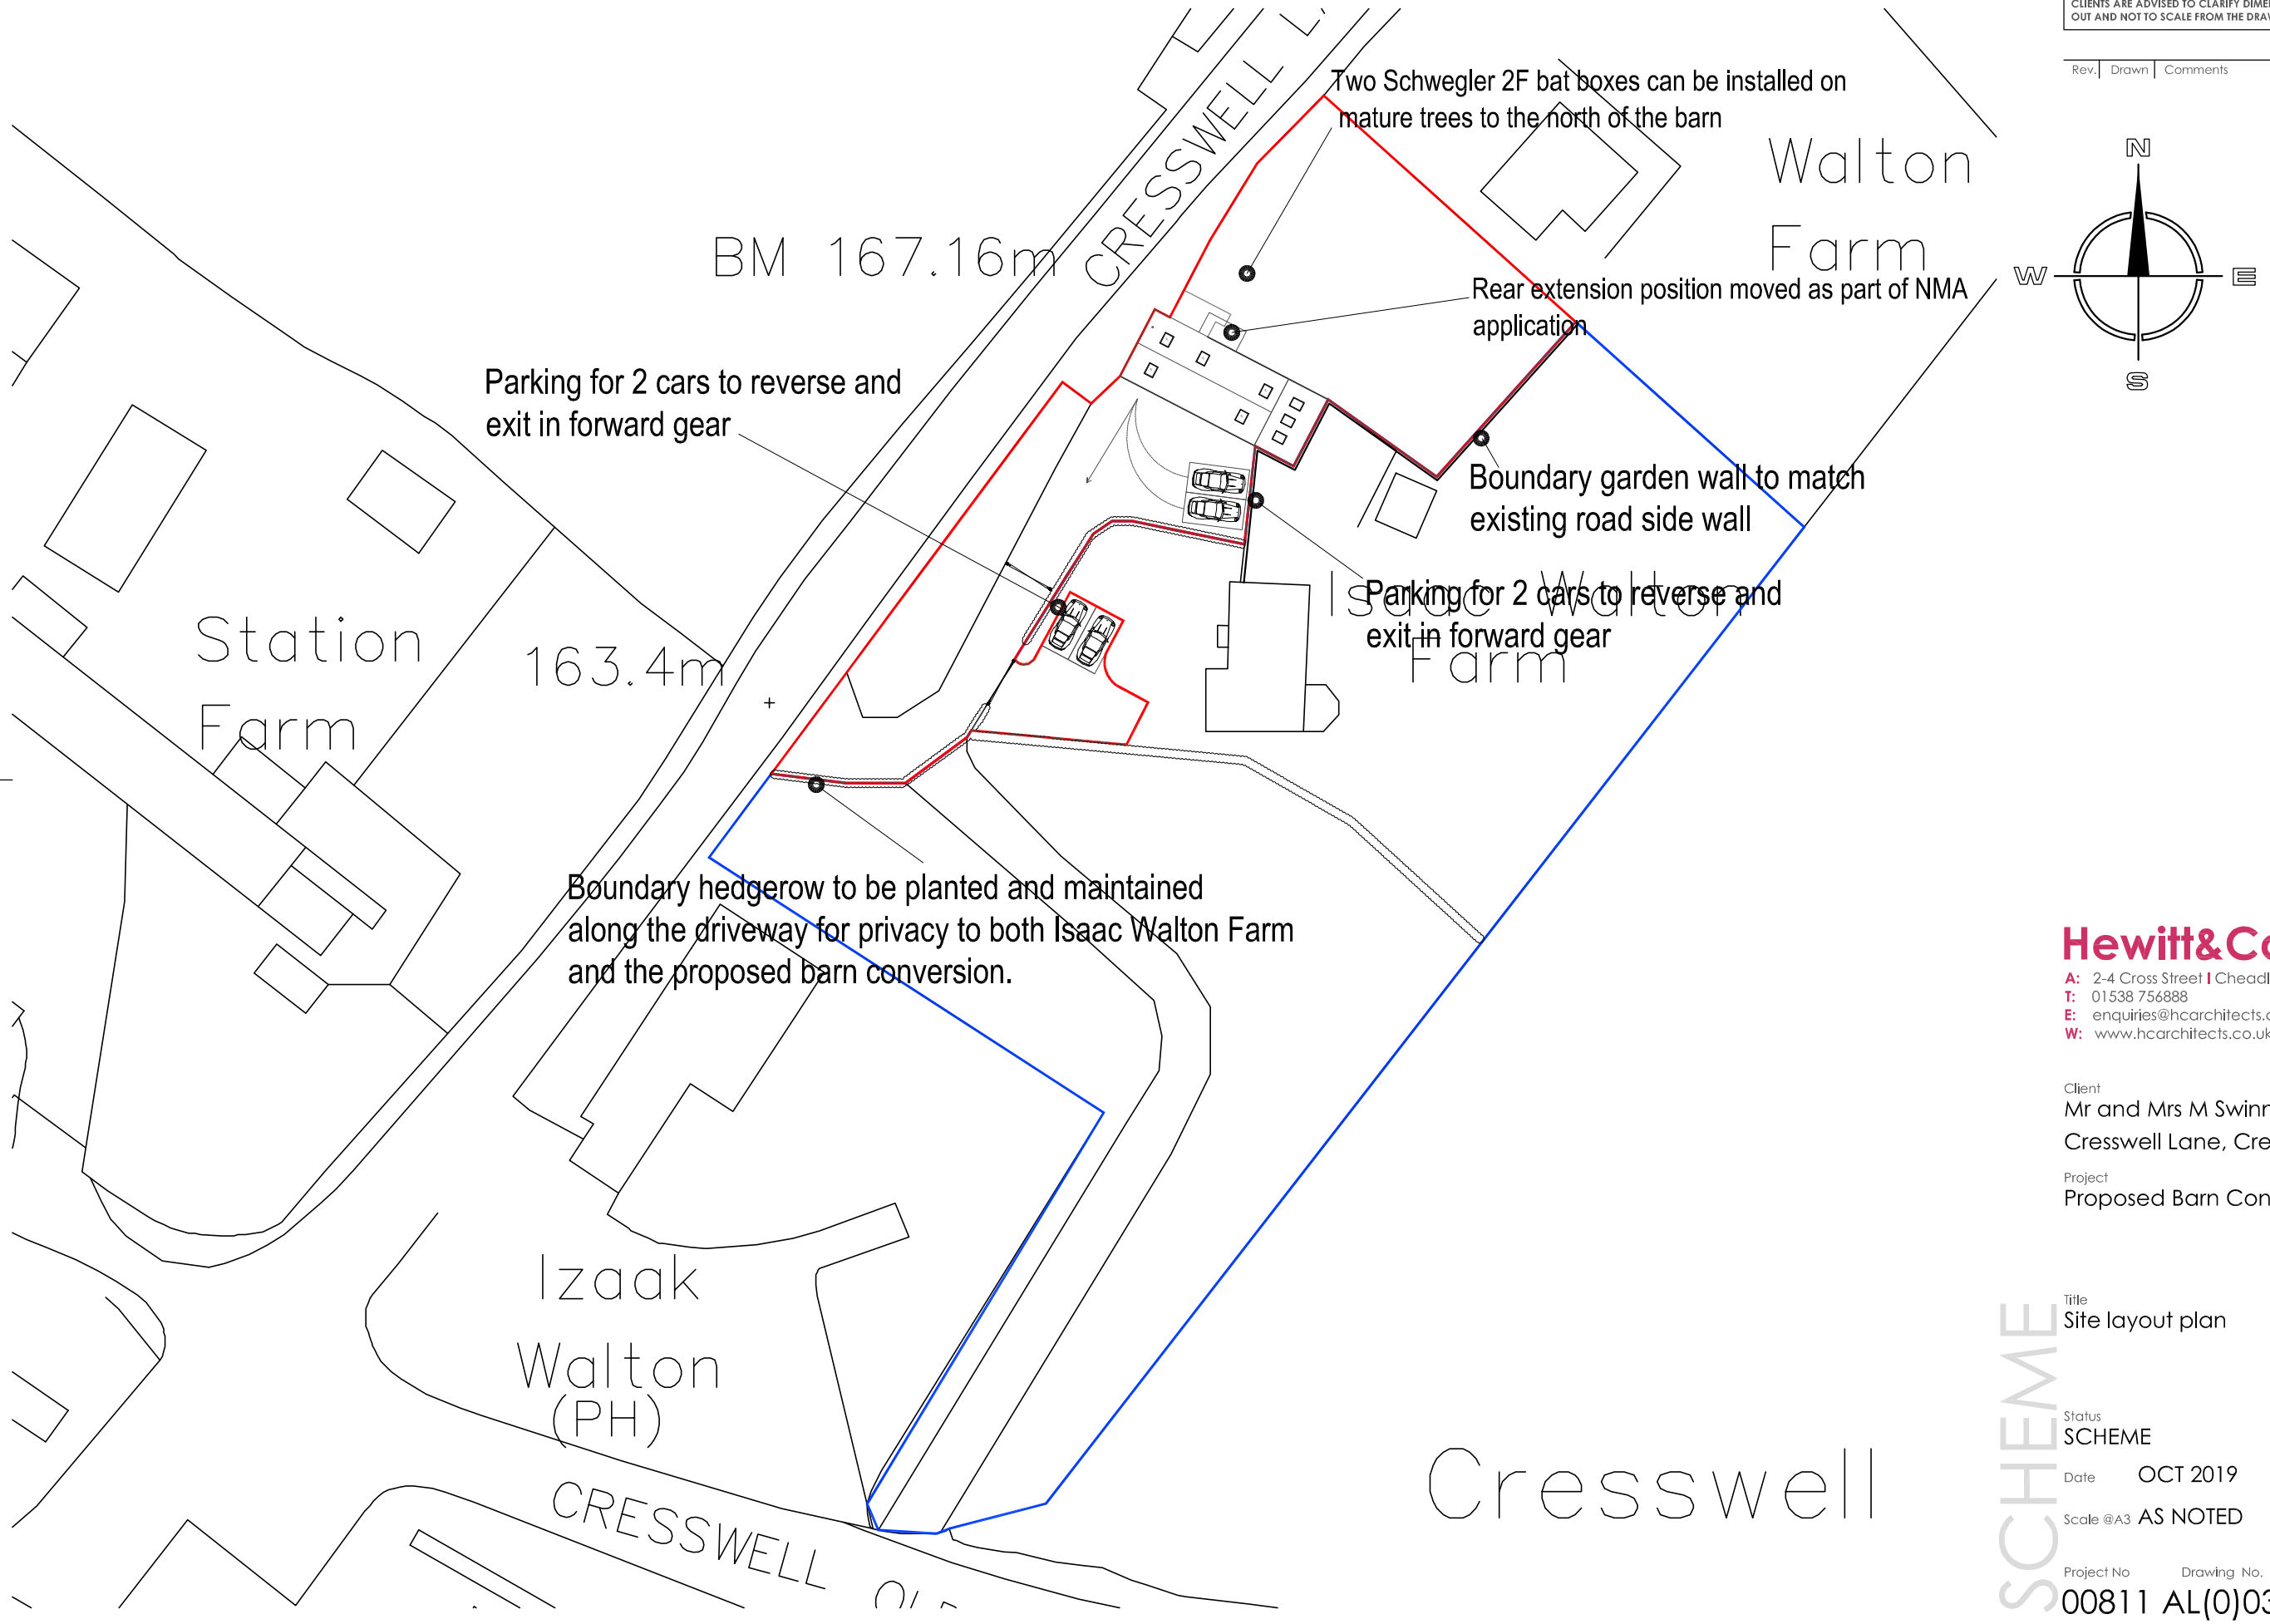

SITE LAYOUT PLAN 1:500

Hewitt&Carr Architects
A: 2-4 Cross Street I Cheadle I Staffordshire I ST10 1NP
T: 01538 756888
E: enquiries@hcarchitects.co.uk
W: www.hcarchitects.co.uk

Client
Mr and Mrs M Swinnerton
Cresswell Lane, Cresswell, ST11 9RE

Project
Proposed Barn Conversion

Title
Site layout plan

SCHEME

Status
SCHEME

Date OCT 2019 Drawn HMM

Scale @A3 AS NOTED Checked

Project No 00811 Drawing No. AL(0)03 Rev E

File Ref: C:\