



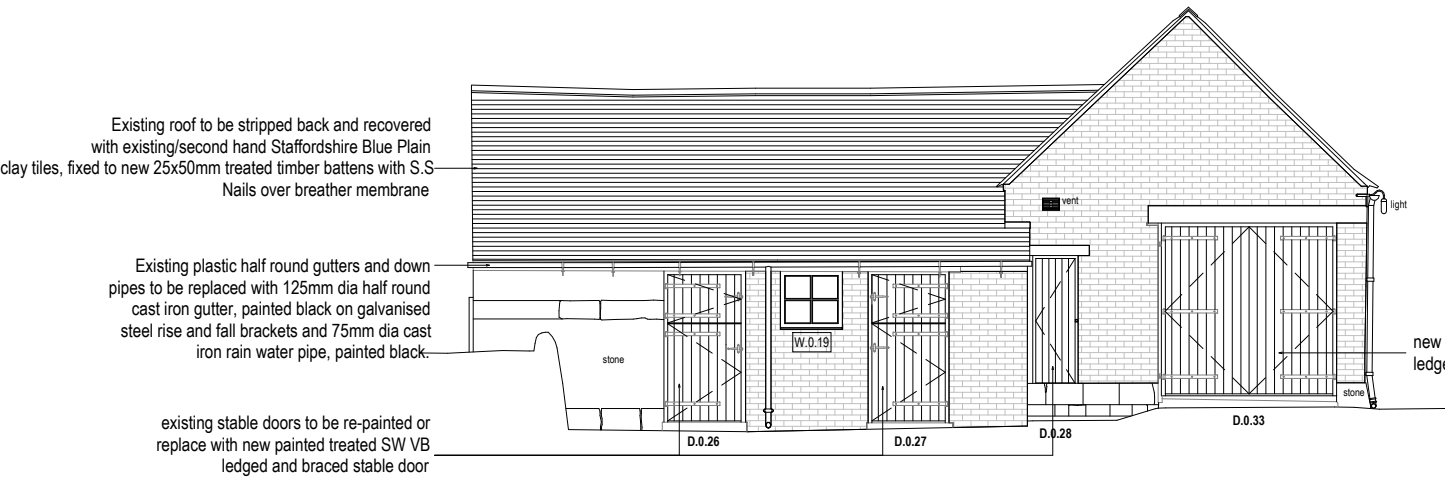

8 Shed South West Elevation Proposed
1 : 100

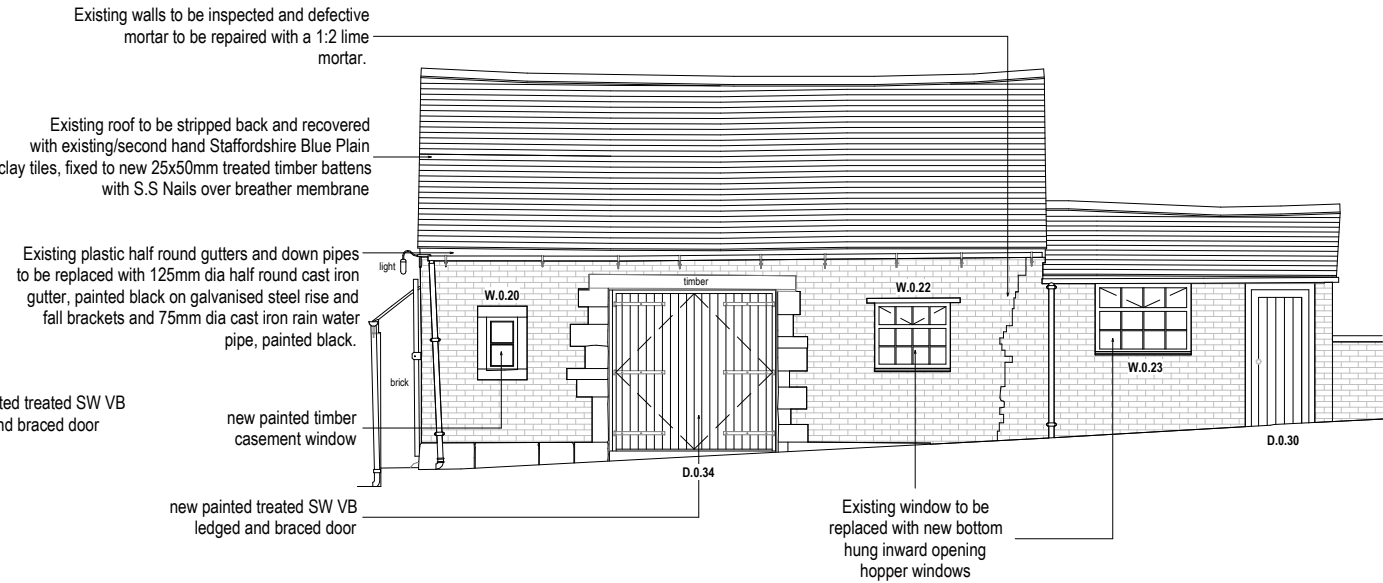

8 Shed South East Elevation Proposed
1 : 100

