



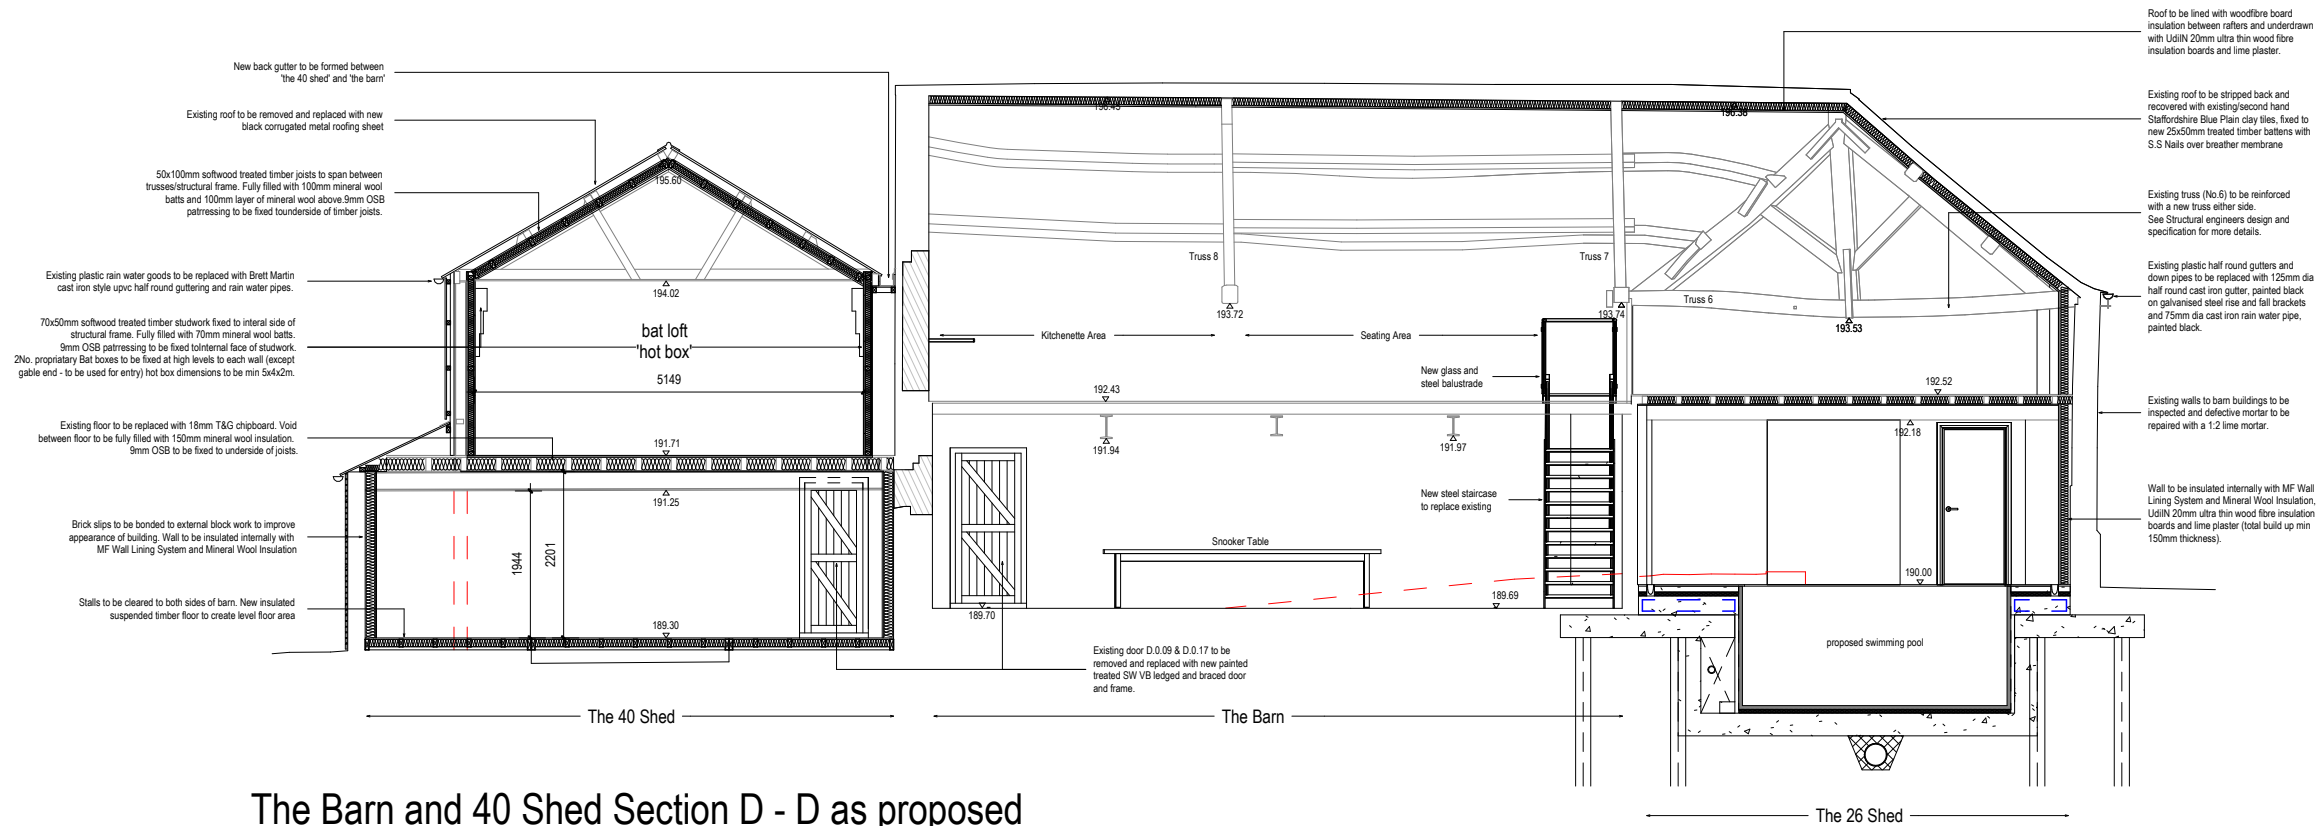

The Barn and 40 Shed Section D - D as proposed
1 : 100

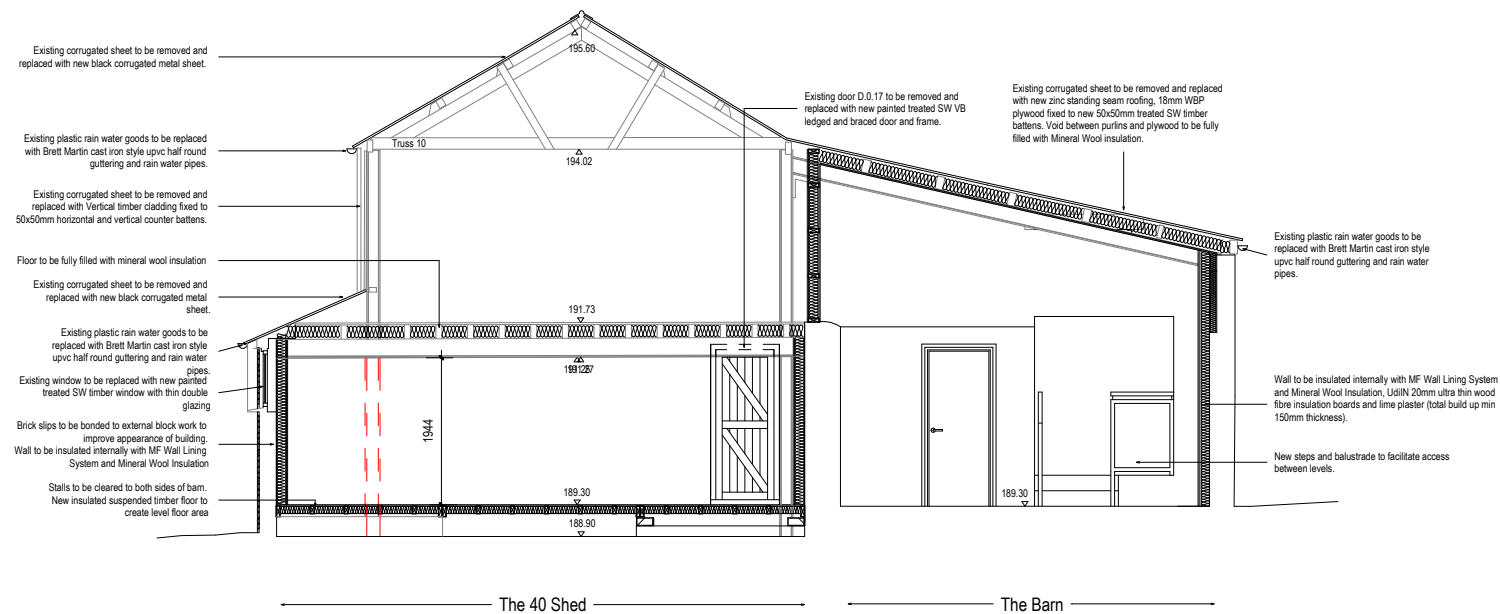

The Barn and 40 Shed Section E - E as proposed
1 : 100

B	17/12/21	AM	Amendments to height of Bat Box following consultation with Ecologist
A	14/12/21	AM	Minor amendments to internal layout following consultation with client
Rev	Date	Drawn	Description