




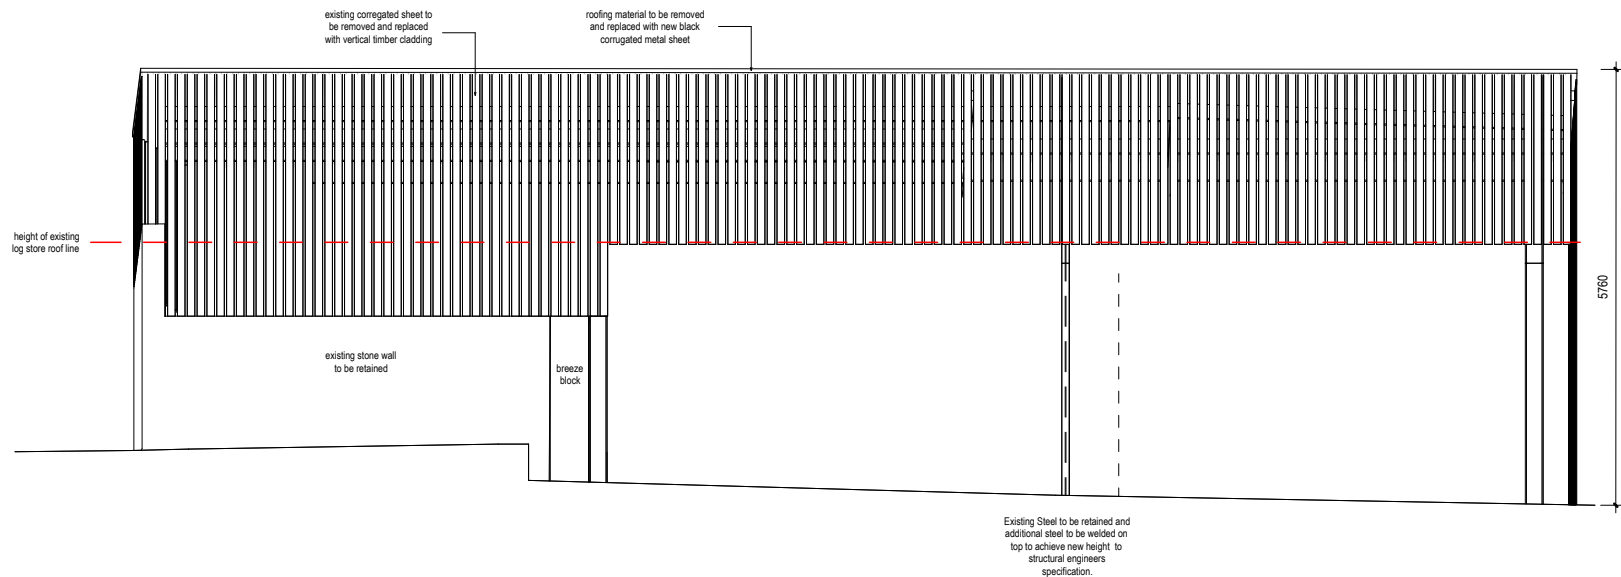


Log Store North West Elevation as proposed
1 : 100

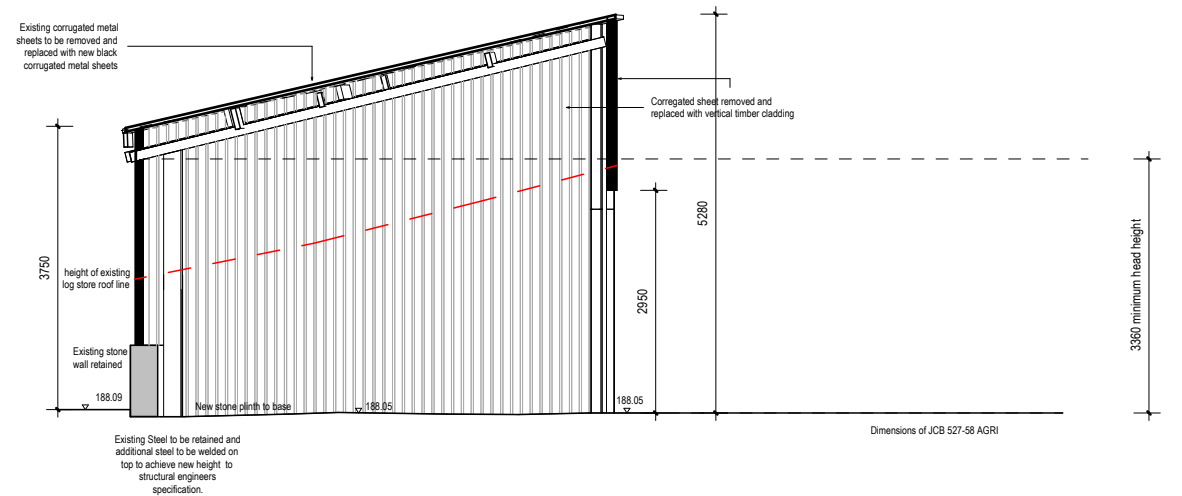

Log Store Section F-F as proposed
1 : 100

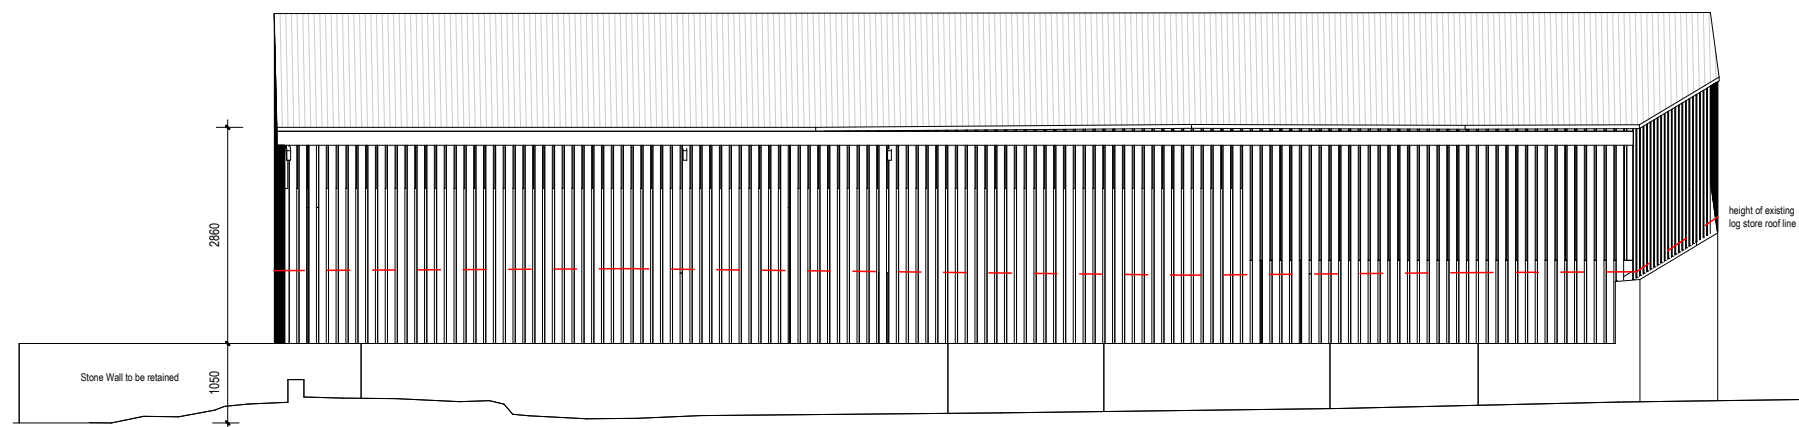

Log Store South East Elevation as proposed
1 : 100

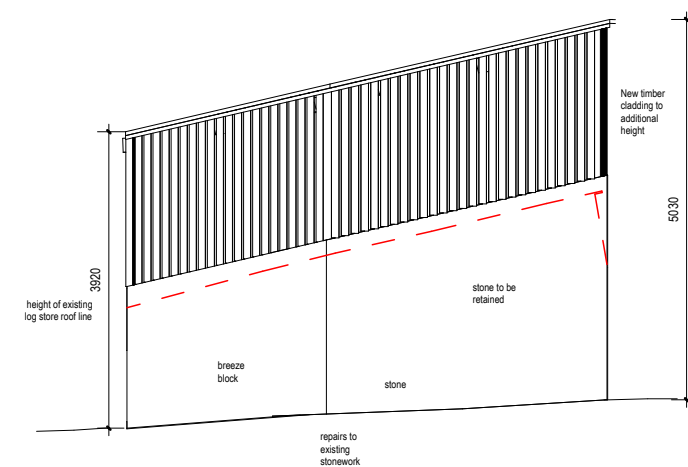

Log Store North East Elevation as proposed
1 : 100

