



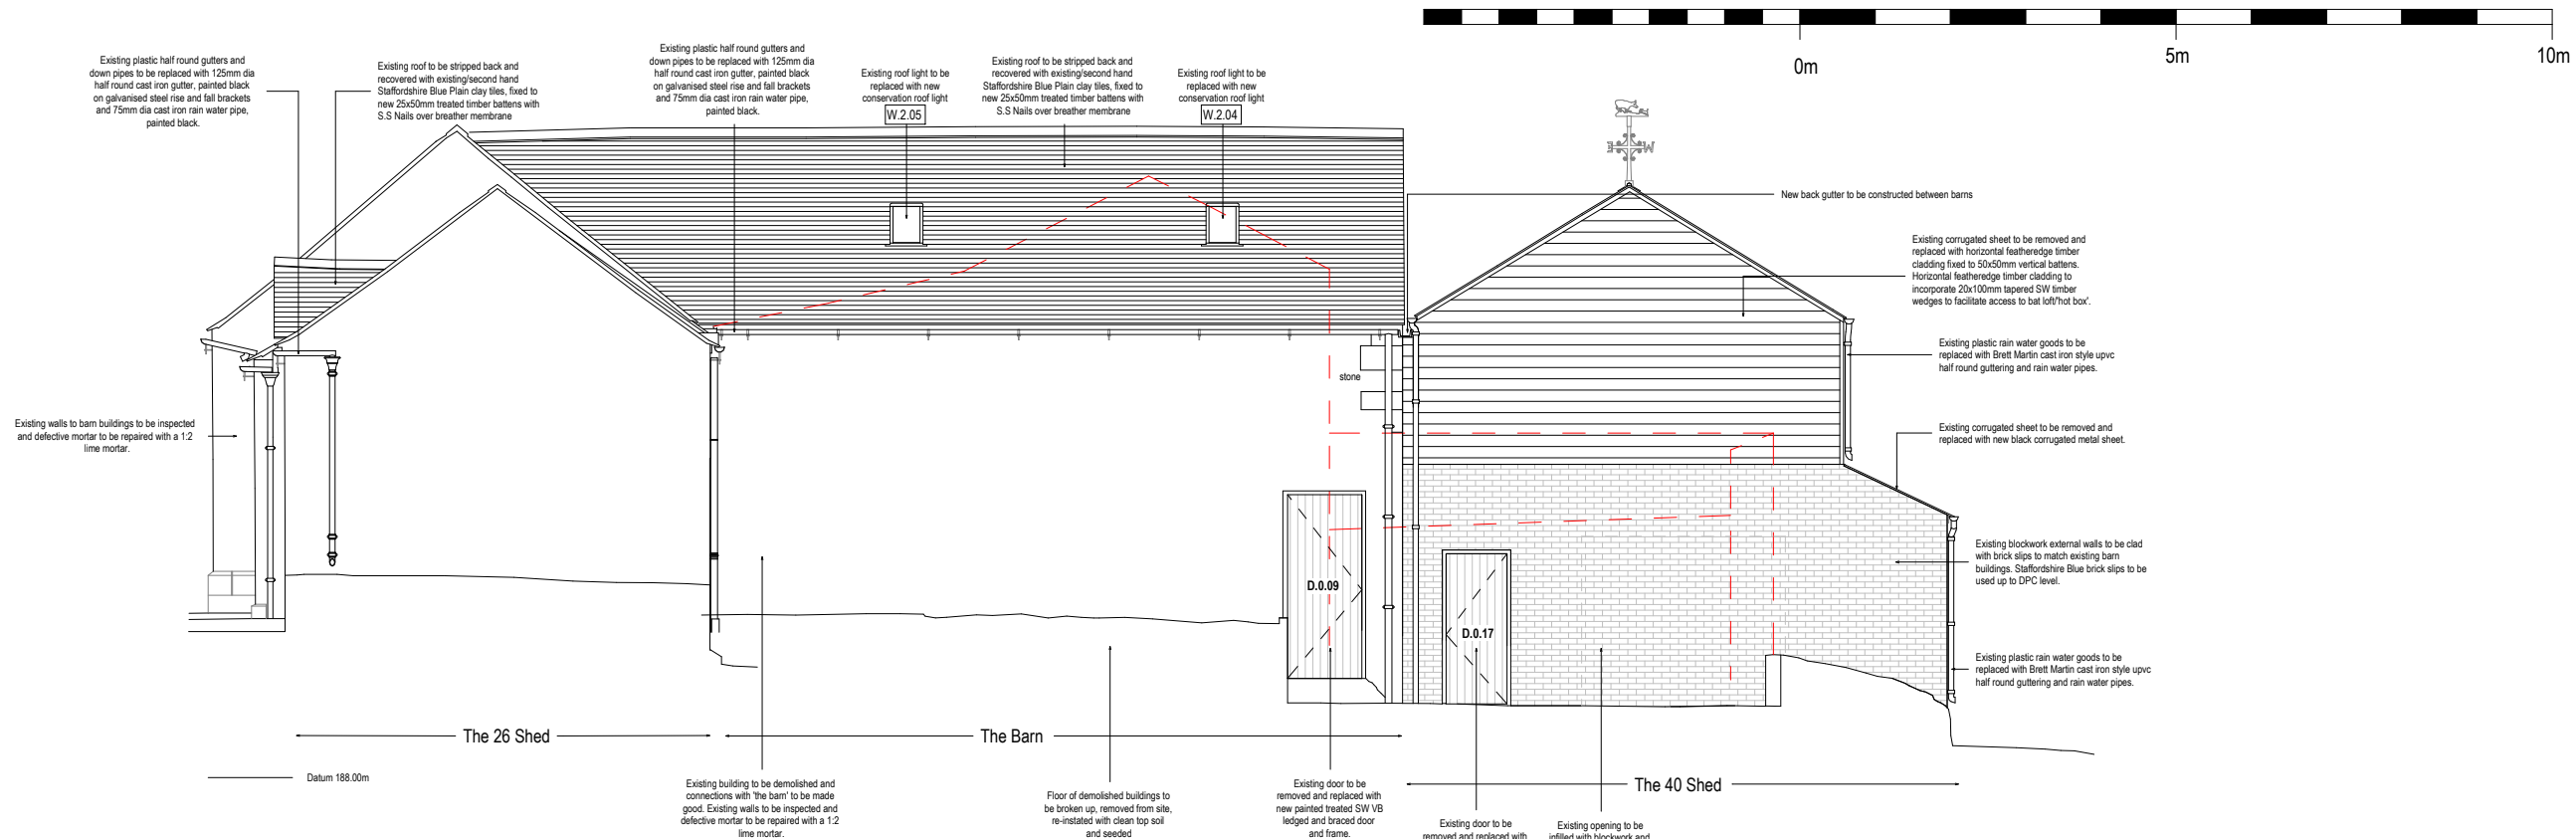

26 Shed, The Barn and 40 Shed North West Elevation as proposed
1 : 100

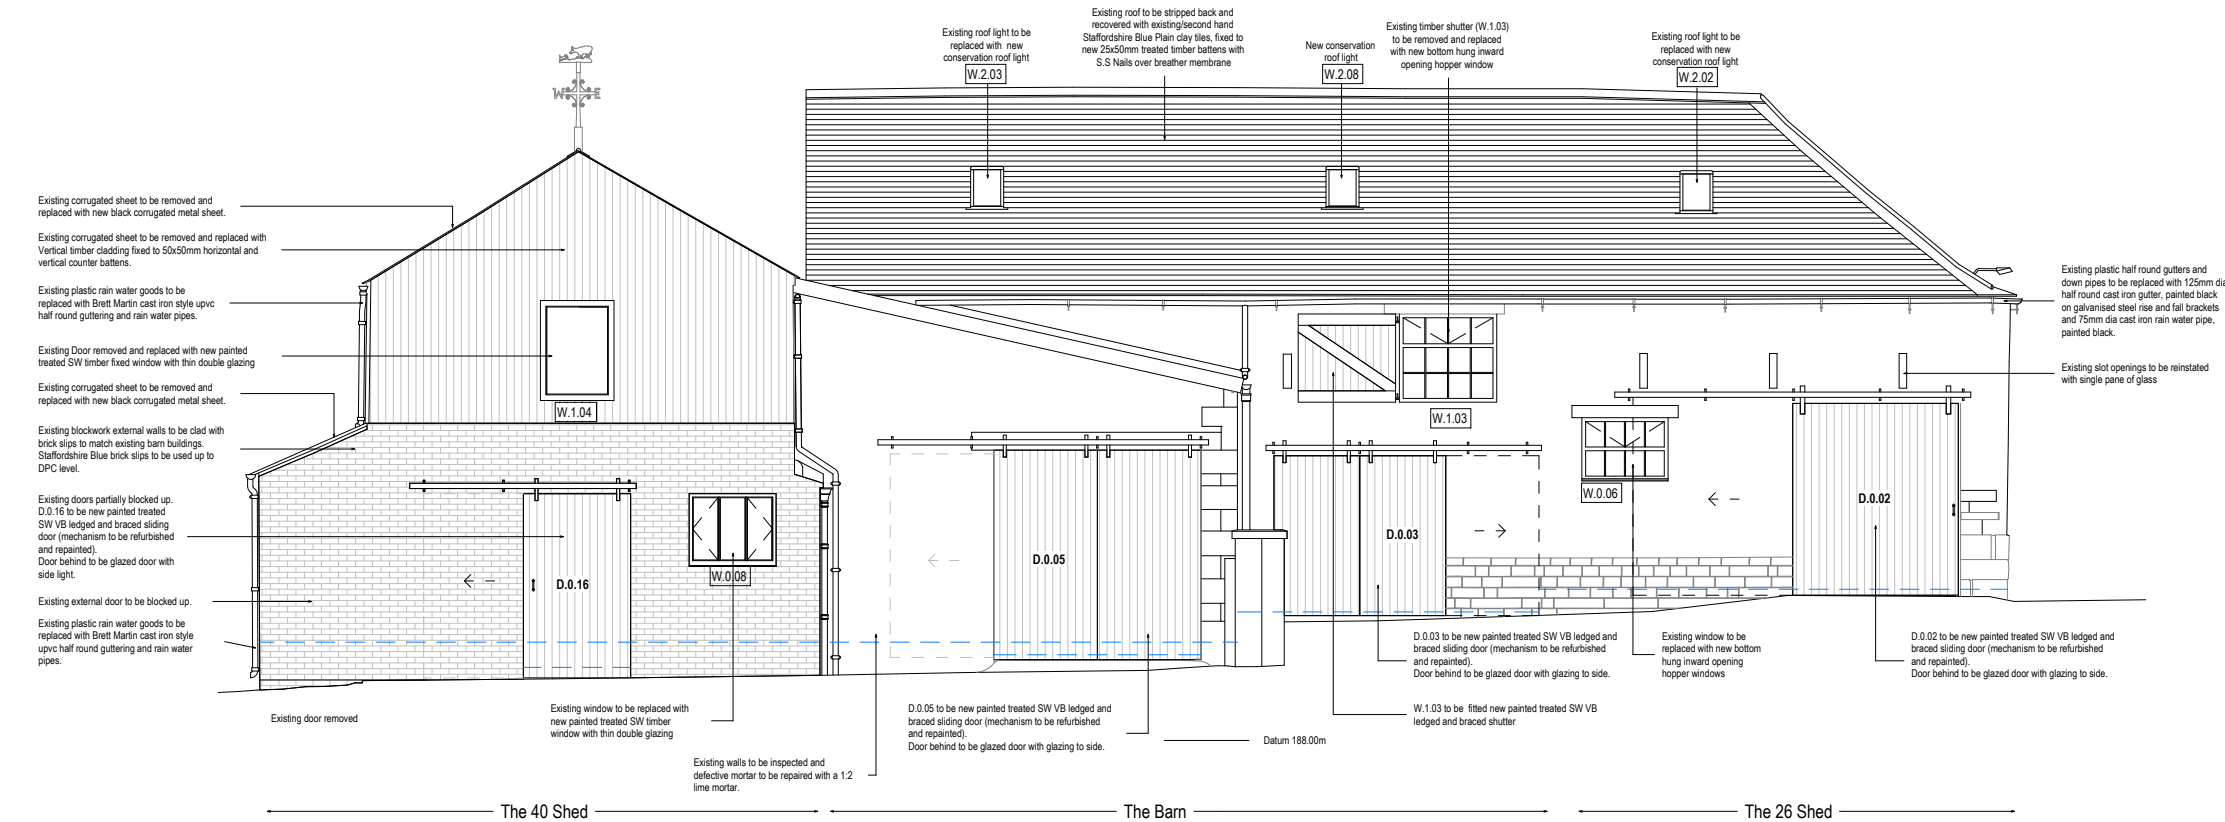

26 Shed, The Barn and 40 Shed South East Elevation as proposed
1 : 100