


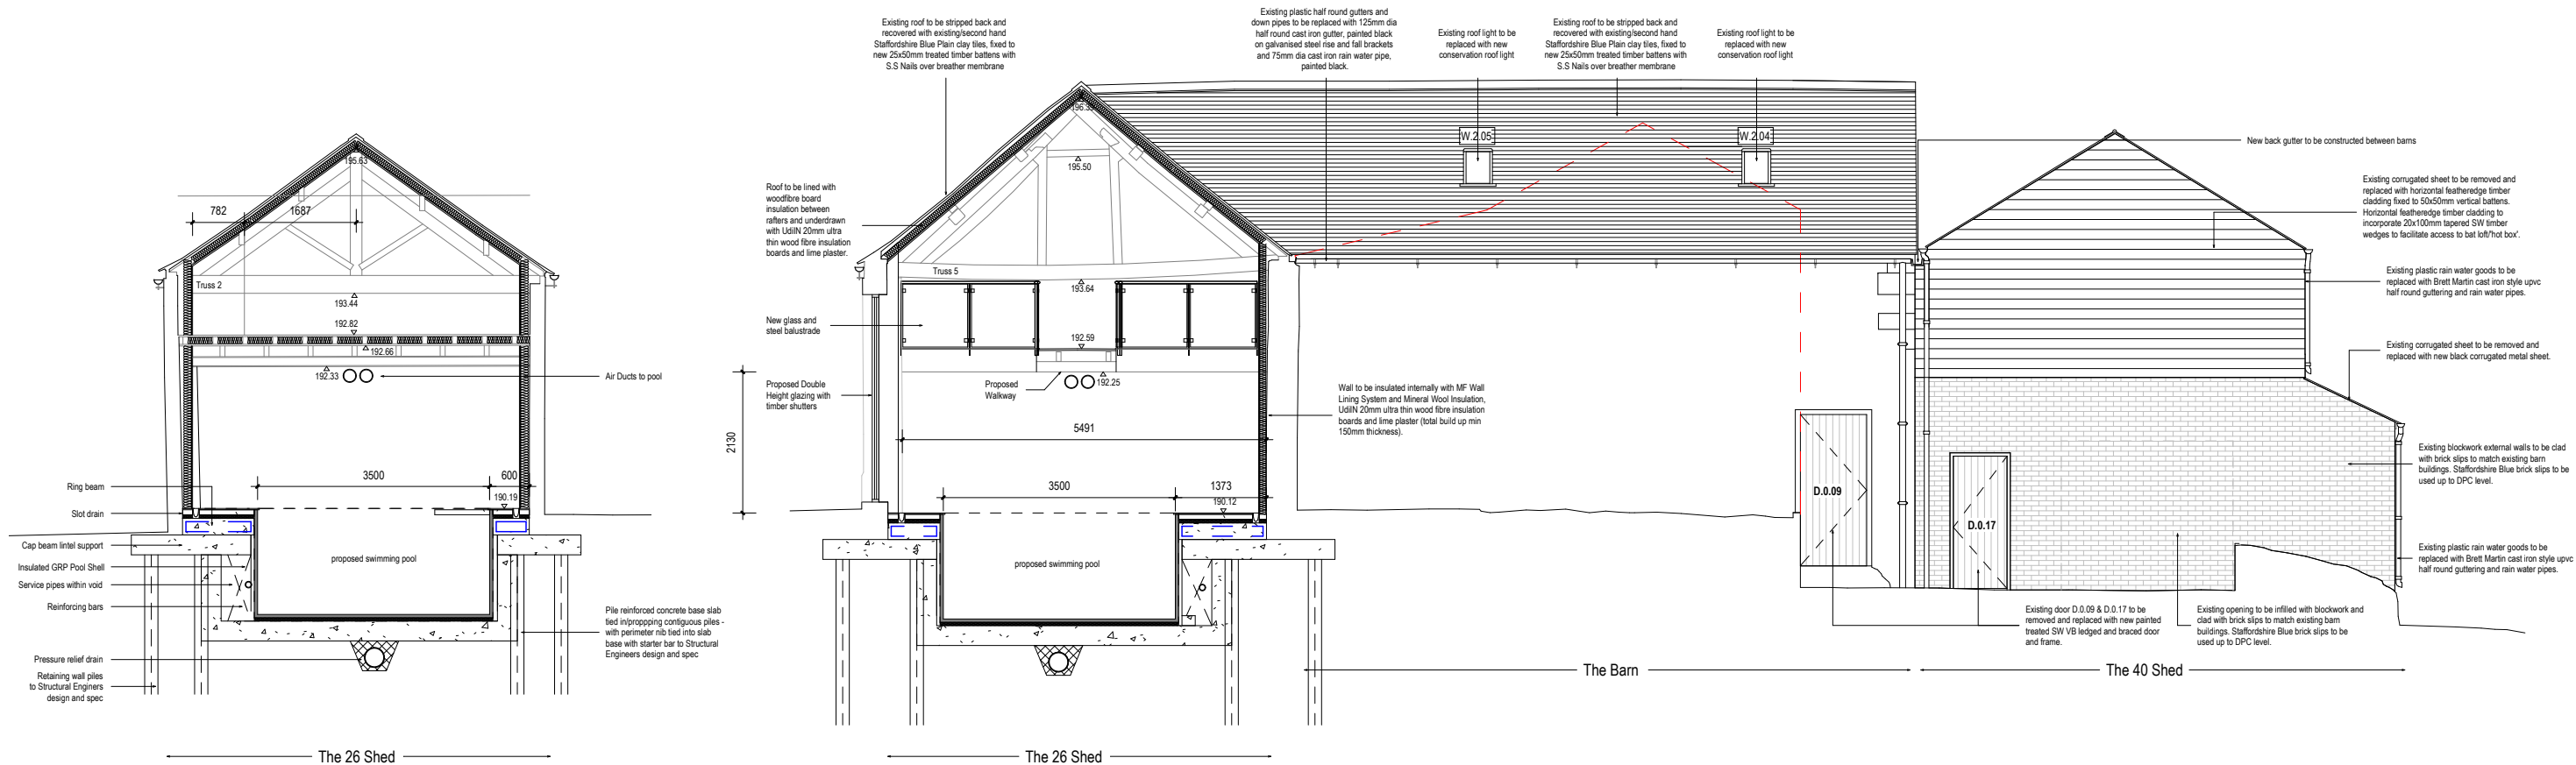

26 Shed Section B-B as proposed
1 : 100

26 Shed, The Barn and 40 Shed Section C - C as proposed
1 : 100



Rev	Date	Drawn	Description	Scale	Size	Drawn	Chk'd	Date
				1 : 100	A3	AM	CH	05/11/21
Client				Project				
S & M Myatt				Gratton Hall Farm Gratton Lane, Endon, Staffordshire				
Title				Status				
26 Shed, The Barn and 40 Shed Sections B-B and C-C 'as proposed'				PLANNING				
				Job No.		Drawing No.		Rev.
				2104		AL130		