




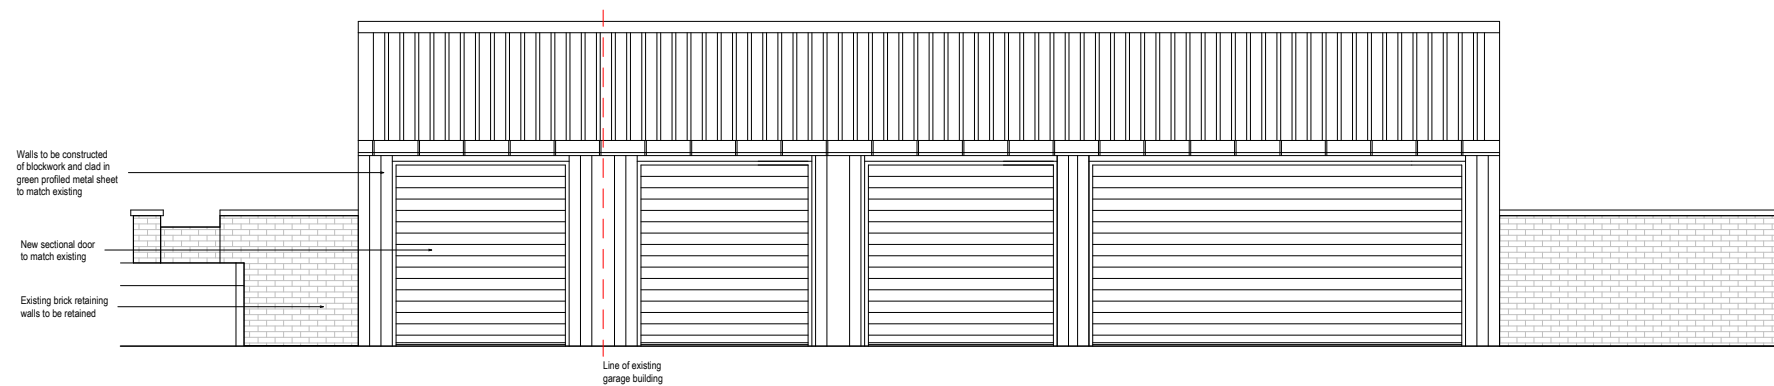

Front Elevation as proposed  
1 : 100

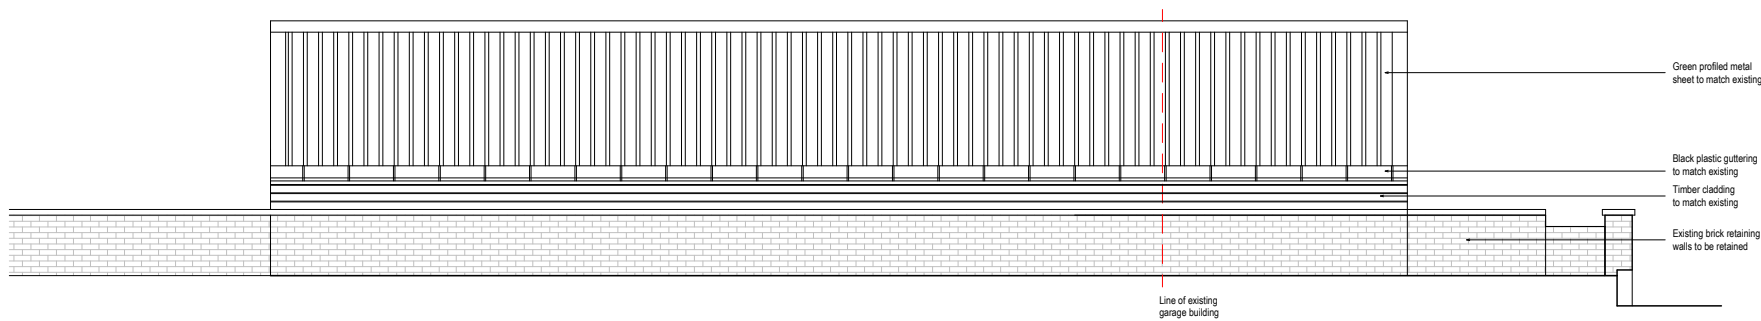

Rear Elevation as proposed  
1 : 100

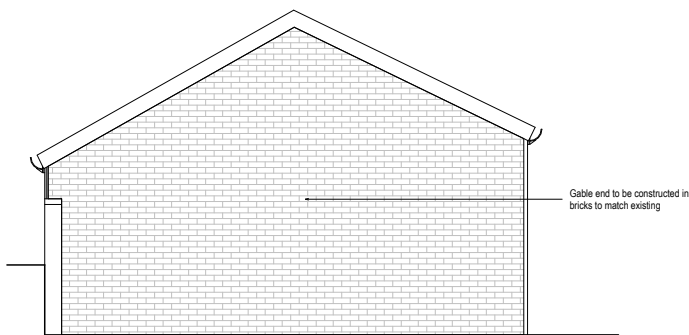

Side Elevation as proposed  
1 : 100

