



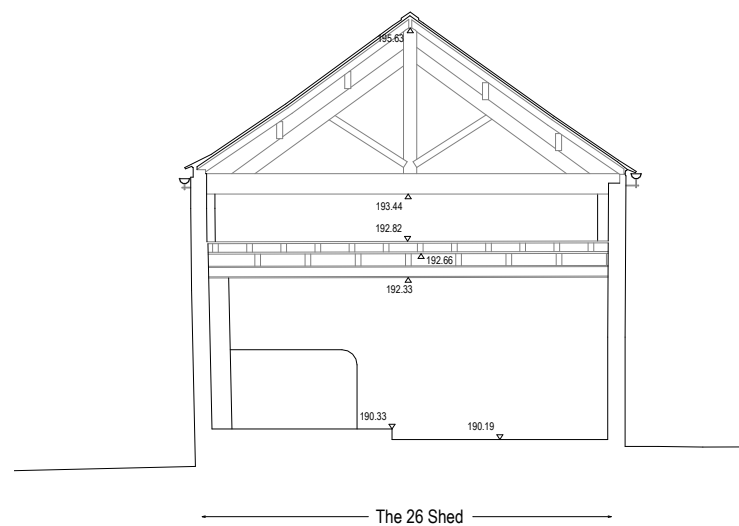

26 Shed Section B-B
1 : 100

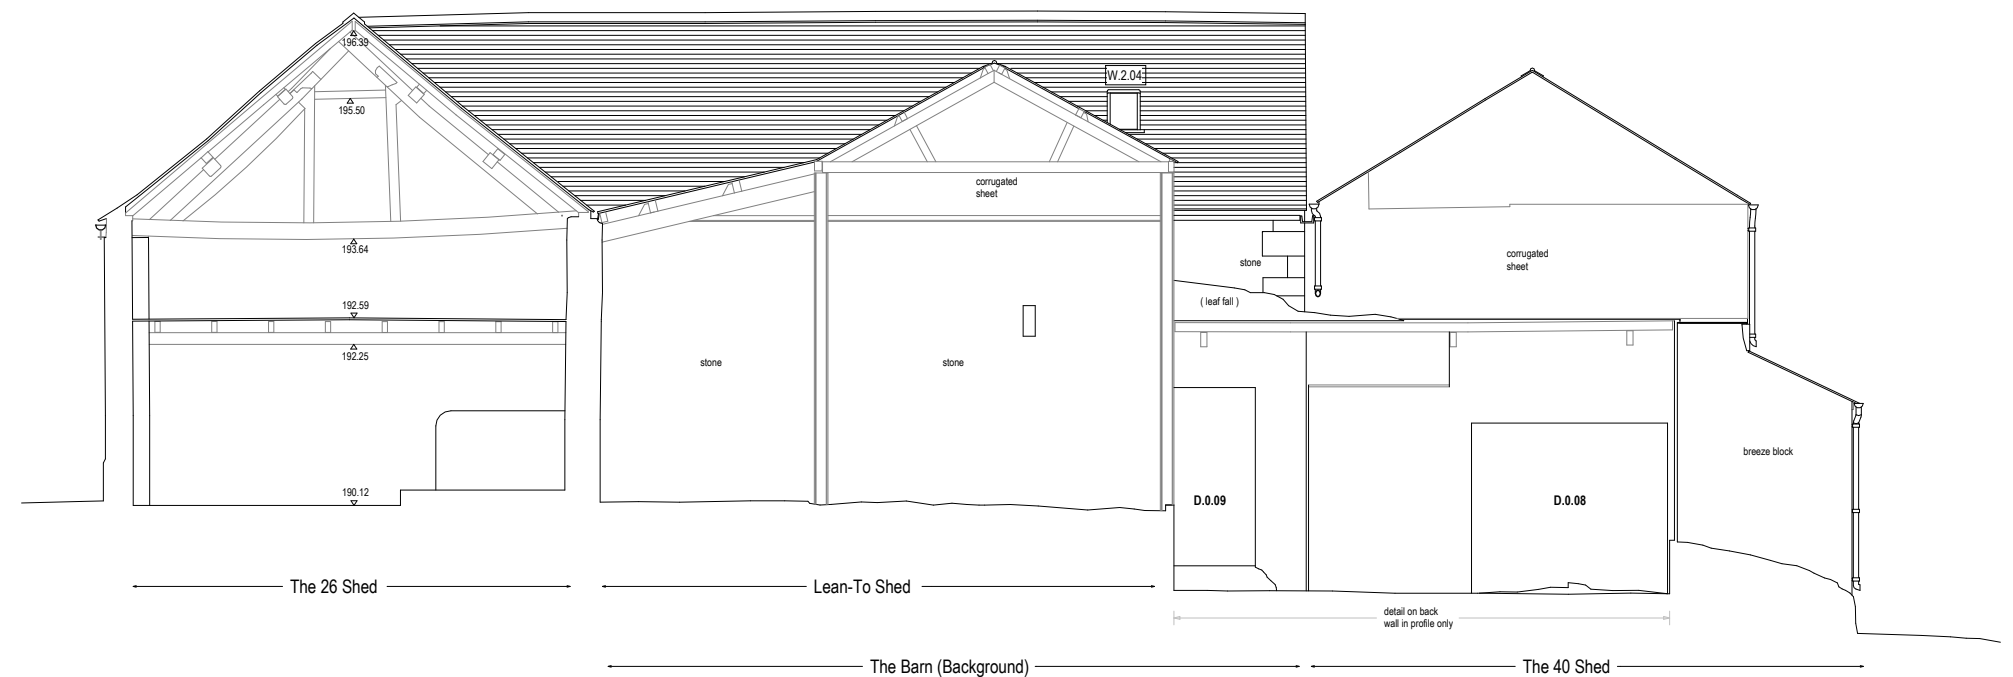

26 Shed, The Barn and 40 Shed Section C - C
1 : 100

