



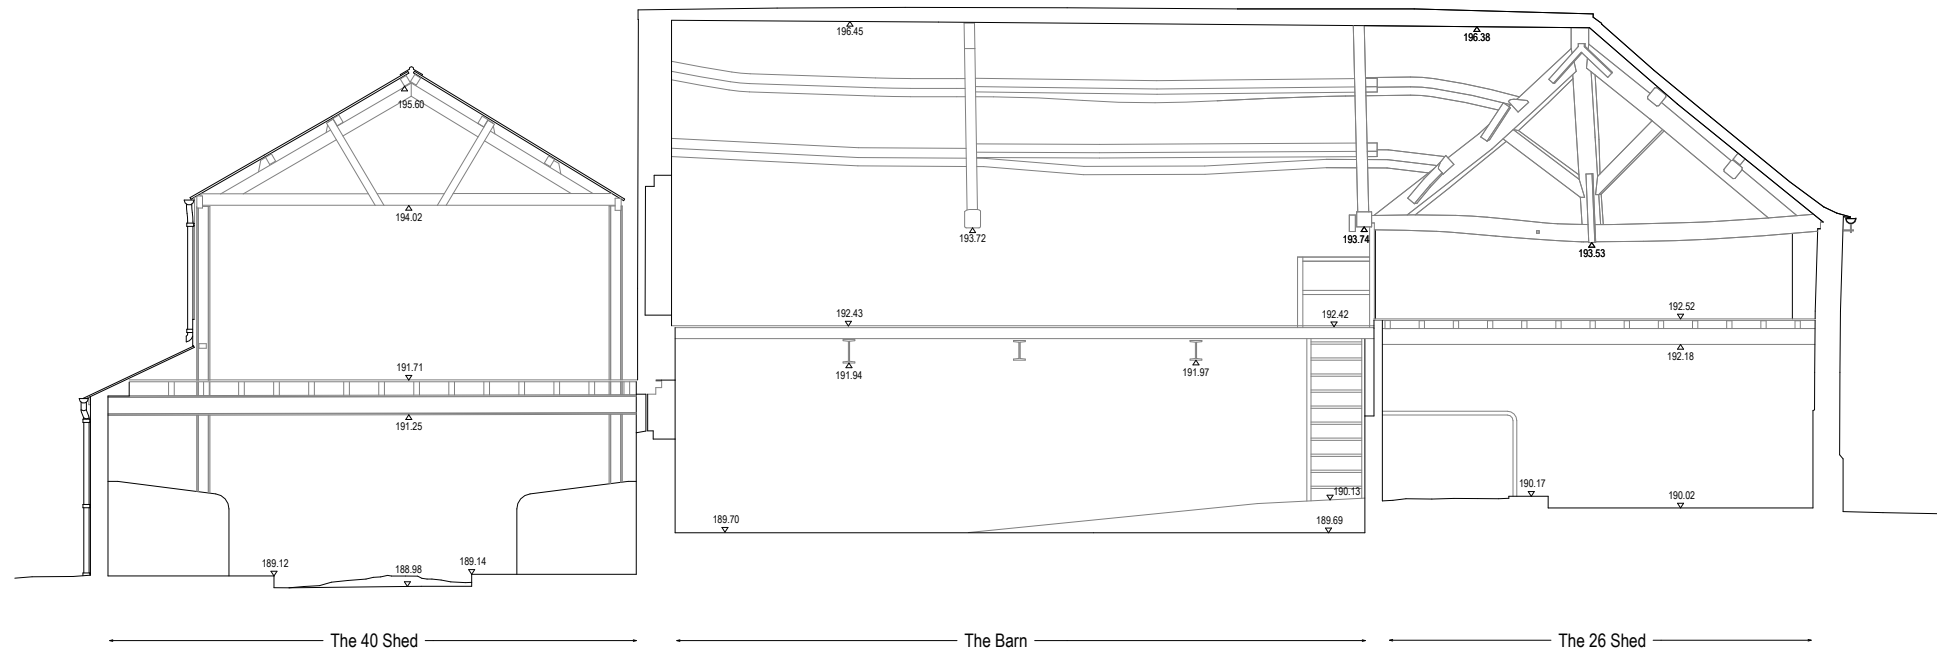

The Barn and 40 Shed Section D - D
1 : 100

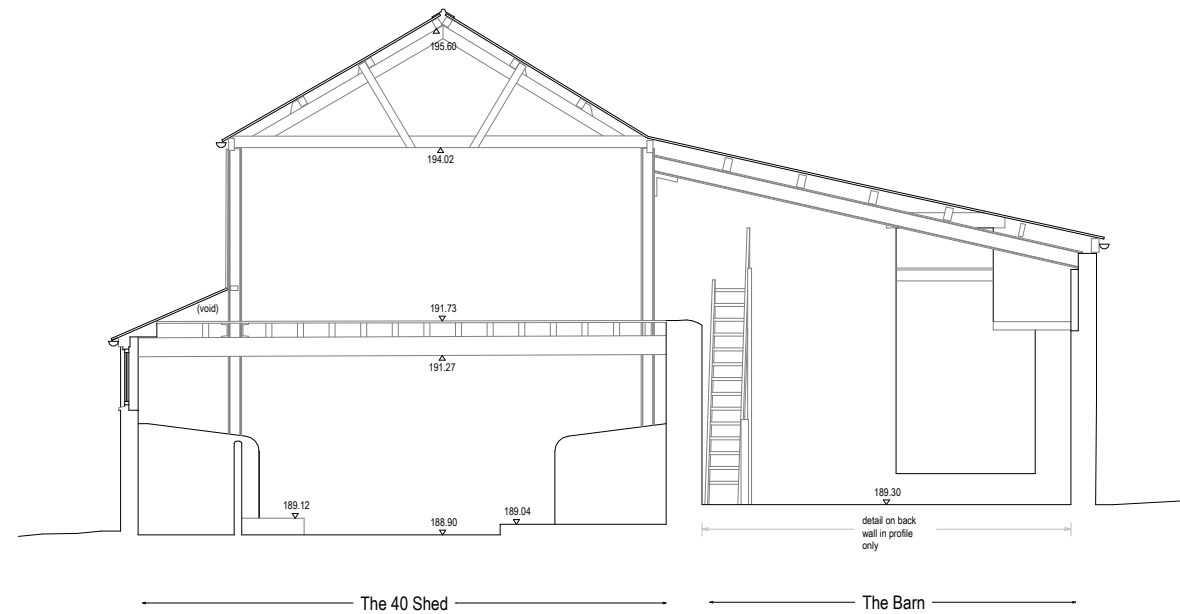

The Barn and 40 Shed Section E - E
1 : 100

