


Log Store North West Elevation
1 : 100

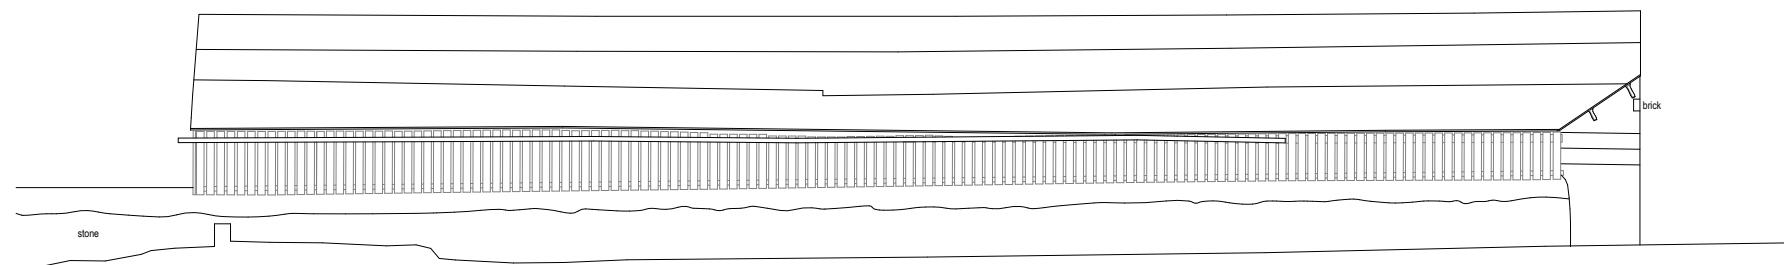

Log Store South East Elevation
1 : 100

