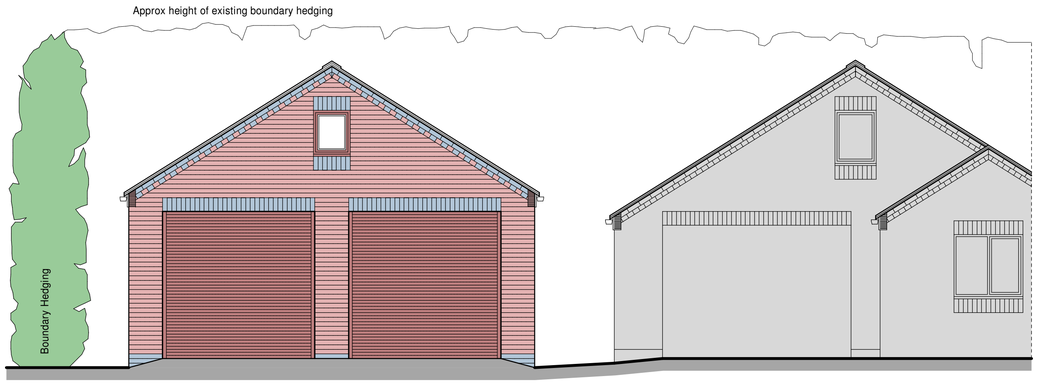
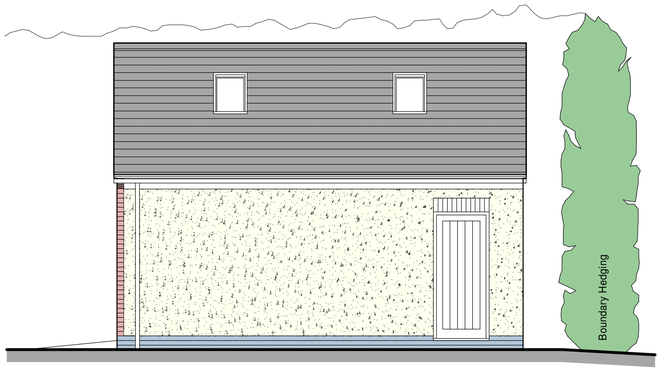
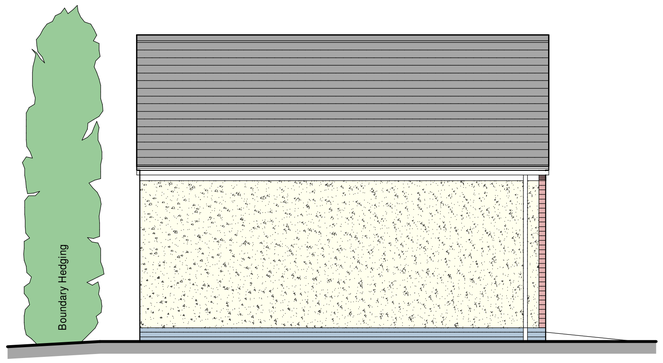



PROPOSED FRONT ELEVATION TO DRIVE

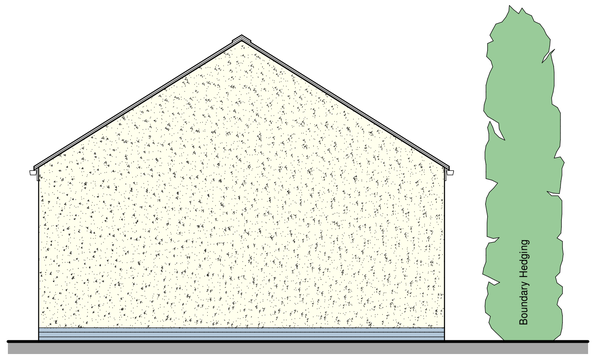
PROPOSED MATERIALS
Walls - Facing Brickwork To Front To Match Existing House
Side And Rear Walls To Be Rendered To Match Existing Garage
Roof - Plain Tiles To Match Existing House And Garage





PROPOSED SIDE ELEVATION TO HOUSE





PROPOSED SIDE ELEVATION TO BOUNDARY




PROPOSED REAR ELEVATION TO BOUNDARY

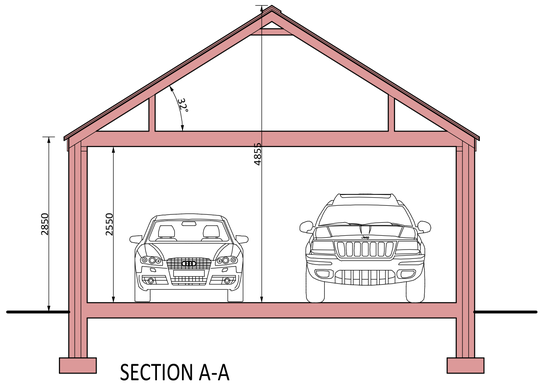


SECTION A-A

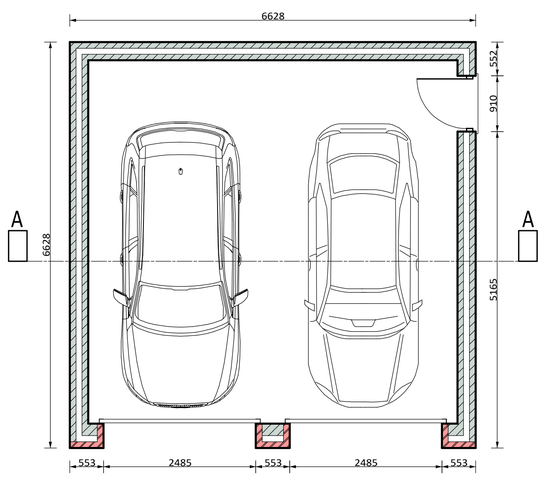


0 1 2 3 4 5m

SCALE 1:50 @ A1

Revisions

Client
MR. & MRS. J. ALLEN.

Contract
PROPOSED DETACHED DOUBLE GARAGE
ASHCROFT, DRAWELL LANE,
WERRINGTON, STOKE-ON-TRENT
ST9 0HA

Drawing Title
PROPOSED PLAN AND ELEVATIONS.

Date 21st AUGUST 2021
Scale 1:50
Drg. no. JMA-01-002
Contract Number JMA-01
Revision Suffix