


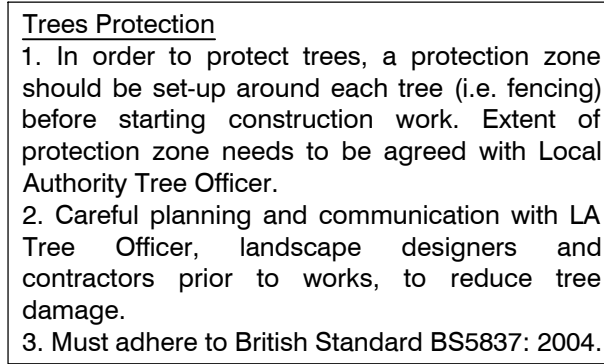

DRAWING STATUS:		PRELIMINARY	
PROJECT			
Fole Dairy Uttoxeter			
TITLE			
External Levels Plan			
DATE 15.07.21		DRAWN RAA	
SCALE 1:250	SIZE A0	CHECKED	AM
DRAWING NUMBER 21047-100			REVISION D