



Copyright of this drawing is vested in the Architect and it must not be copied or reproduced without consent. Figured dimensions only are to be taken from this drawing. All contractors must visit the site and be responsible for taking and checking all dimensions relative to their work. Hewitt&Carr Architects Ltd are to be advised of any variation between drawings and site conditions. **CLIENTS ARE ADVISED TO CLARIFY DIMENSIONS WITH THE ARCHITECT PRIOR TO SETTING OUT AND NOT TO SCALE FROM THE DRAWING**


Rev	Drawn	Comments	Date
-----	-------	----------	------

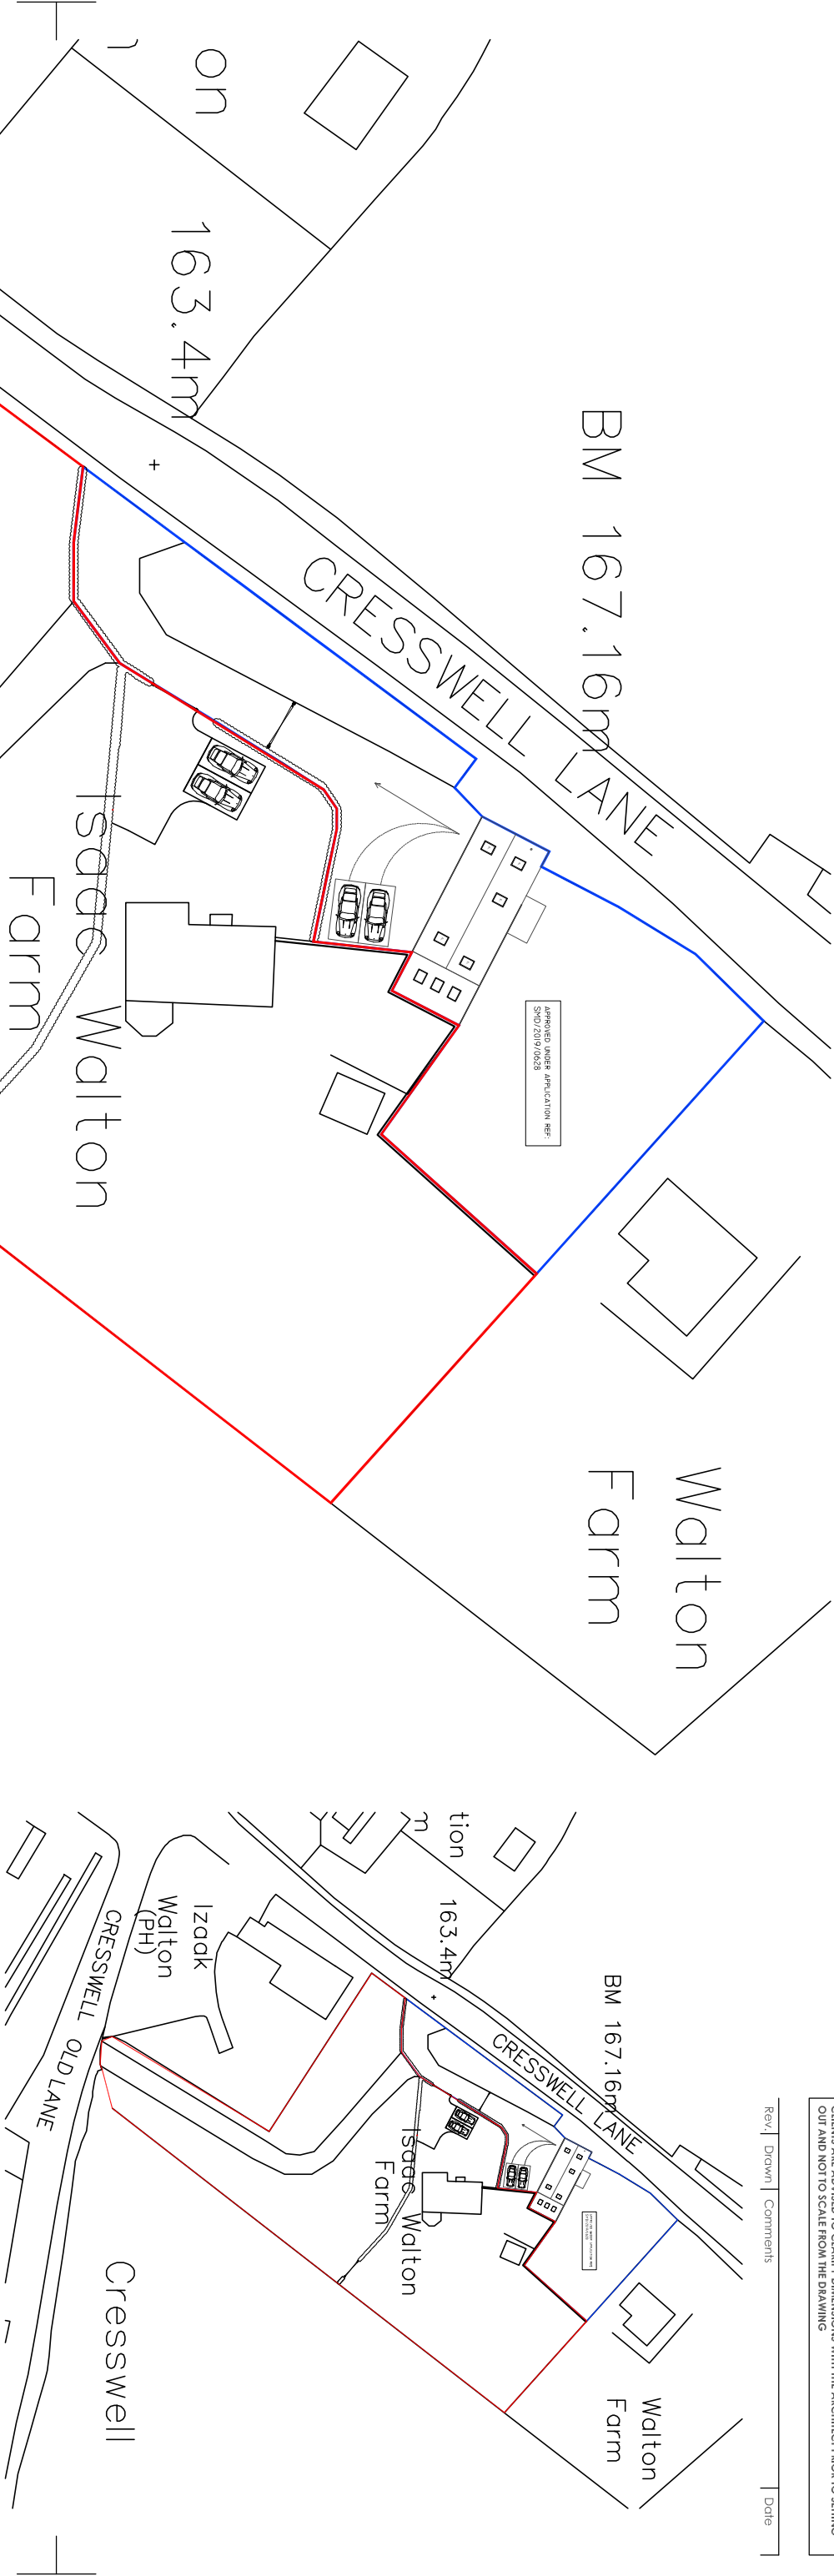

SITE LOCATION PLAN 1:1250

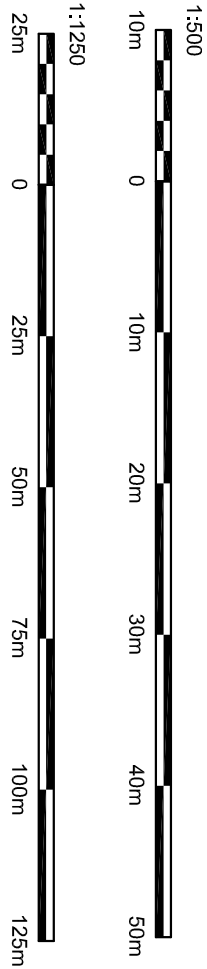

Cresswell

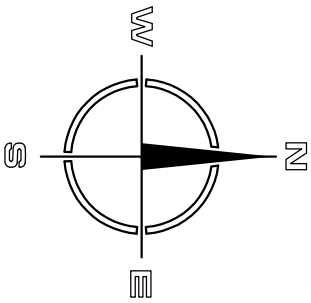

Hewitt&Carr Architects
A: 2-4 Cross Street | Cheadle | Staffordshire | ST10 1NP
T: 01538 756888
E: enquiries@hccarchitects.co.uk
W: www.hccarchitects.co.uk

Client
Mr and Mrs M Swinnerton
Cresswell Lane, Cresswell, ST11 9RE

Project
Proposed parking amendments

Status
SCHEME

Date
DEC 2021

Scale @A3 AS NOTED

Drawn
HMM

Checked

Project No
00811 AL(0)200

Drawing No.
Rev

SITE LAYOUT PLAN AS EXISTING 1:500