




Front Elevation

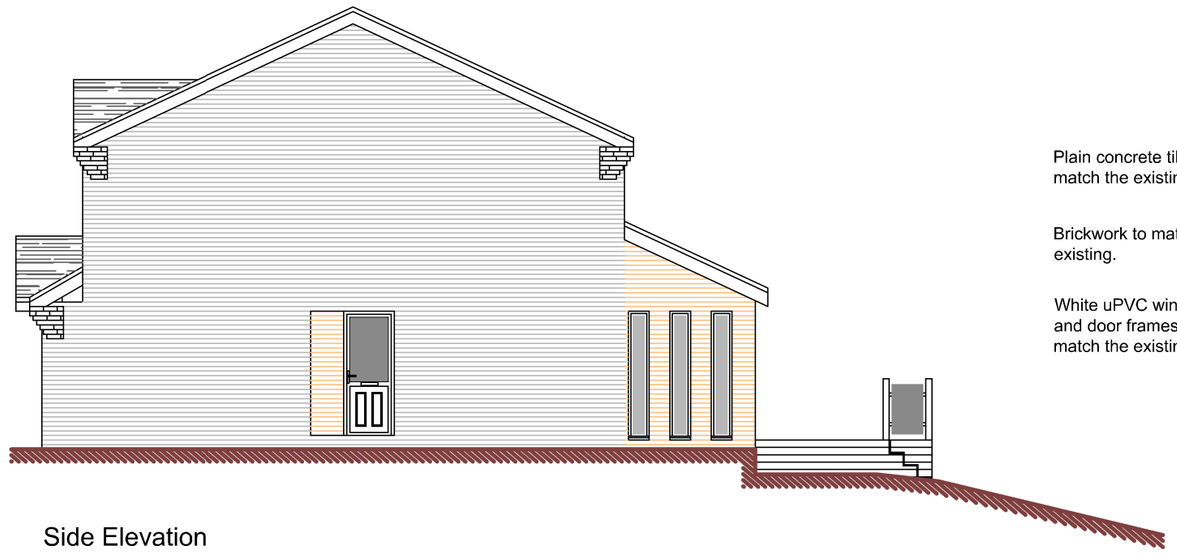

Side Elevation

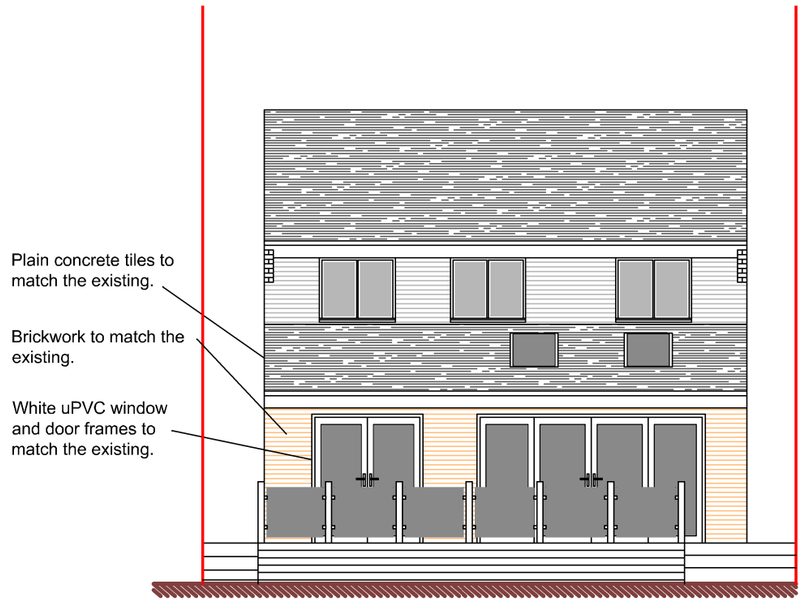

Rear Elevation

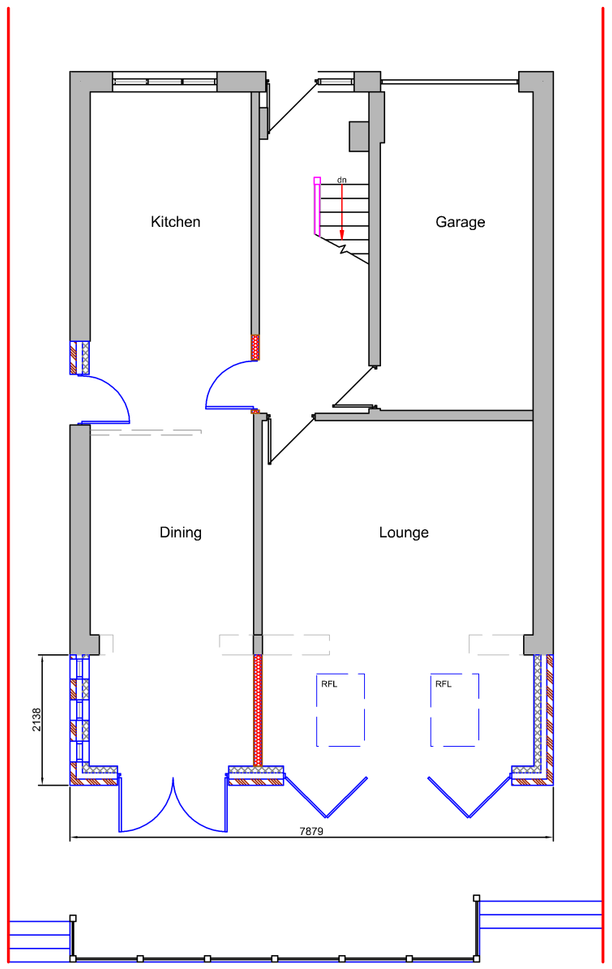


Ground Floor Plan

Metres

1 2 3 4 5 10

SCALE 1:100

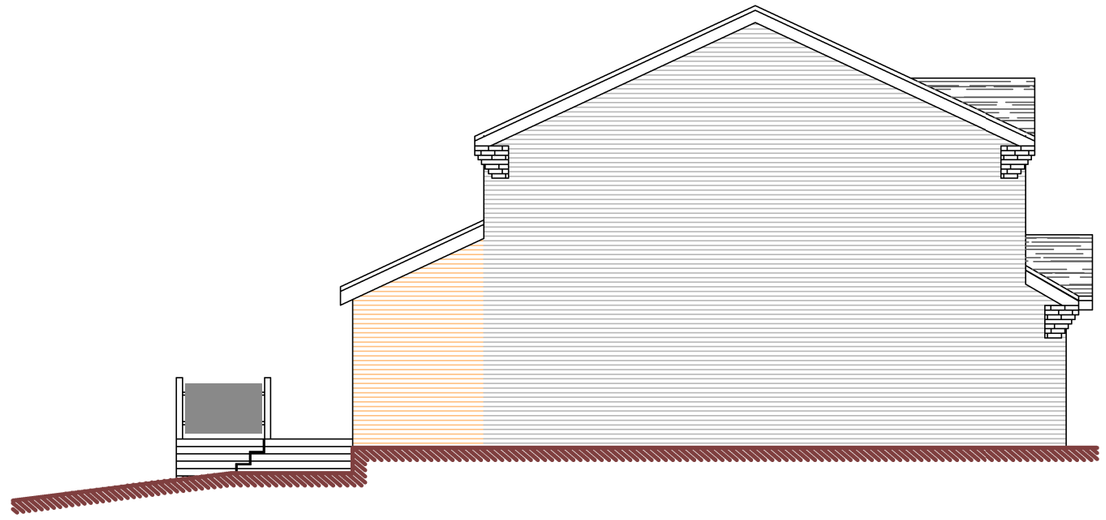

Side Elevation

DBD Architectural Consultancy Ltd ©2021

1. Copyright is vested with DBD Architectural Consultancy Ltd.

2. All dimensions to be checked on site before proceeding.

3. Contractor to check/adjust dimensions of new work to suit existing conditions.
Do not assume existing structure or details are plumb, square or level.

4. Contractor must notify the architect of any discrepancies before proceeding.

5. All drawings to be read in conjunction with all other consultants drawings and specs.

Rev	Date	Description
D	04.01.22	Minor Amendments
C	20.12.21	Minor Amendments
B	14.12.21	Minor Amendments
A	19.11.21	Amendments made following comments

DBD Architectural Consultancy

DBD Architectural Consultancy Ltd
50 Broad Street, Leek,
Staffordshire, ST13 5NS
01538 383118
mail@dbdconsultants.co.uk
www.dbdconsultants.co.uk

Mr & Mrs Spencer
34 Mossfield Drive
Biddulph
ST8 6UL
Client

Single Storey Rear Extension
Project

Title
Plans as Proposed

Stage: Planning
Size: A2
Scale: 1:100
Date: 10.07.21
Job No: 2166
Drawing Number: PL 03D