


KIM SEXTON DESIGN
CLIFTON HOUSE
MAYFIELD
ASHBOURNE
DERBYSHIRE
DE6 2HN
07793 543 120

SITE ~ MANOR HOUSE
FARM
WINKHILL
ST13 7QZ


SCALE ~ 1:100
DETAIL ~ ROOF PLAYS
EXISTING
& PROPOSED

MEASUREMENTS
TO BE CHECKED
ON SITE
DRAWINGS FOR
PLANNING ONLY

MHF 006-11-21

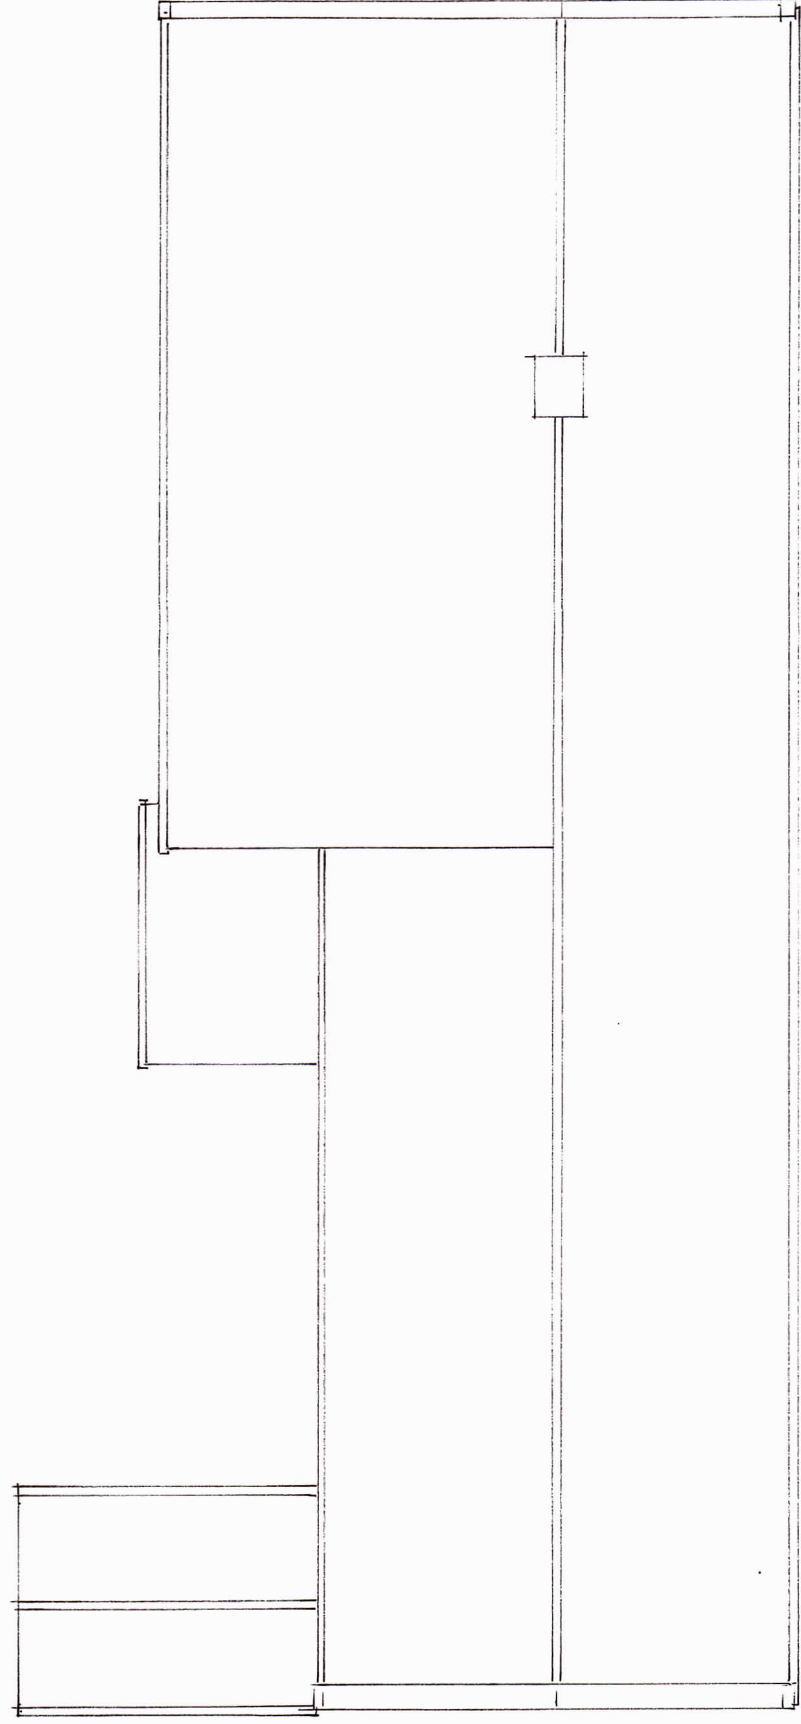

EXISTING

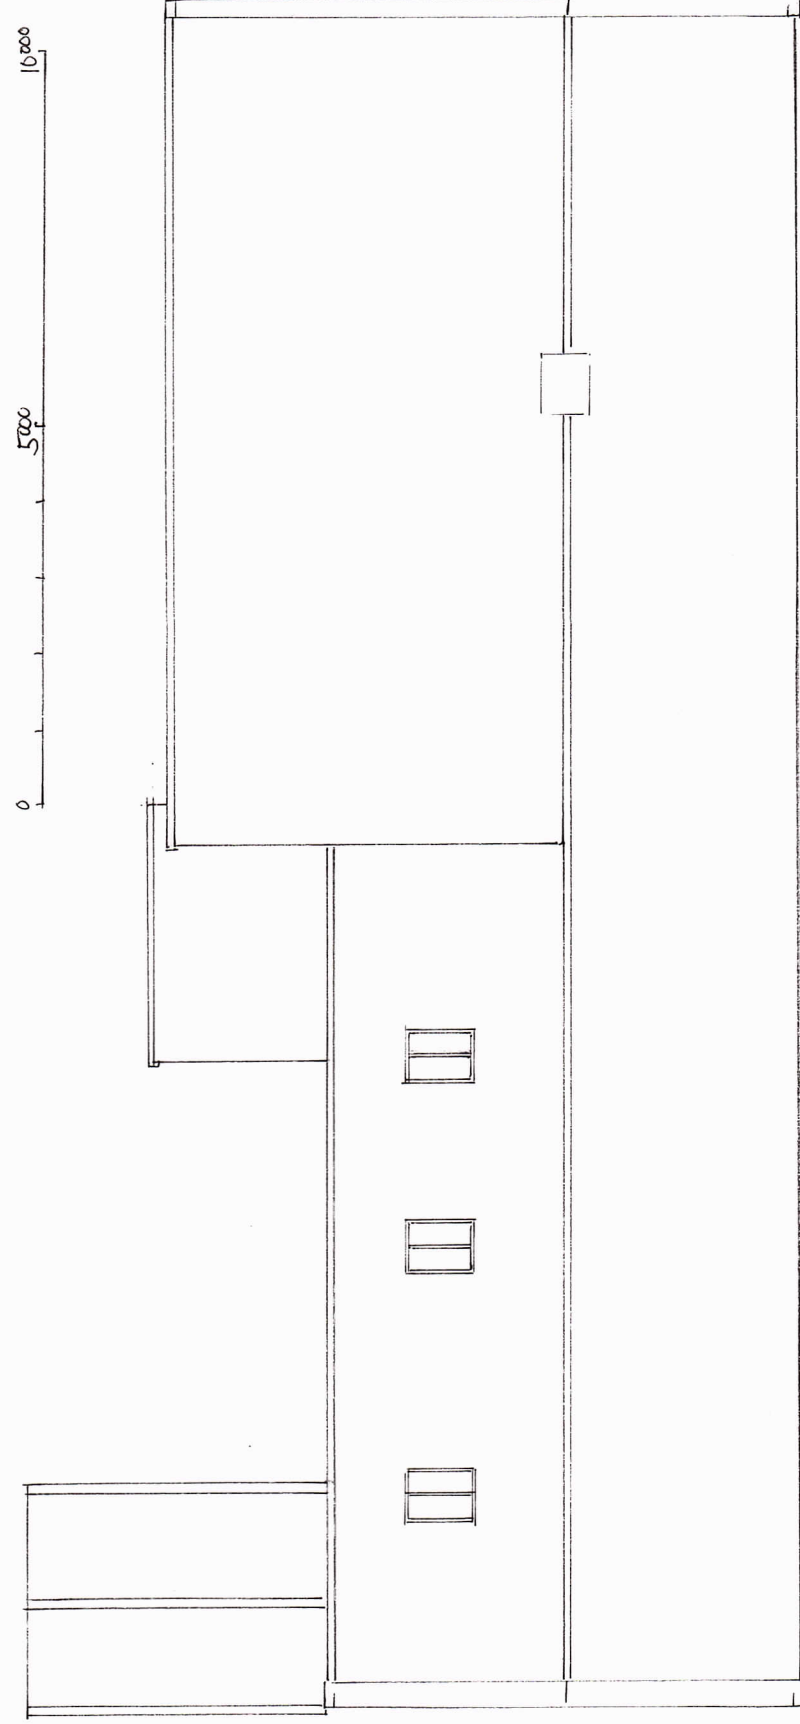

PROPOSED