
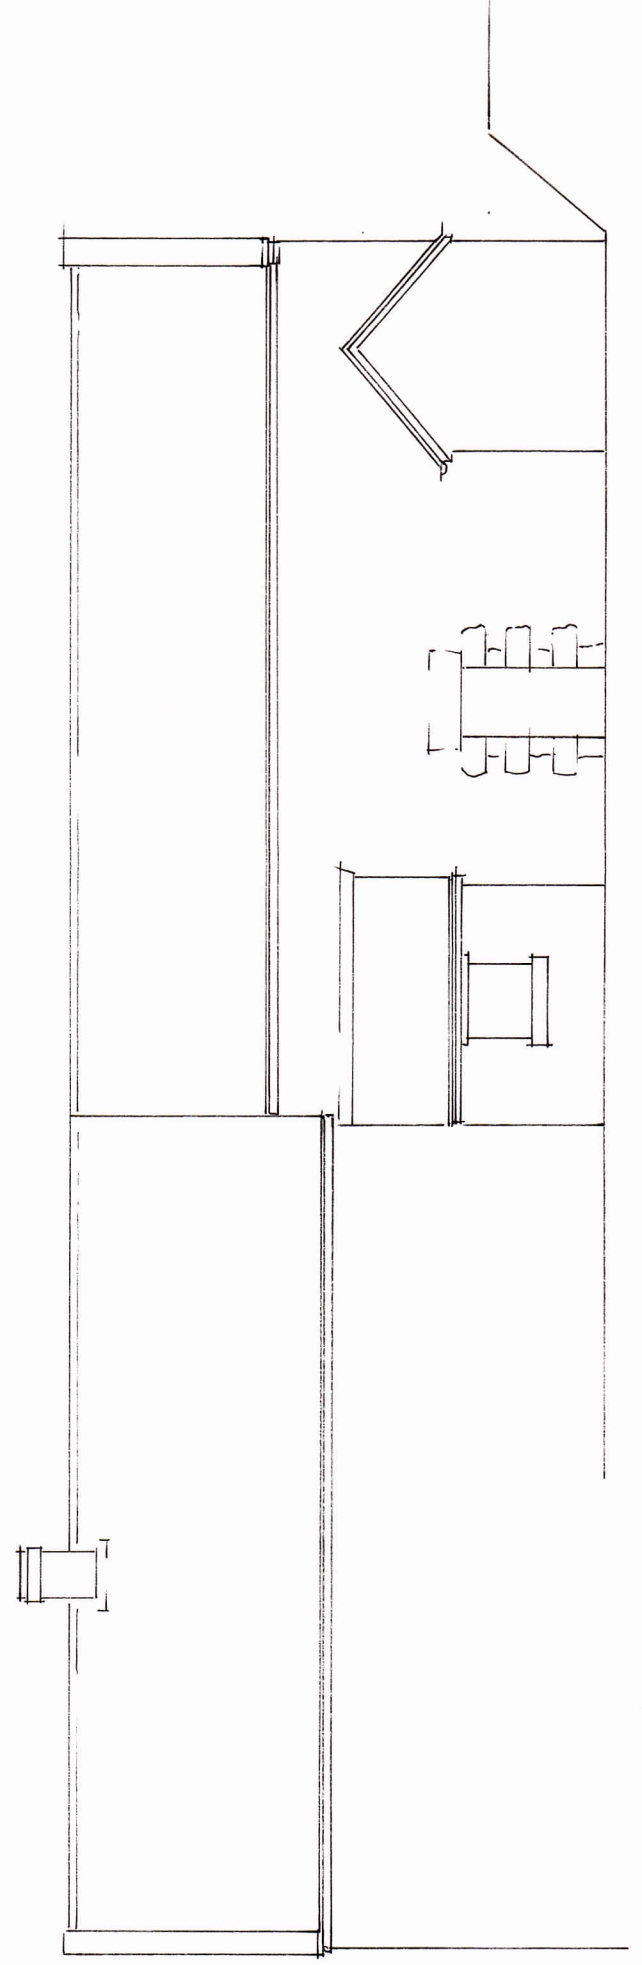
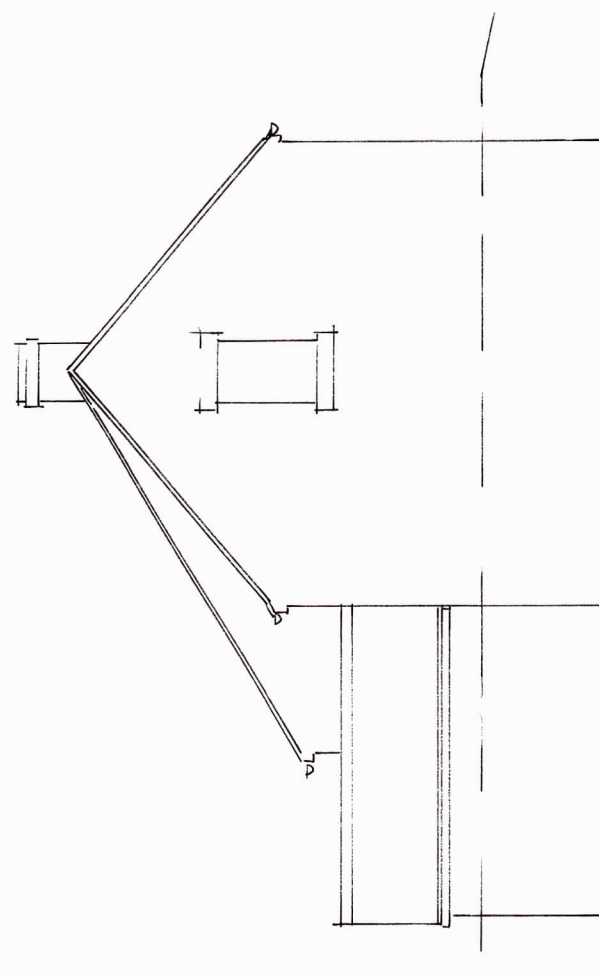


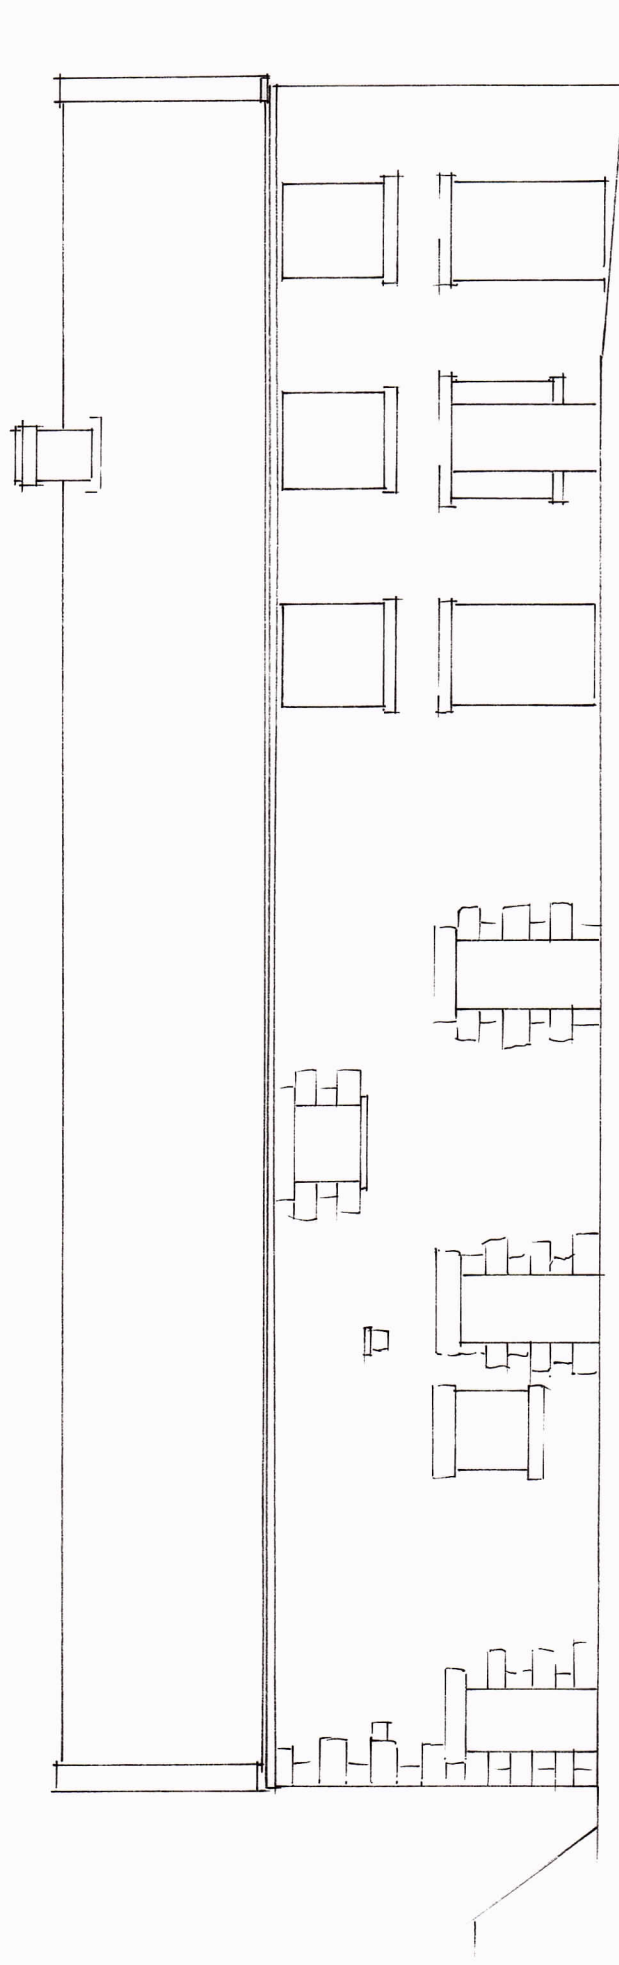

KIM SEXTON DESIGN
CLIFTON HOUSE
MAYFIELD
DASHBOURNE
DERBYSHIRE
DE6 2HN
07793 543 120

SITE :- MANOR HOUSE
FARM
WINKHILL
ST13 7QZ

SCALE :- 1:100
DETAIL :- ELEVATIONS
EXISTING

MEASUREMENTS
TO BE CHECKED
ON SITE
DRAWINGS FOR
PLANNING ONLY