


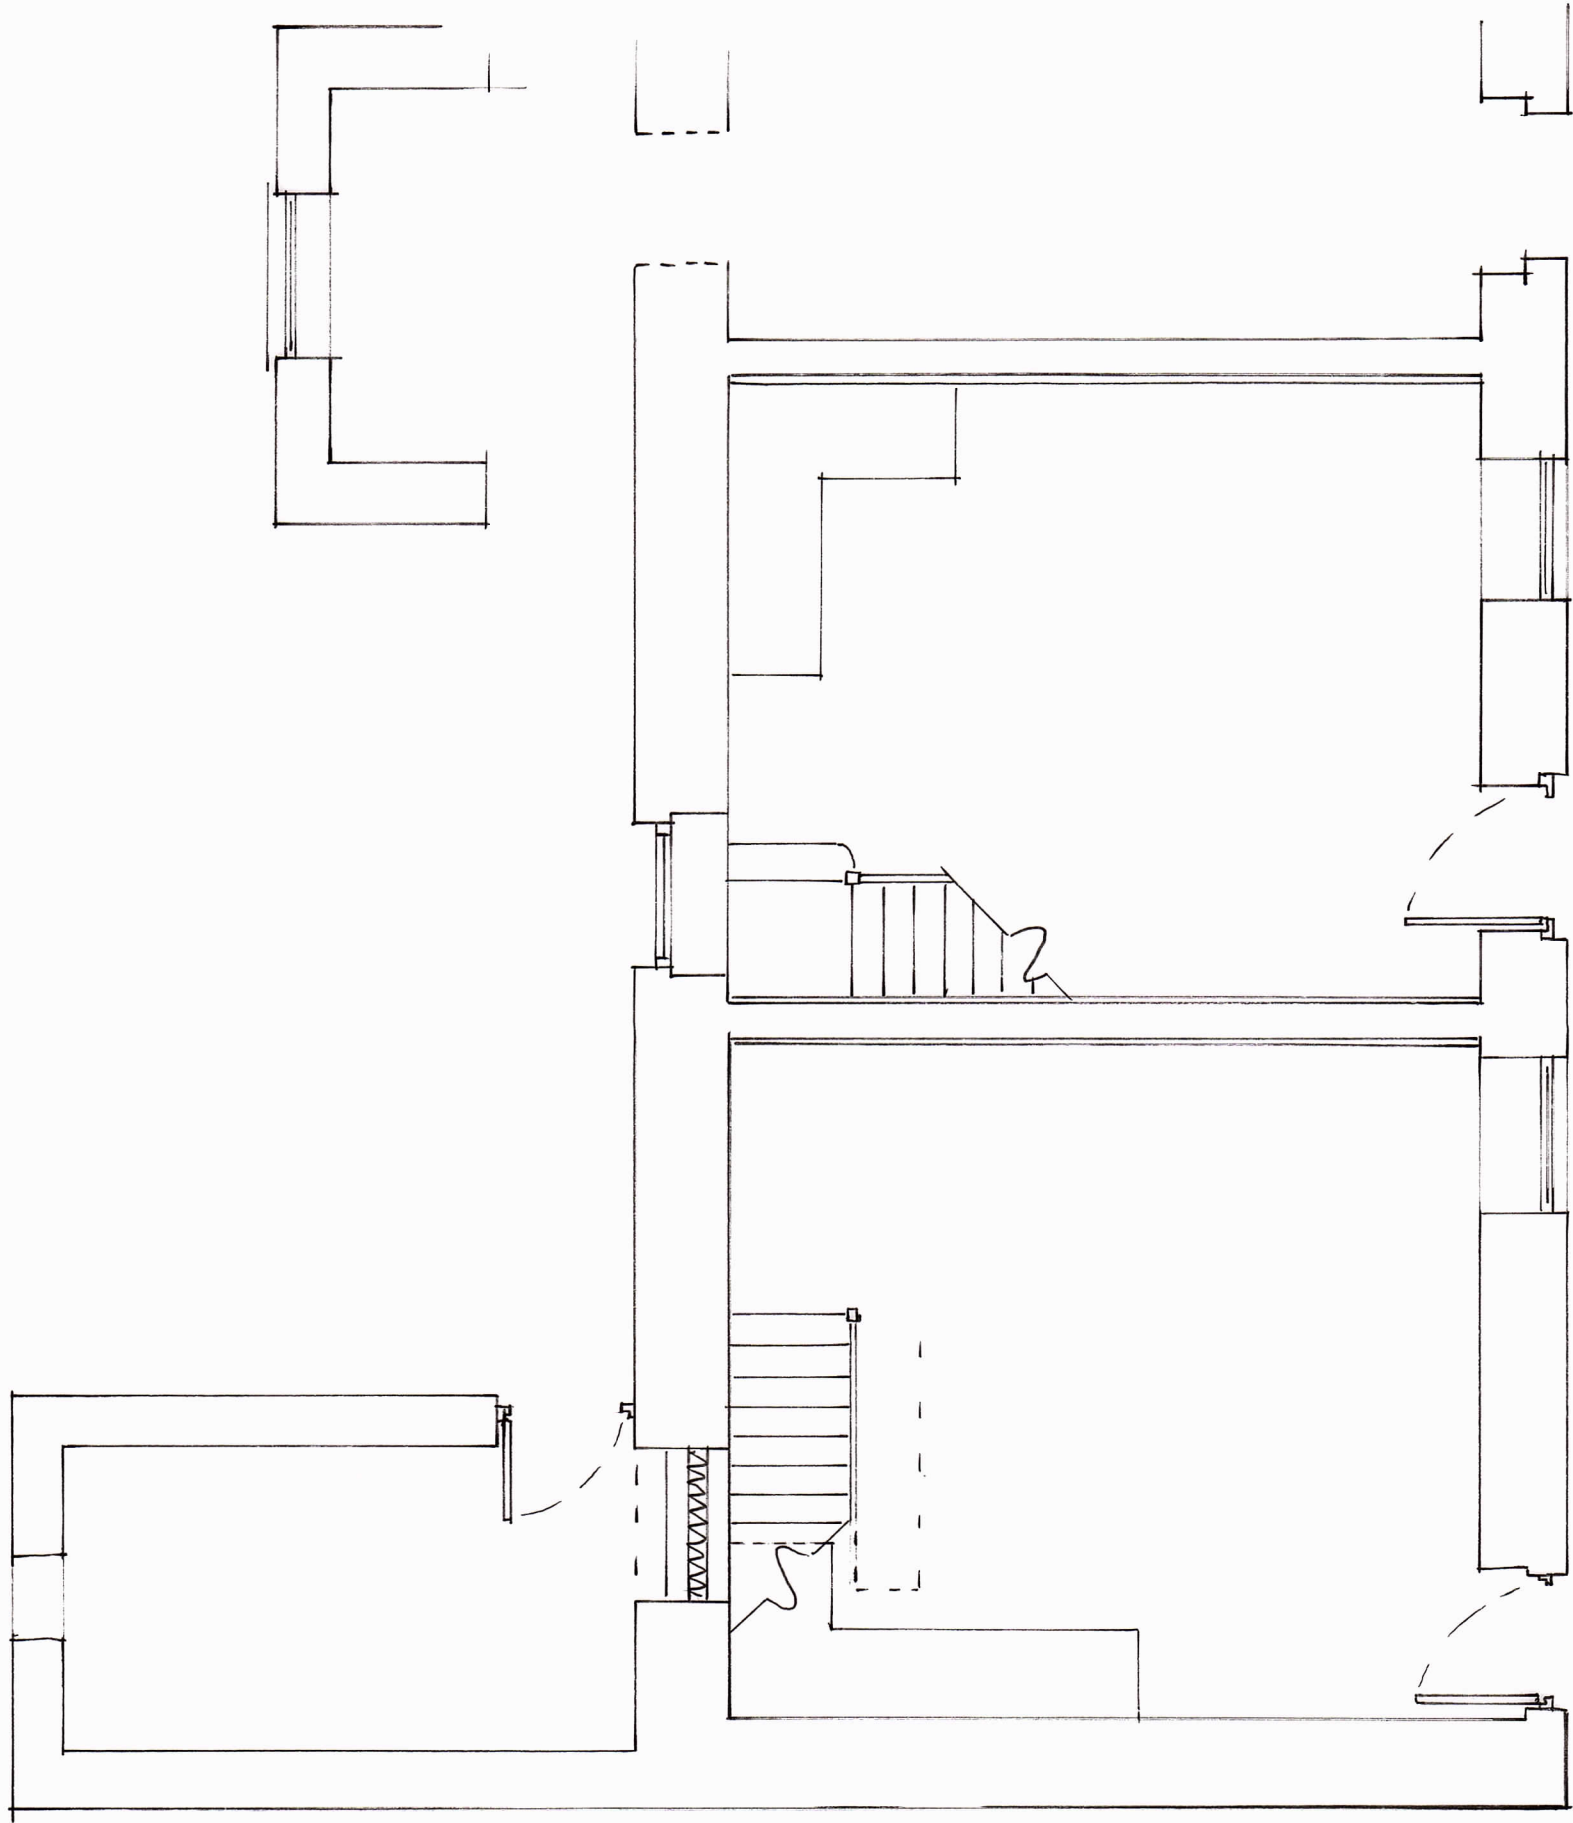

KIM SEXTON DESIGN
CLIFTON HOUSE
MAYFIELD
DASHBOURNE
DERBYSHIRE
DE6 2HN
07793 543 120

SITE :- MANOR HOUSE
FARM
WINKHILL
ST13 7QZ

SCALE :- 1:50
DETAIL :- BARN
GROUND
FLOOR
PROPOSED

MEASUREMENTS
TO BE CHECKED
ON SITE
DRAWINGS FOR
PLANNING ONLY

MHF 004-11-21