

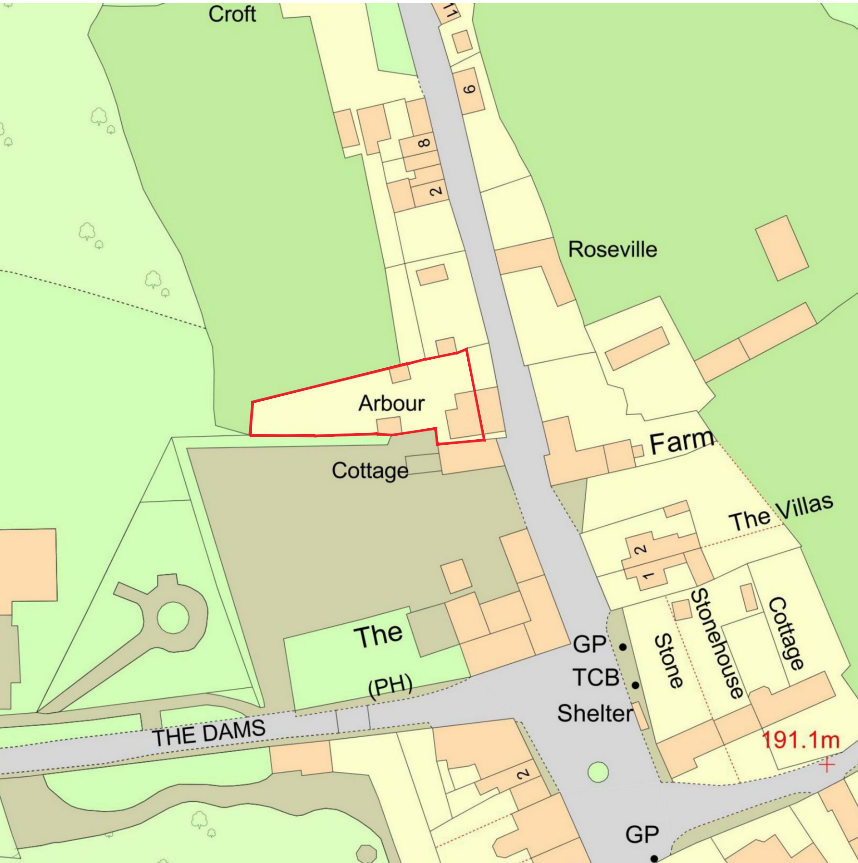


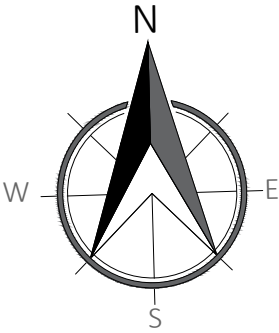

LOCATION PLAN
Scale 1:1250

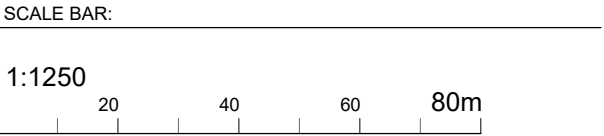

REV:	REVISION DESCRIPTION:	REV'D BY:	DATE REV'D:

REVISIONS:

STATUS: **PLANNING**

PROJECT:

MR & MRS STEPHENS
ARBOUR COTTAGE, HIGH STREET
CAVERSWALL. ST11 9EF

DRAWING TITLE:

GROUND FLOOR EXTENSION TO
FORM BOOT ROOM
LOCATION PLAN

DATE:	PAGE SIZE:	SCALE:
JUNE 2021	A3	1:1250

DRAWING NUMBER:	REVISION NUMBER:
775-101	