


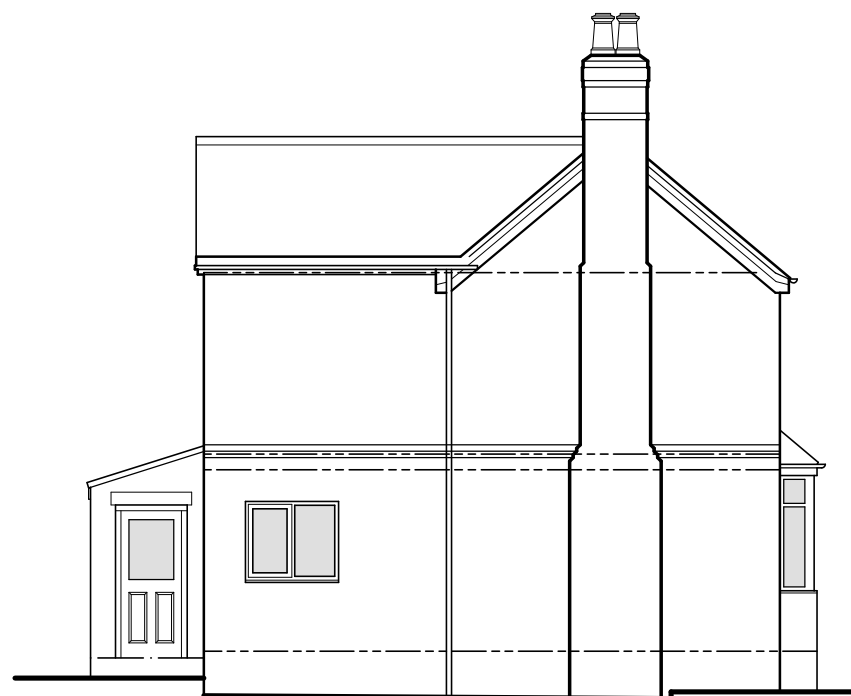

SOUTH ELEVATION




WEST ELEVATION




NORTH ELEVATION



EAST ELEVATION

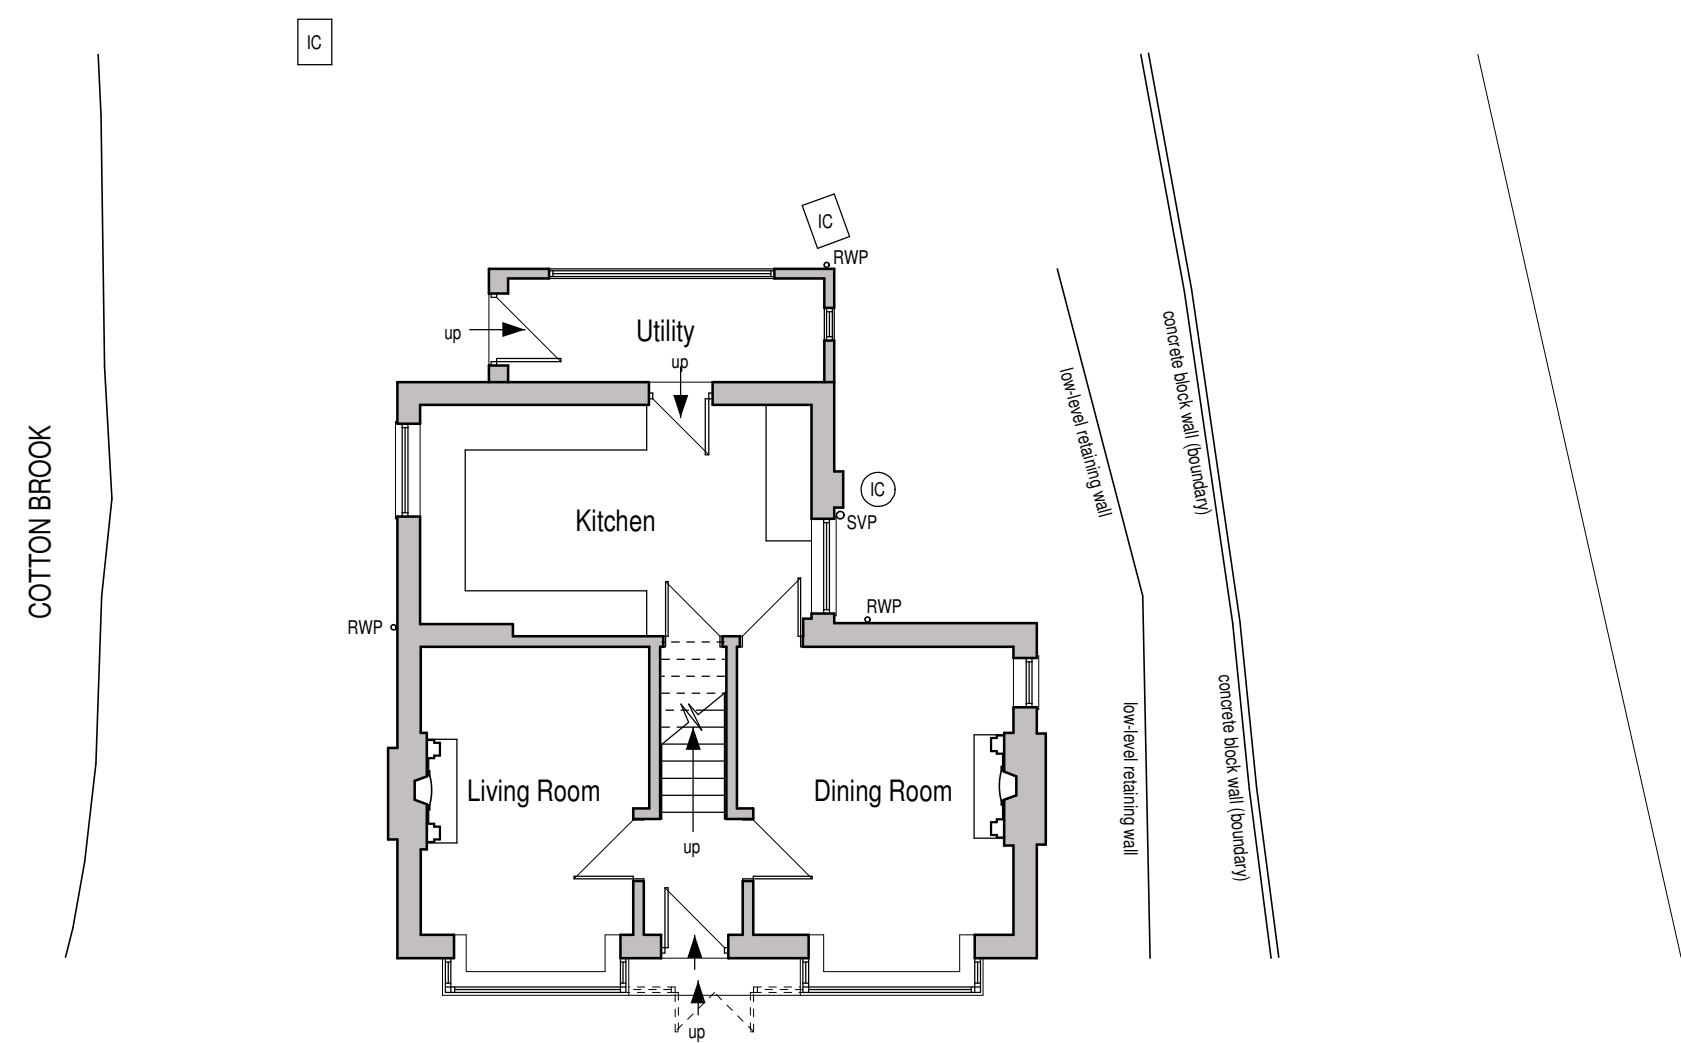


GROUND FLOOR PLAN

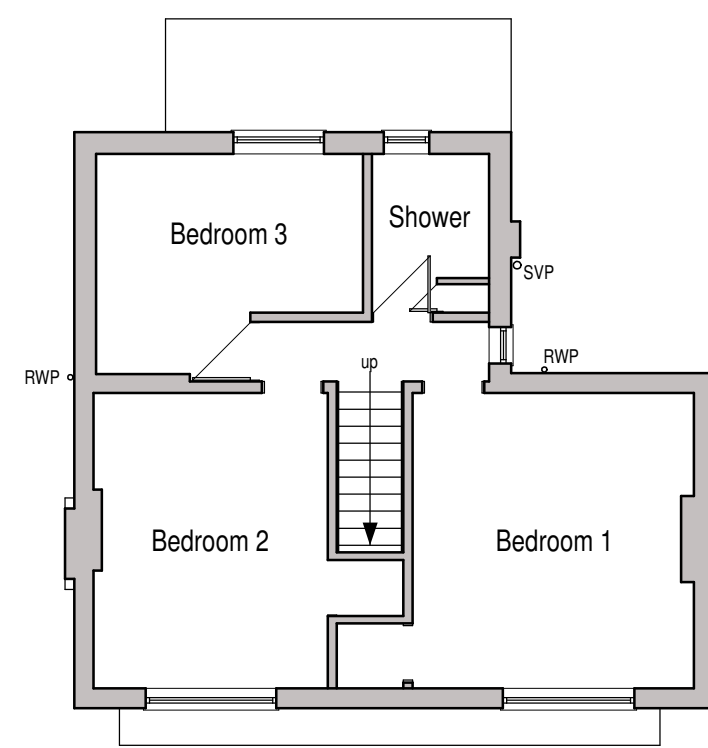

FIRST FLOOR PLAN

- PROPOSED JOINERY
- The existing porch doors and sidelights shall be removed allowing for easier traversal between outside and within the property. A landing shall be left as indicated on plan. Bay windows either side of entrance to be replaced to suit
 - It is proposed that the existing windows of the property (white Upvc casements) are to be removed and replaced with flush fitting Upvc casements. The new windows shall be finished in Agate Grey (RAL 7038).
 - A new timber composite front door and utility door shall be introduced, finished in Black (RAL 9005).

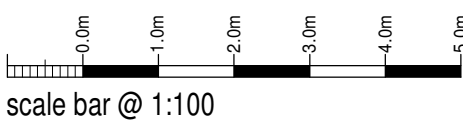

scale bar @ 1:100

MR & MRS WHEAT

Proposed Replacement Windows +
Doors at
Dell House
Cotton Dell,
Oakamoor,
Staffordshire,
ST10 3DJ

Planning Proposal
Floor Plans and Elevations

Date	Sheet	Scale
December 2021	A1	1:100
Draw No.	Rev.	Drawn
2021-2654-03	-	NAW



10 Cawdry Buildings, Fountain Street, Leek, ST13 6JP
Telephone: 01538 386002
E-mail: info@sammonsltd.co.uk
Web: www.sammonsltd.co.uk

This drawing is copyright.
All dimensions must be checked prior to commencement.