

PLANNING



David Symonds Associates
3 Imperial Court, 12 Sovereign Road
Kings Norton Business Centre, Birmingham B30 3FH
Tel: 0121 444 1313
Email: eng@dsace.co.uk
Website: www.dsace.co.uk

80 / 82 Prince George St, Cheadle ST10 1HX

Planning Site Location Plan

Job No. 219424-S

A4

Dwg No. 11

Rev A

Date Dec. 2021


Design JDS

Chkd

Drawn NP

Scale AS SHOWN @ A4

P	PLANNING	24.12.21	NP
A	PLANNING REVISION	04.01.22	SW

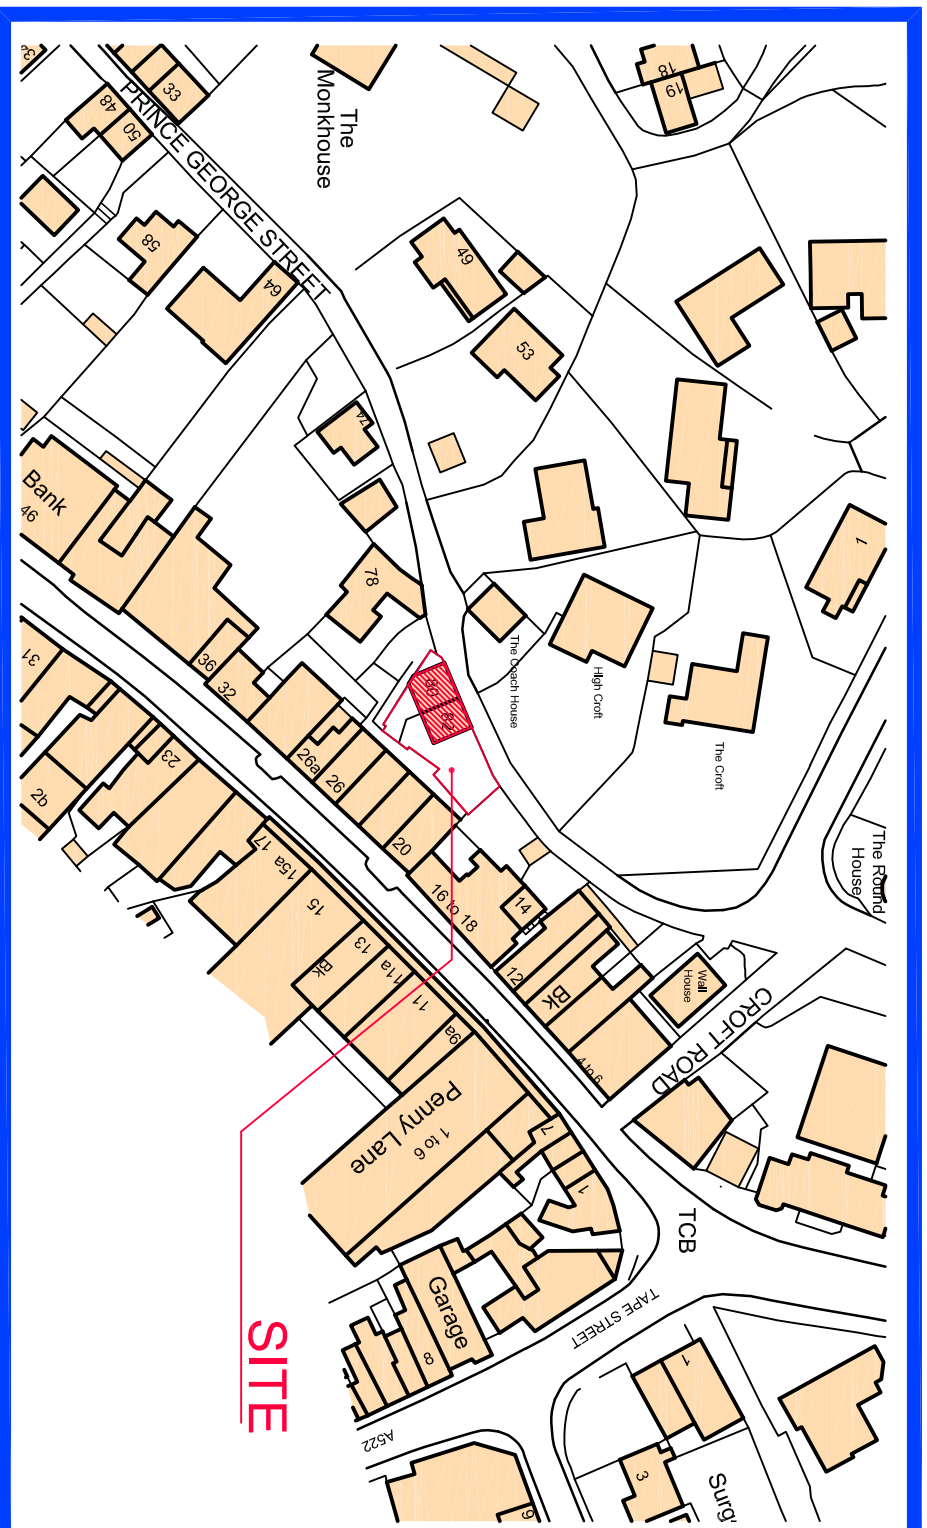

**PLANNING
SITE LOCATION
PLAN**

SCALE 1:1250

0 25000 50000