


PLANNING

	David Symonds Associates 3 Imperial Court, 12 Sovereign Road Kings Norton Business Centre, Birmingham B30 3FH Tel: 0121 444 1313 Email: eng@dsace.co.uk Website: www.dsace.co.uk		Job No. 219424-S		A3
			Dwg No. 17	Rev	-
			Date Jan 22	Design	JDS
			Chkd	Drawn	SW
Contract	80 / 82 Prince George St, Cheadle ST10 1HX				
Title	Indicative Site Section at Parking Area		Scale AS SHOWN @ A3		
			-	PLANNING	13.01.22 SW

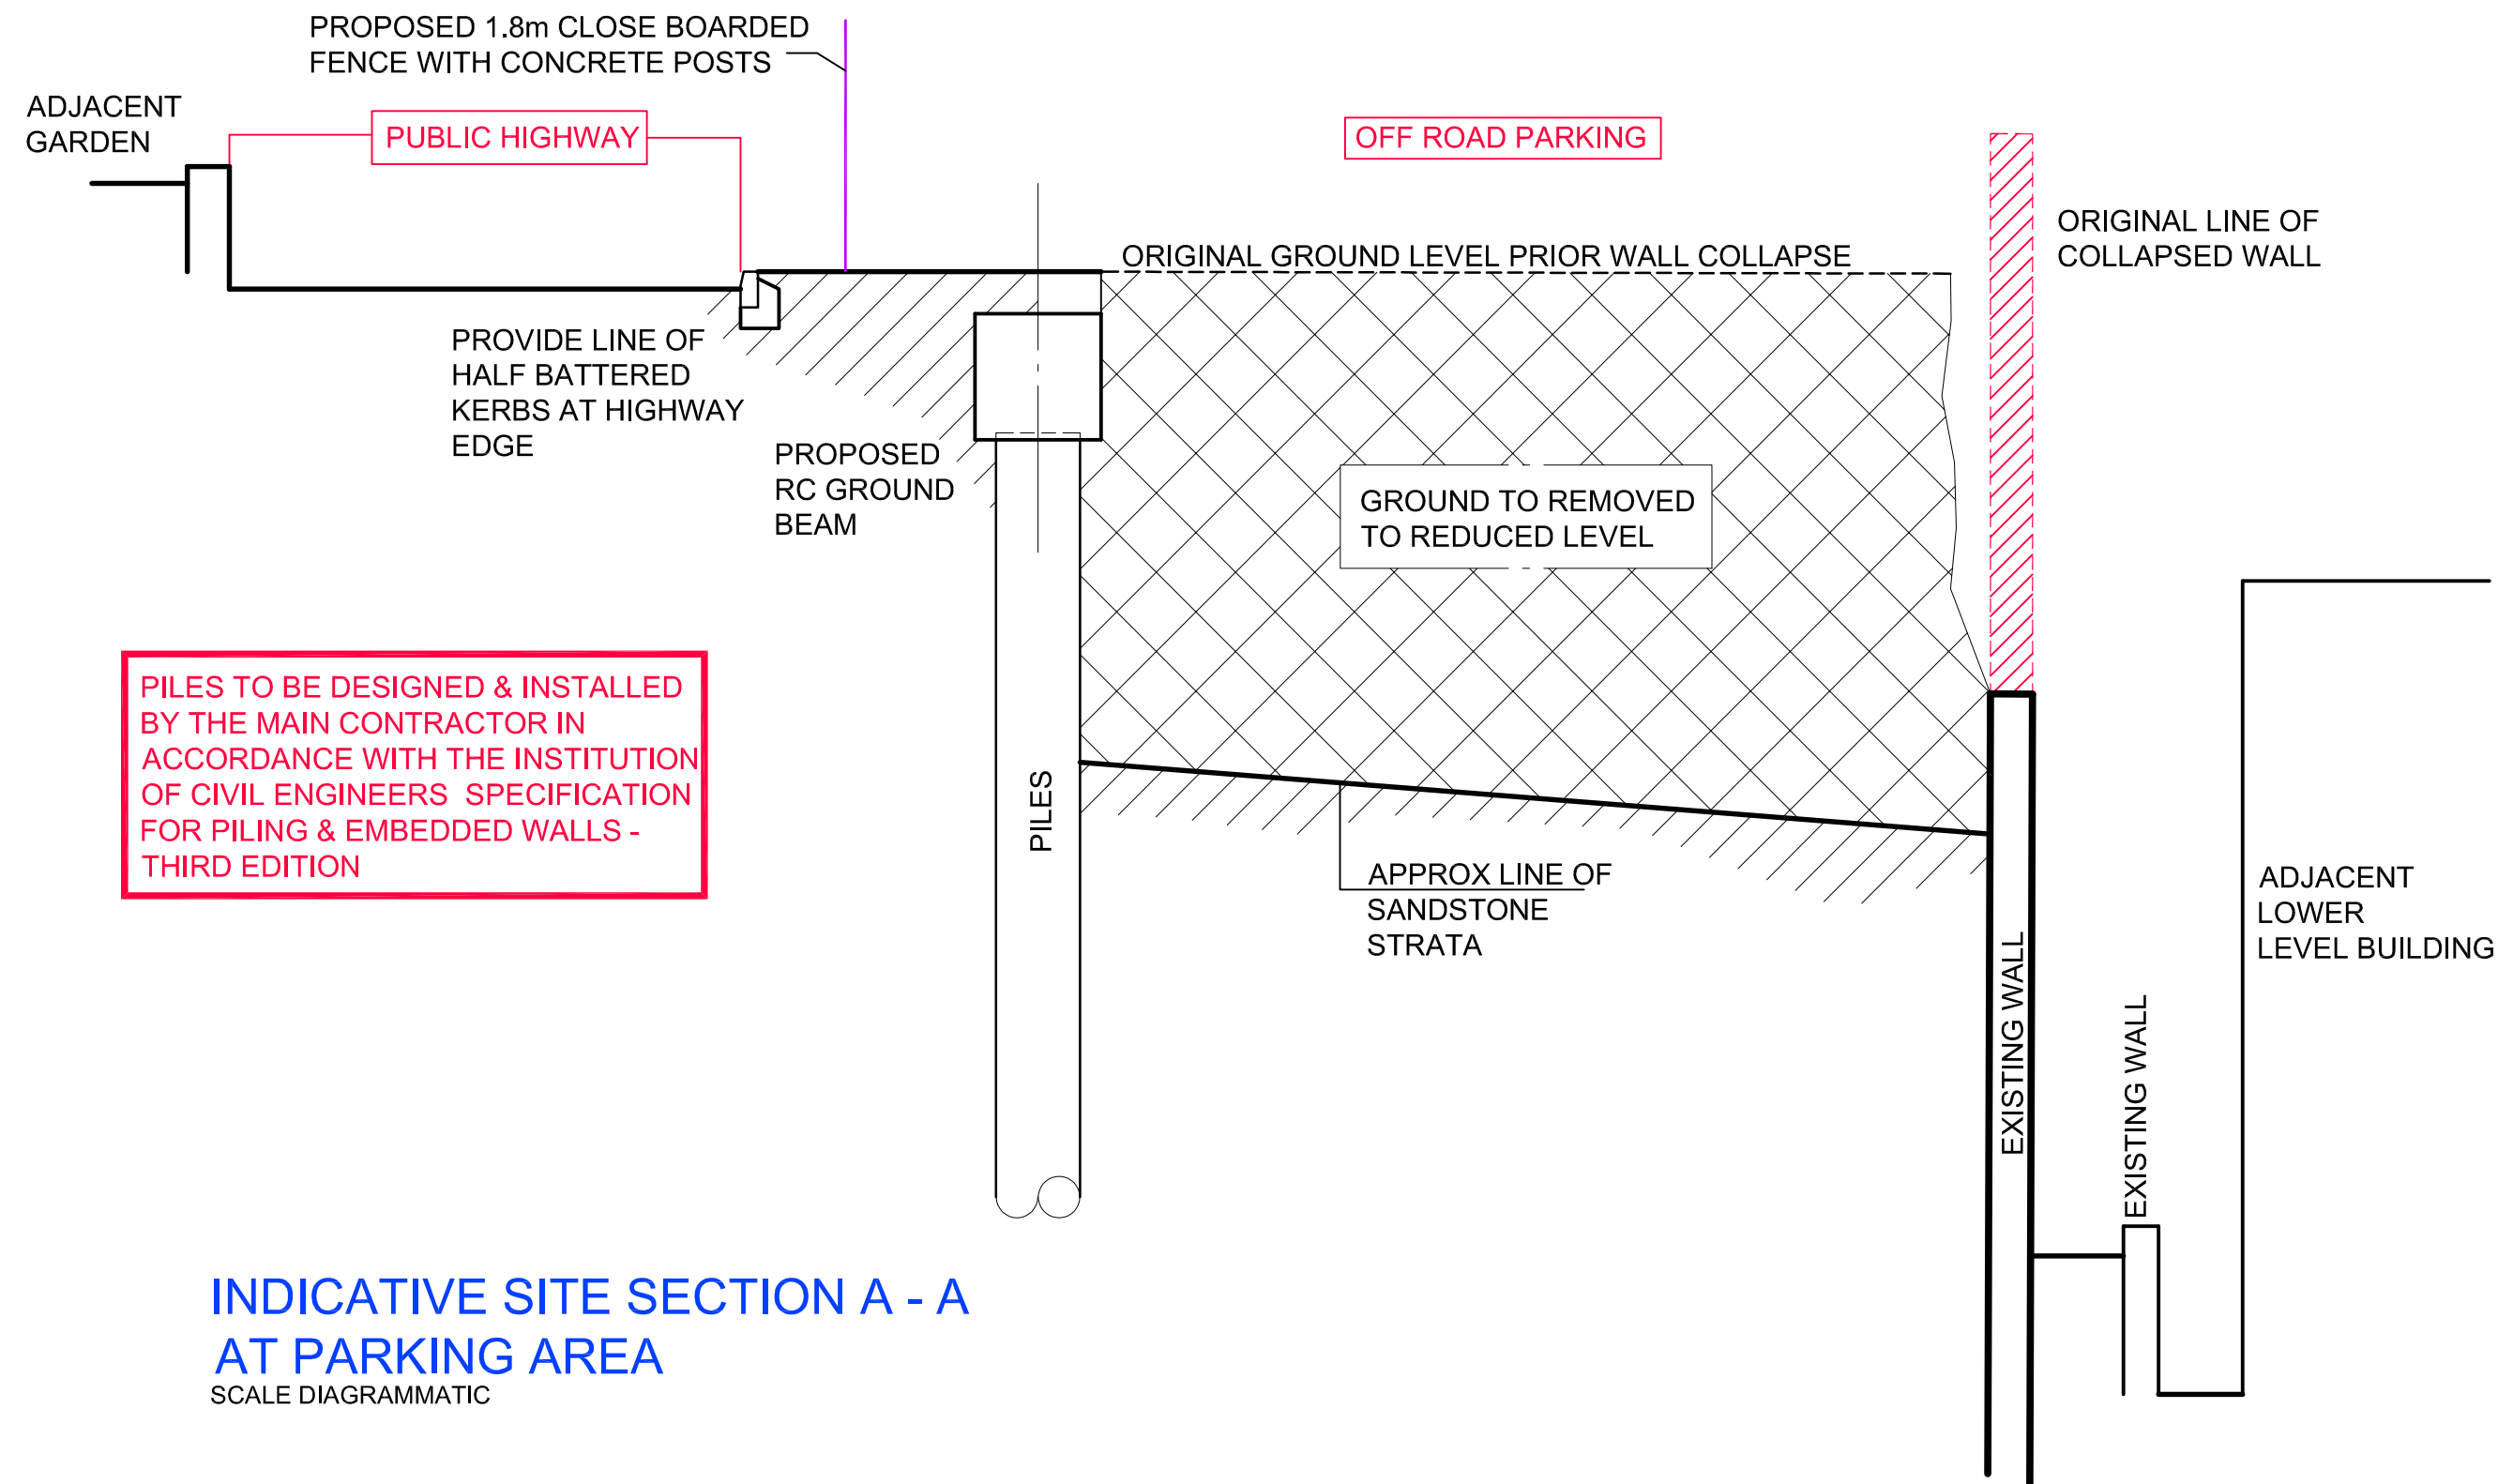

INDICATIVE SITE SECTION A - A
AT PARKING AREA
SCALE DIAGRAMMATIC