


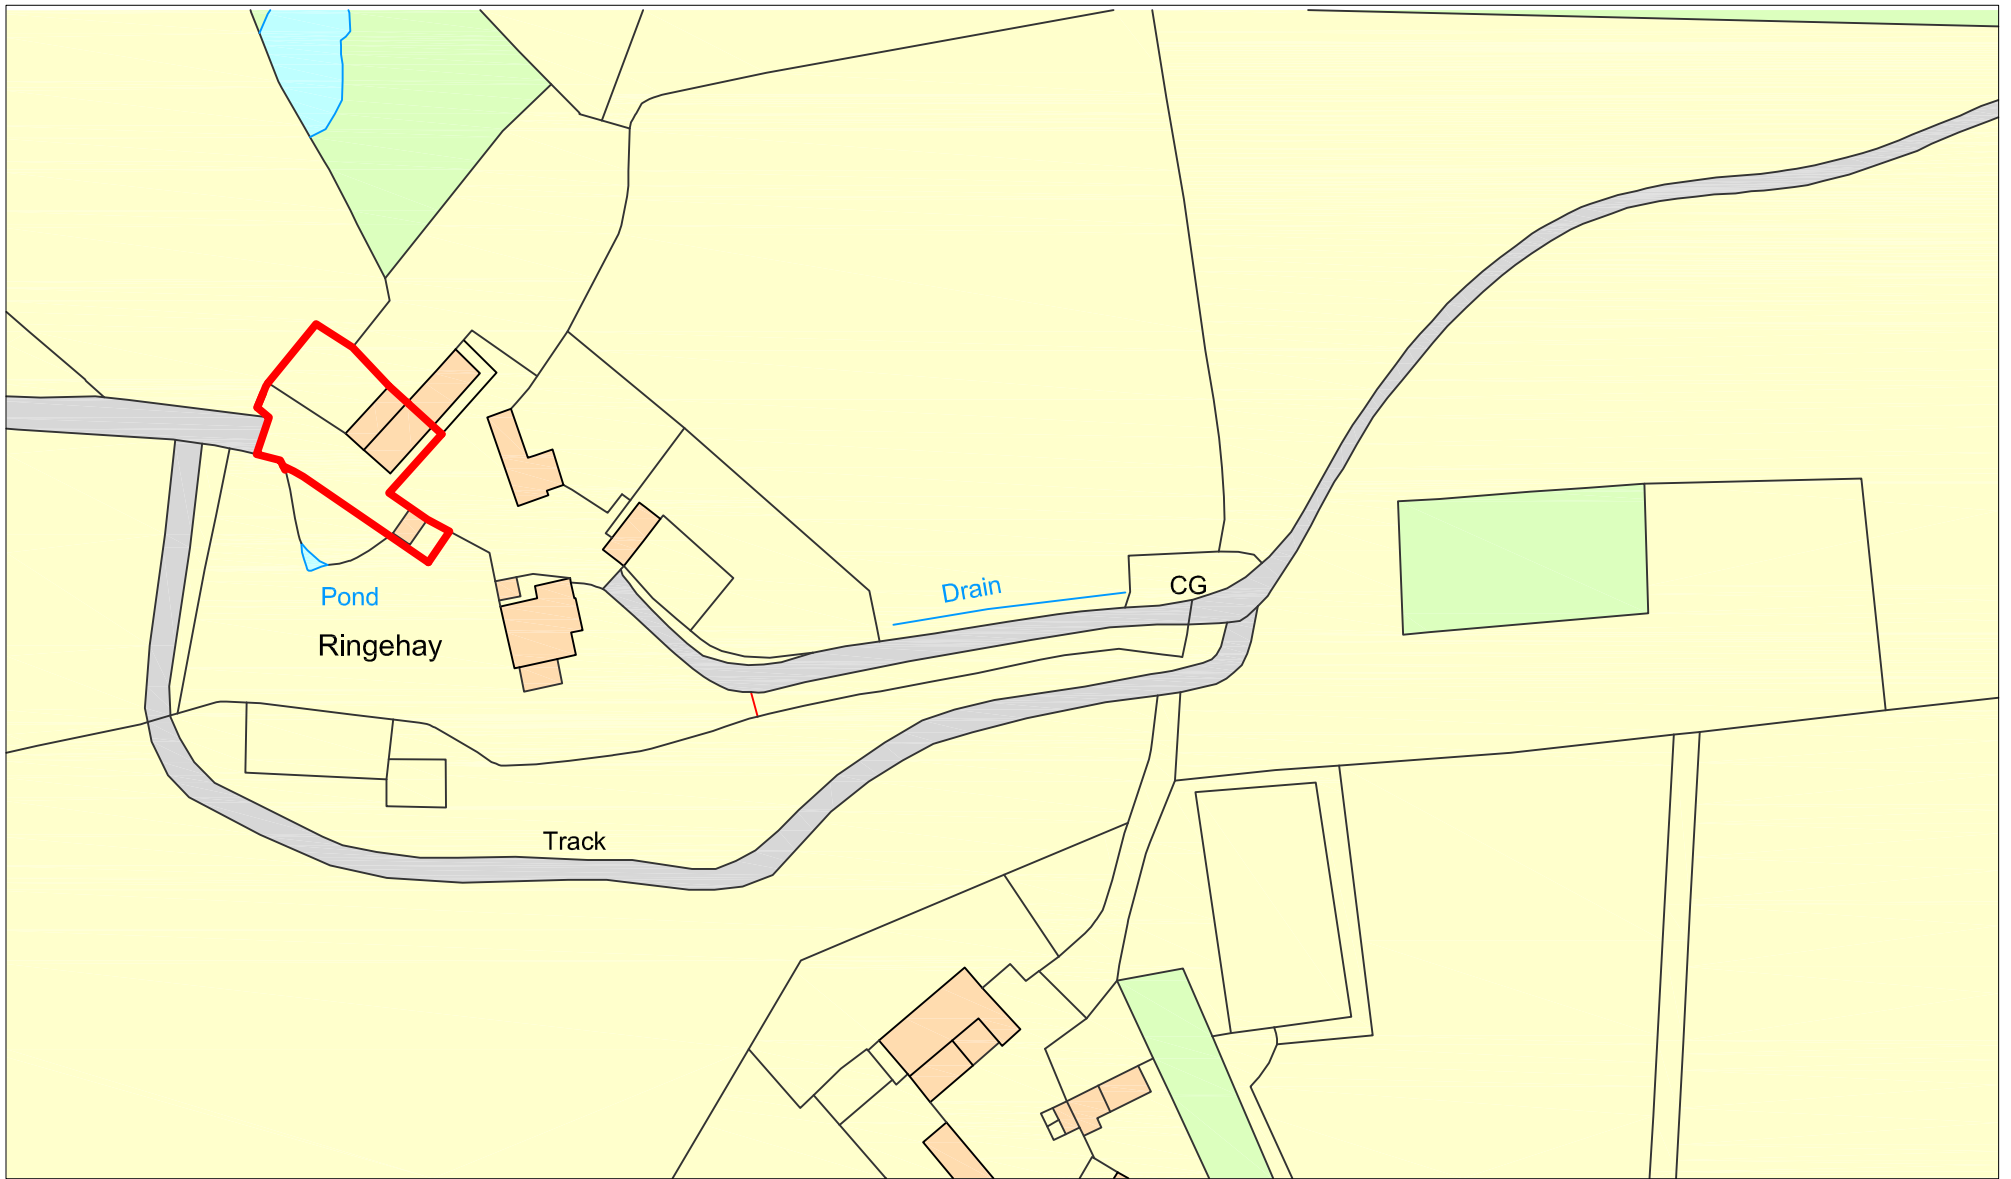

RINGE HAY FARM, BASFORD GREEN ROAD, BASFORD
LOCATION PLAN

Drawing No. 820-01

Scale - 1:1250

Paper size: A4

Date: 29 June 2021

