
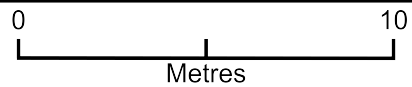


Proposed Orangery style extension

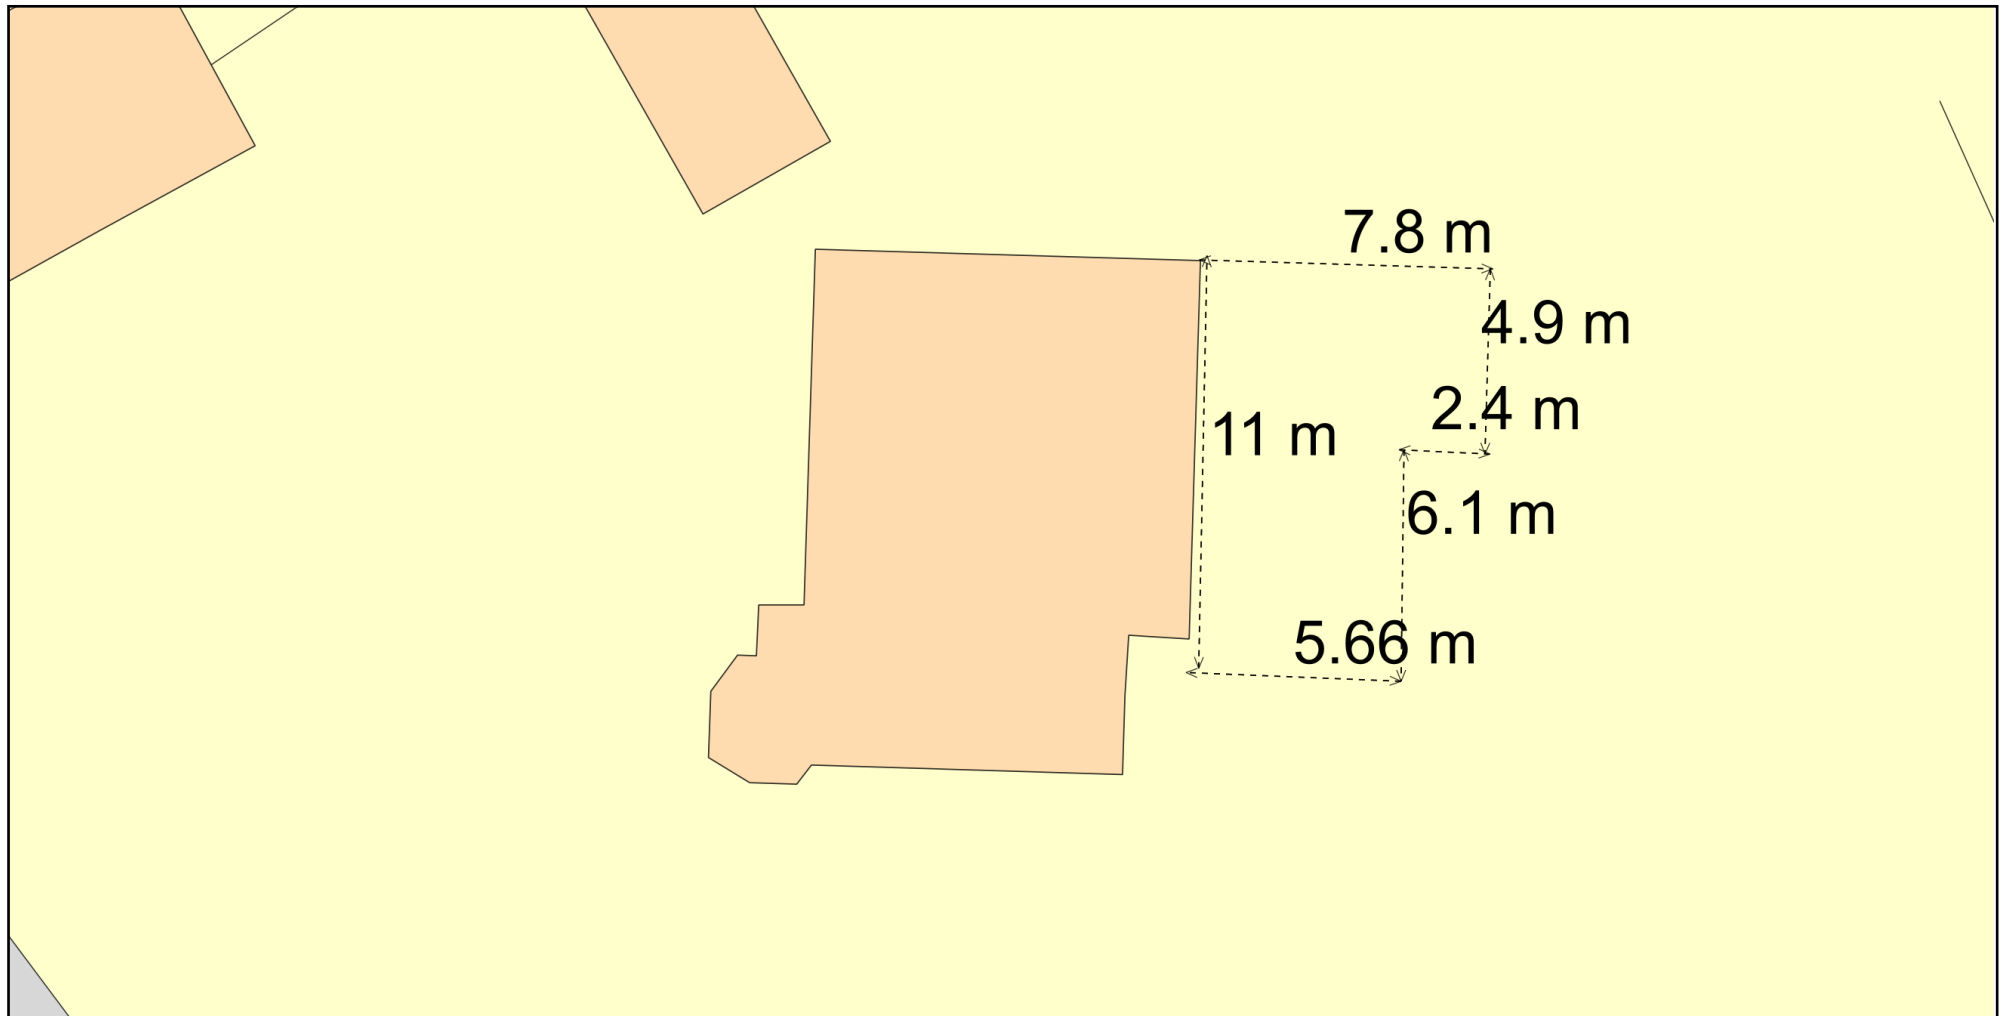

Plan Produced for: David Humphrey

Date Produced: 12 Jan 2022

Plan Reference Number: TQRQM22012135339959

Scale: 1:200 @ A4

© Crown copyright and database rights 2021 OS 100042766