
The grounds and gardens of Heather Rocks

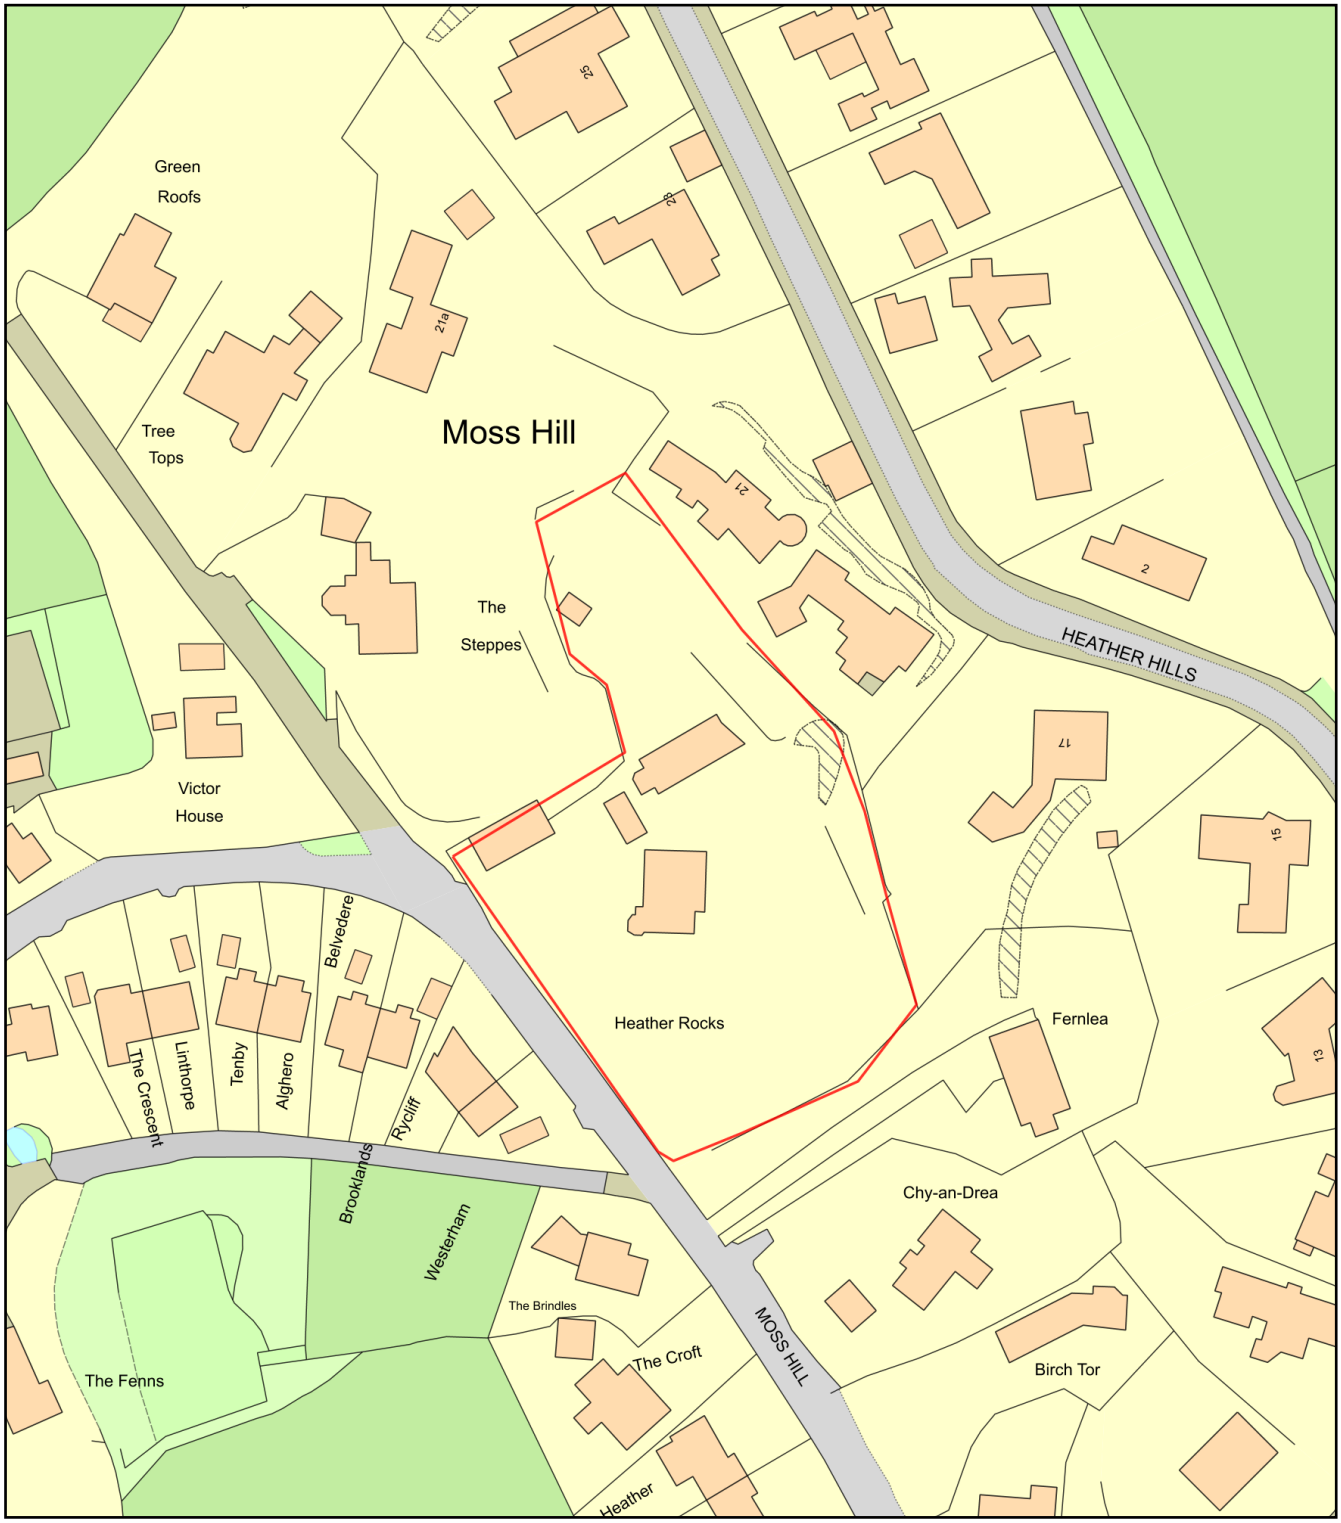

0 50
Metres

N

ReQuestaPlan

Plan Produced for: David Humphrey

Date Produced: 12 Jan 2022

Plan Reference Number: TQRQM22012134744820

Scale: 1:1250 @ A4

© Crown copyright and database rights 2021 OS 100042766