


conservatory

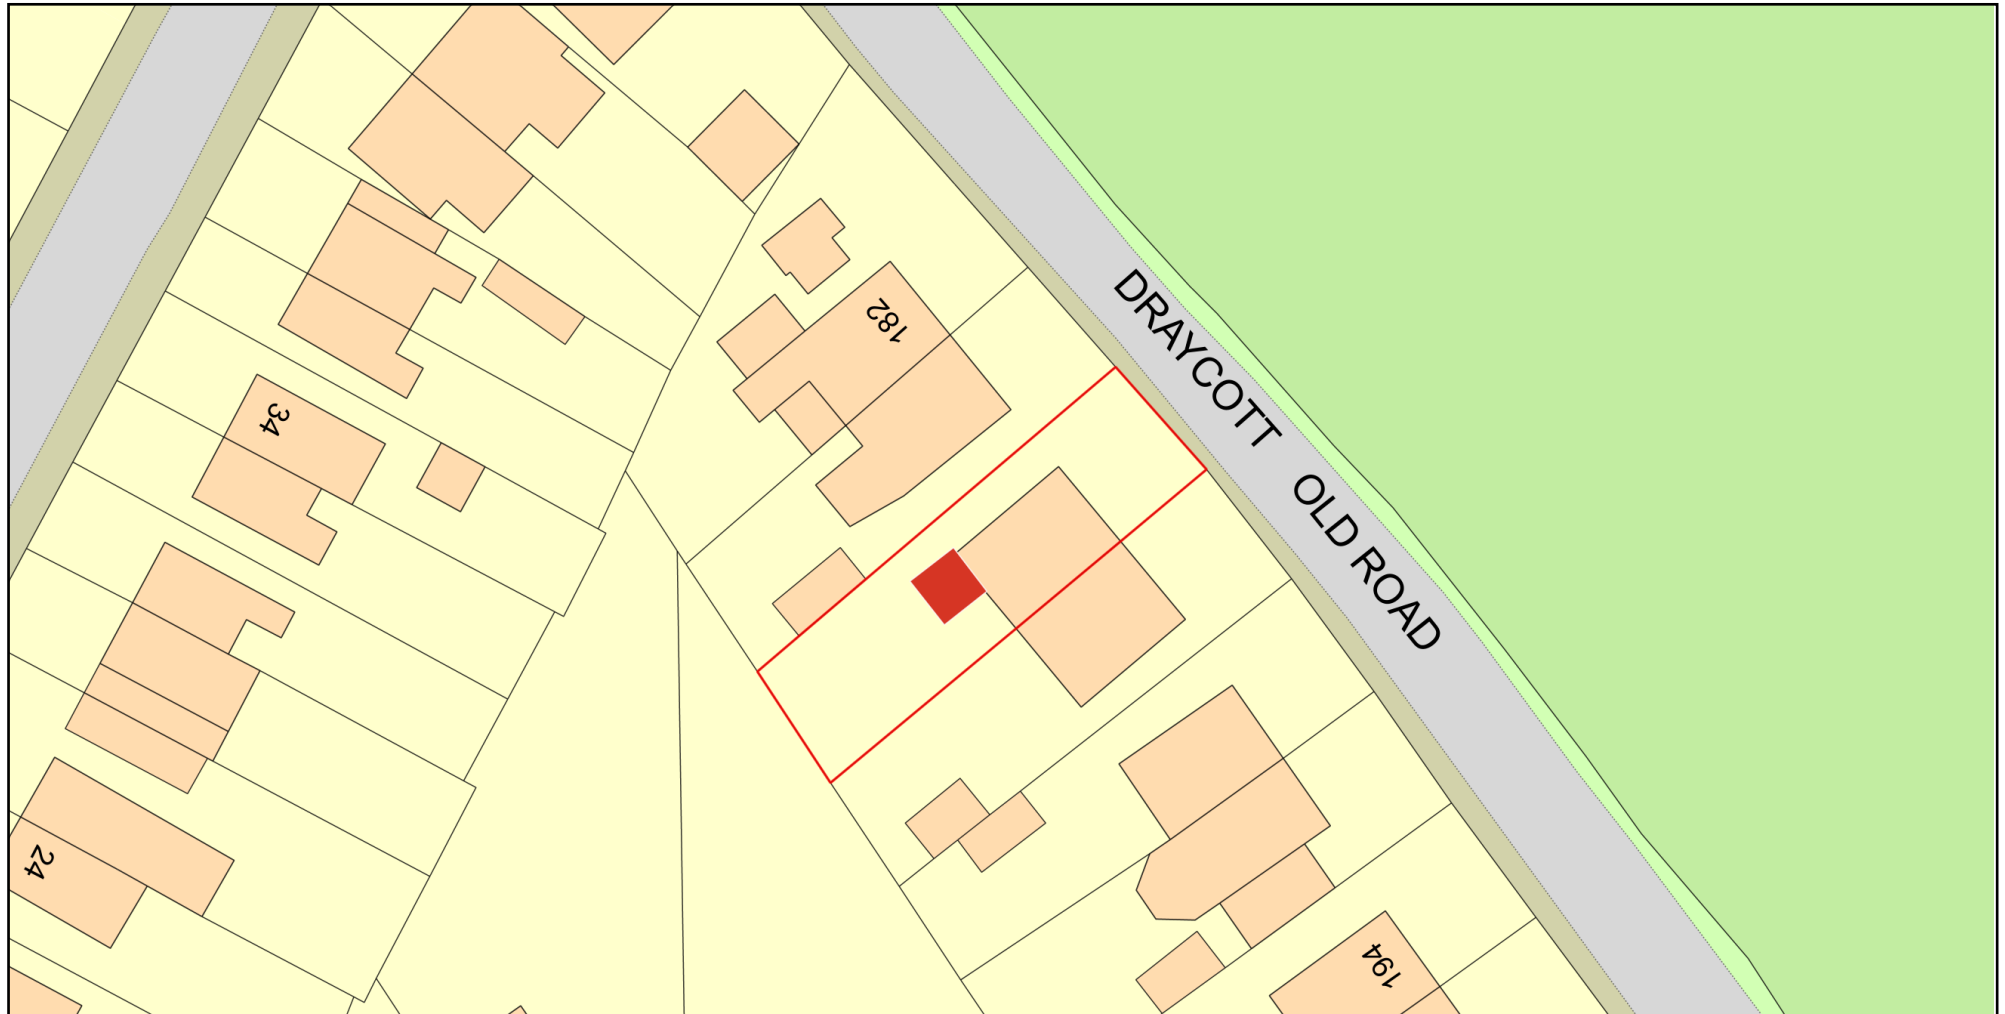

0 20
Metres



Plan Produced for: clifford whalley

Date Produced: 13 Jan 2022

Plan Reference Number: TQRQM22013100611195

Scale: 1:500 @ A4

© Crown copyright and database rights 2021 OS 100042766

