


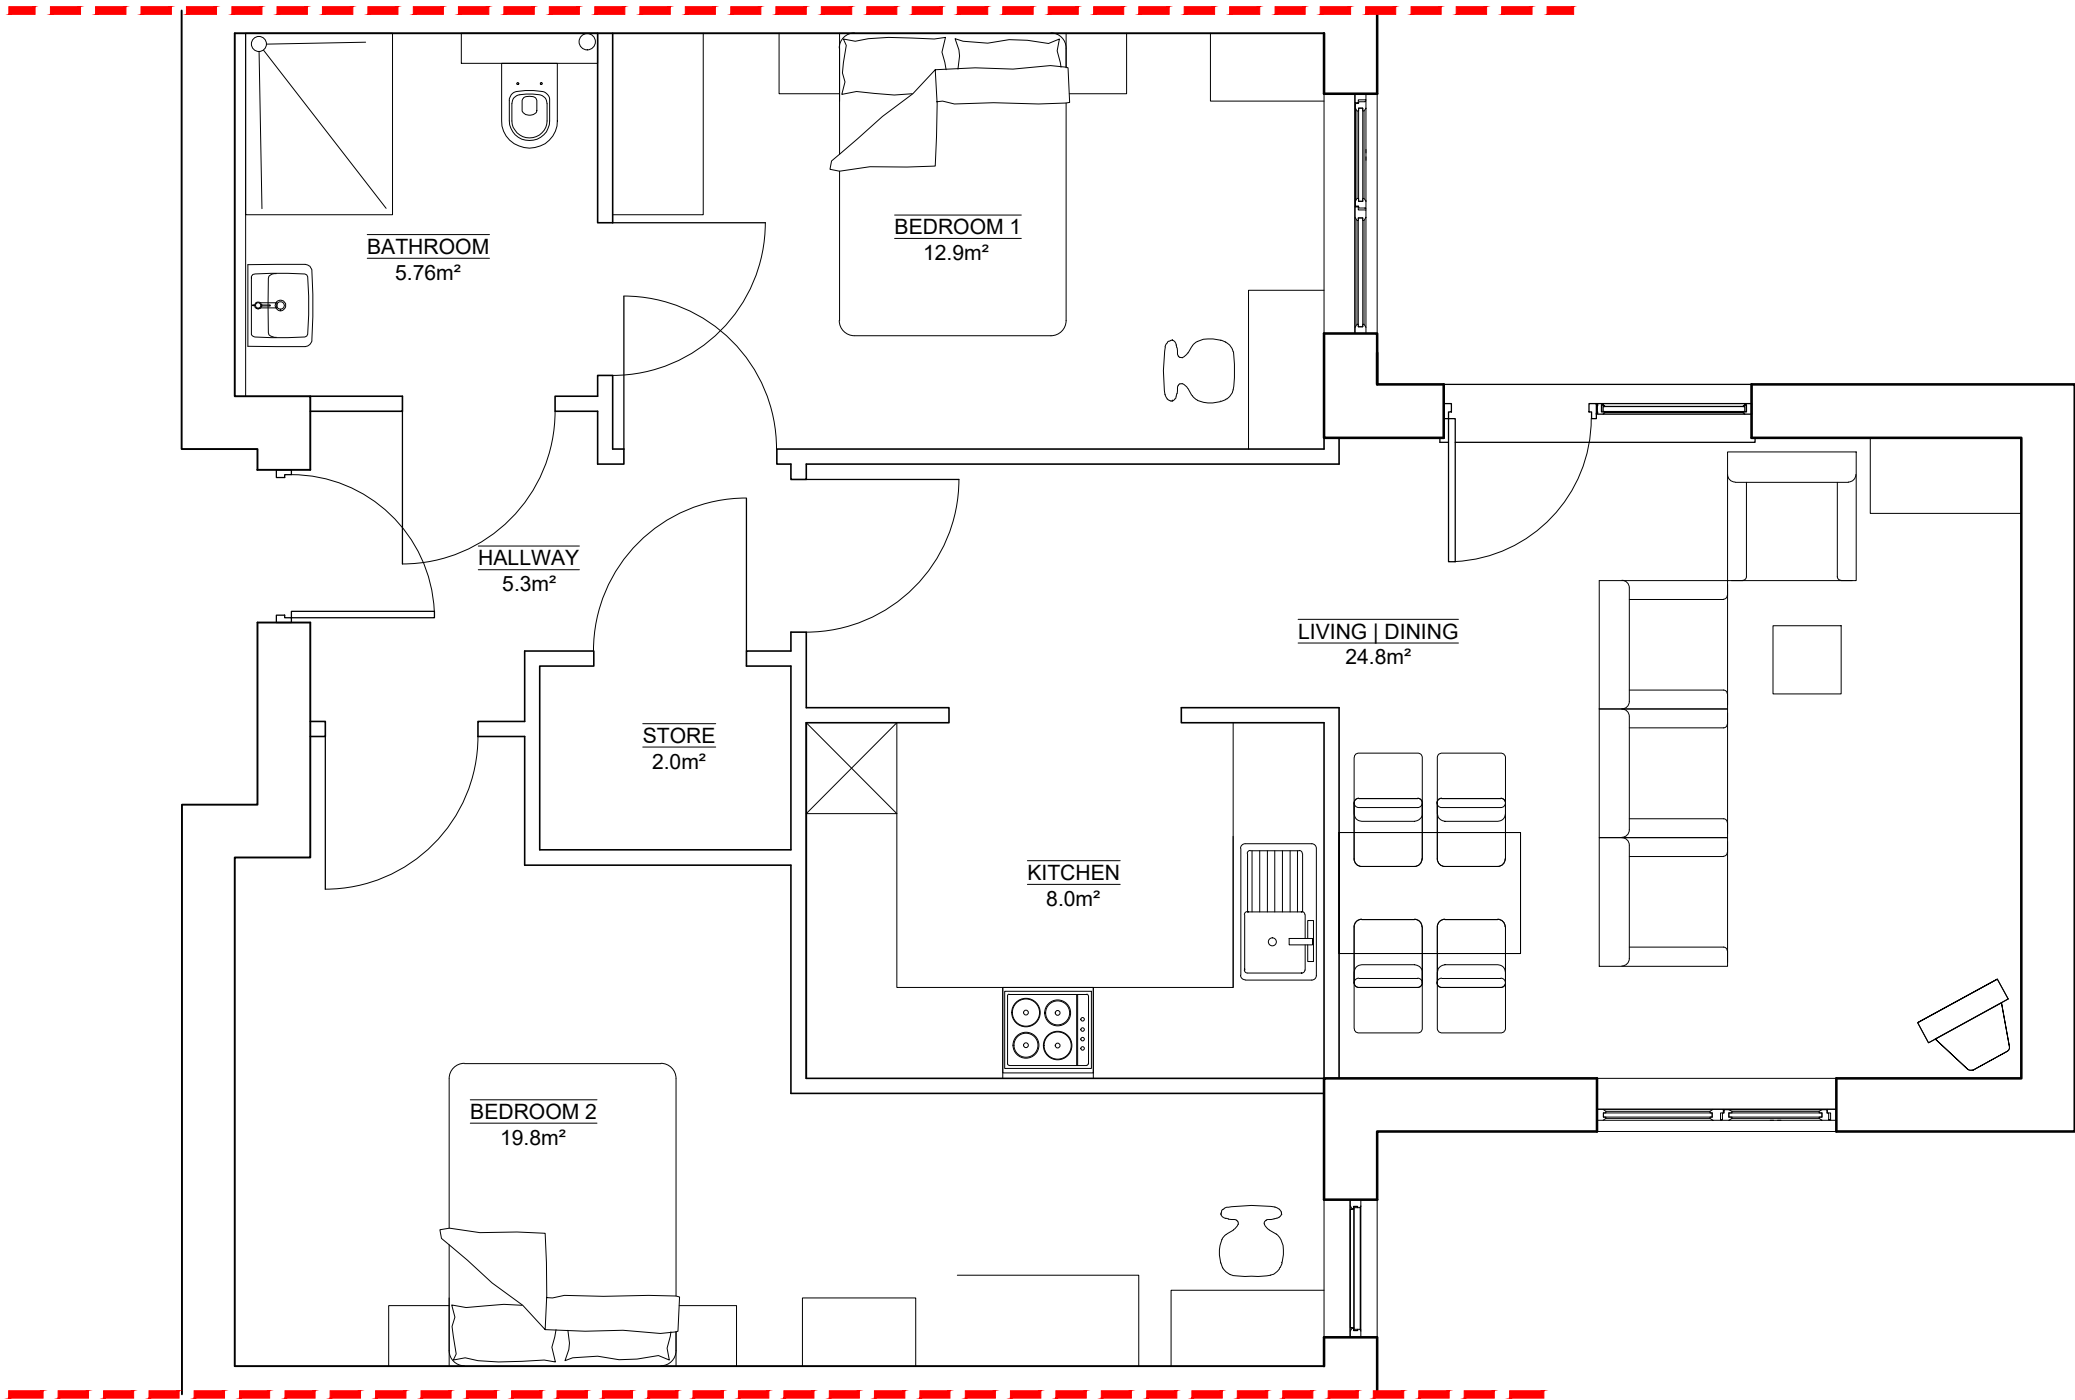

PLANNING
DRAWING

REV: A | DATE: 20/12/21 | DRAWN: AH | CHECKED: MH
Layout and area updated to suit plan and elevation alterations

REVISIONS

This design is copyright ©

Housing2i



PROPOSED RESIDENTIAL
DEVELOPMENT AT

COMPTON MILL, LEEK

FLAT TYPE E
2 BED 4 PERSON
81.5m²

Drawn: BC Scale: 1-50 @ A3
Date: MAY 2021 Checked: AH

brewsterbye architects
5 NORTH HILL ROAD
HEADINGLEY
LEEDS
LS6 2EN
telephone
0113 2754000
facsimile
0113 2844250
e.mail
info@brewsterbye.co.uk



Dwg No: 526/29(02)114 A