

STREET SCENE ELEVATION

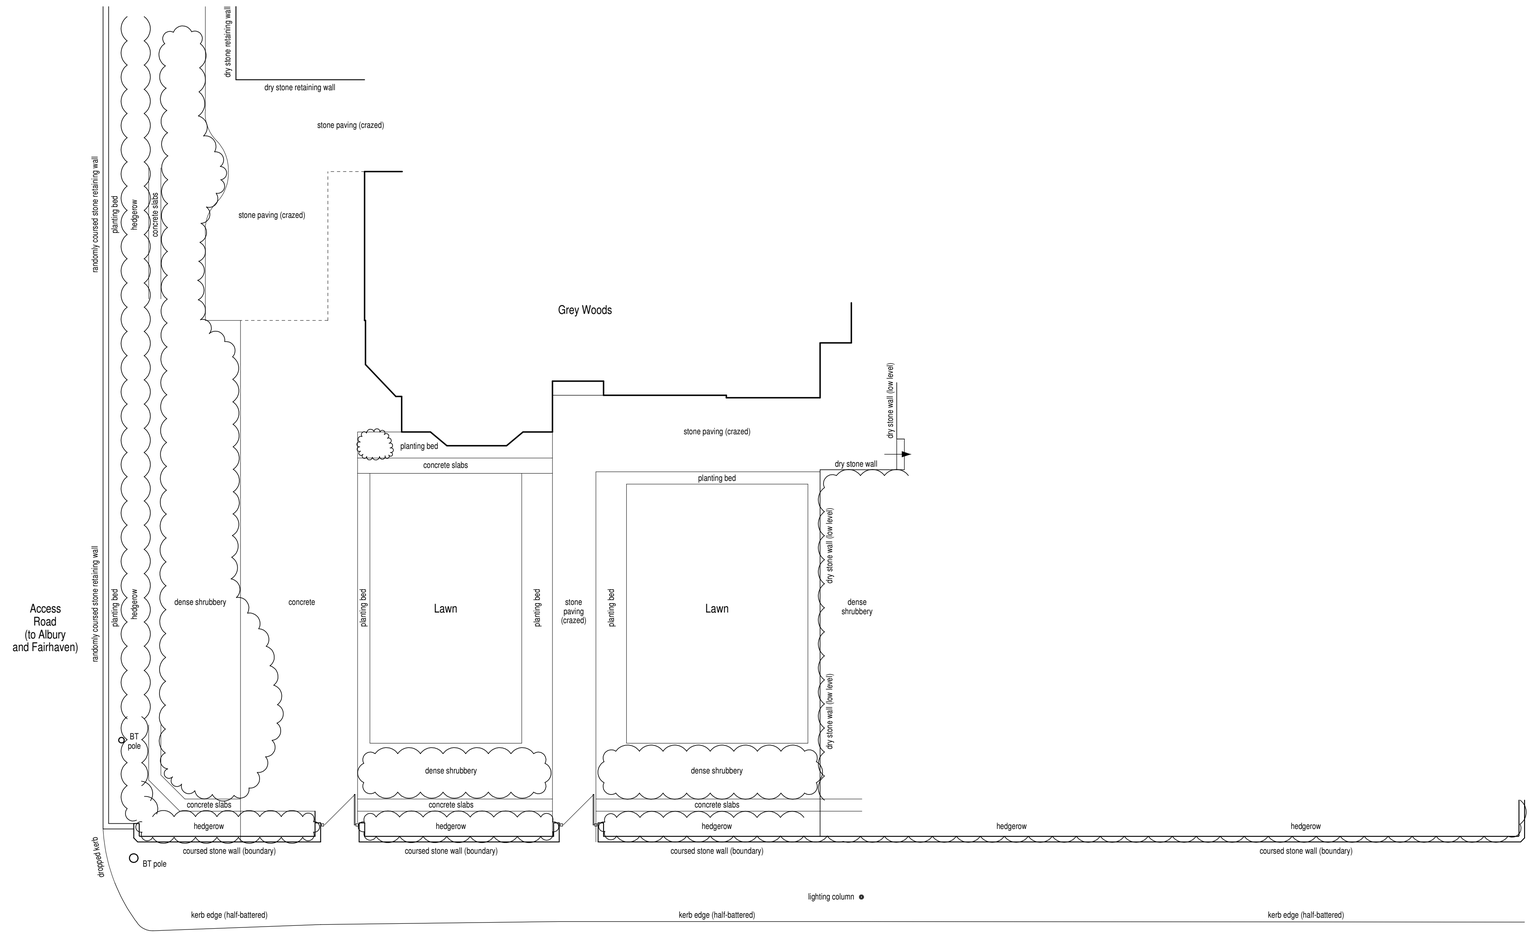

SITE PLAN



scale bar @ 1:100

MR & MRS HODKINSON

Proposed Access Drive
Grey Woods
Cheddleton Road
Birchall
Leek
Staffs
ST13 5QZ

Existing Conditions
Site Plan and Street Scene Elevation

Date	Sheet	Scale
January 2022	A1	1:100
Drg No.	Rev.	Drawn
2021-2665-01	-	NAW

A -

SAMMONS Architectural LIMITED
Chartered Institute of Architectural Technologists Registered Practice
10 Cawdry Buildings, Fountain Street, Leek. ST13 6JP
Telephone: 01538 386002
E-mail: info@sammonsltd.co.uk
Web: www.sammonsltd.co.uk

This drawing is copyright.
All dimensions must be checked prior to commencement.