


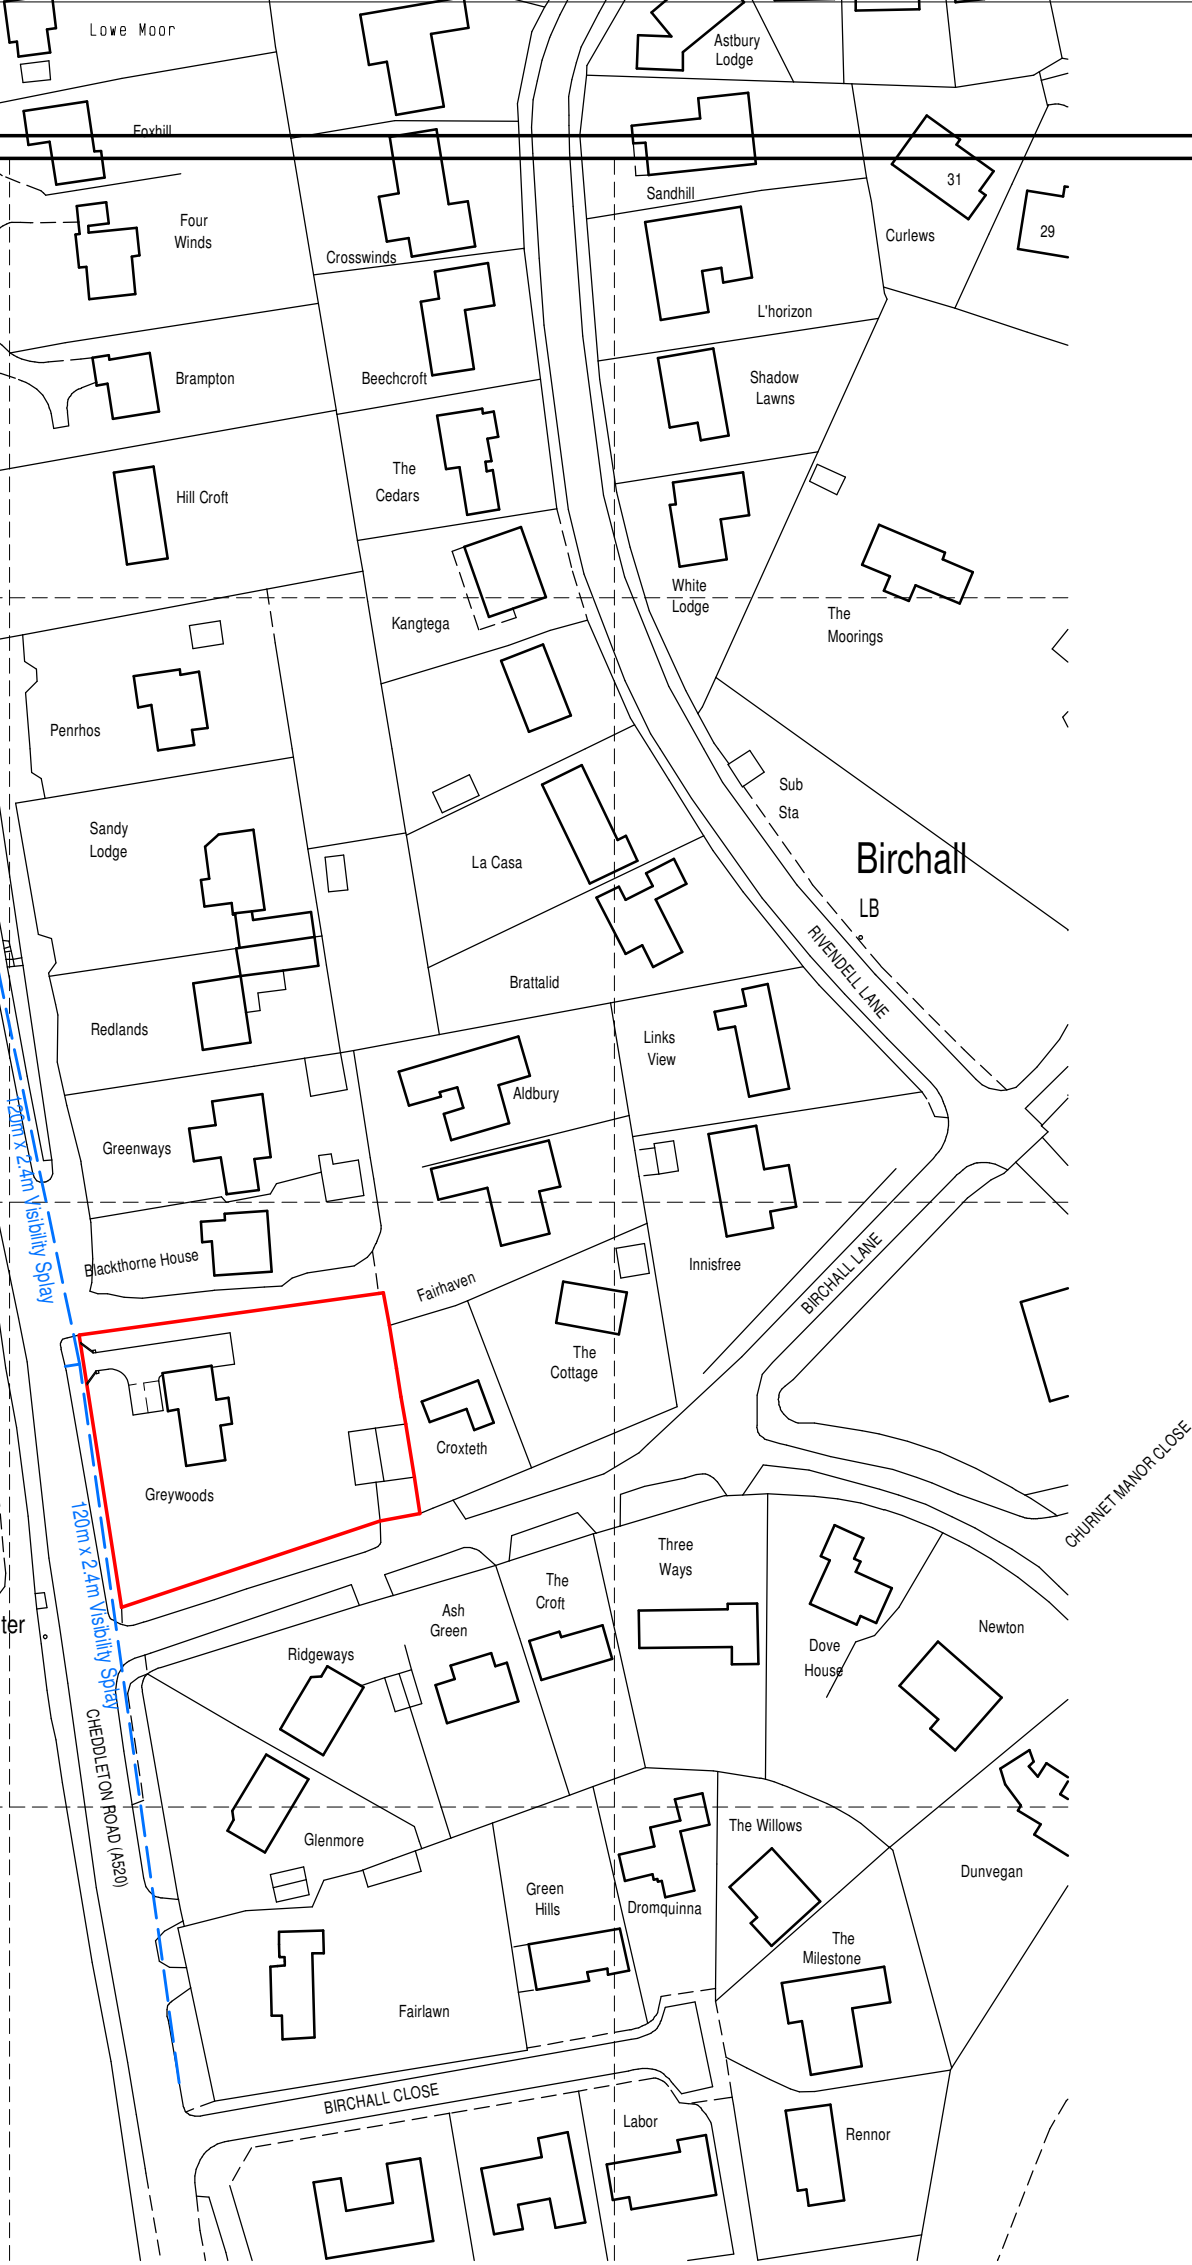
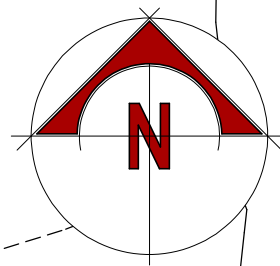


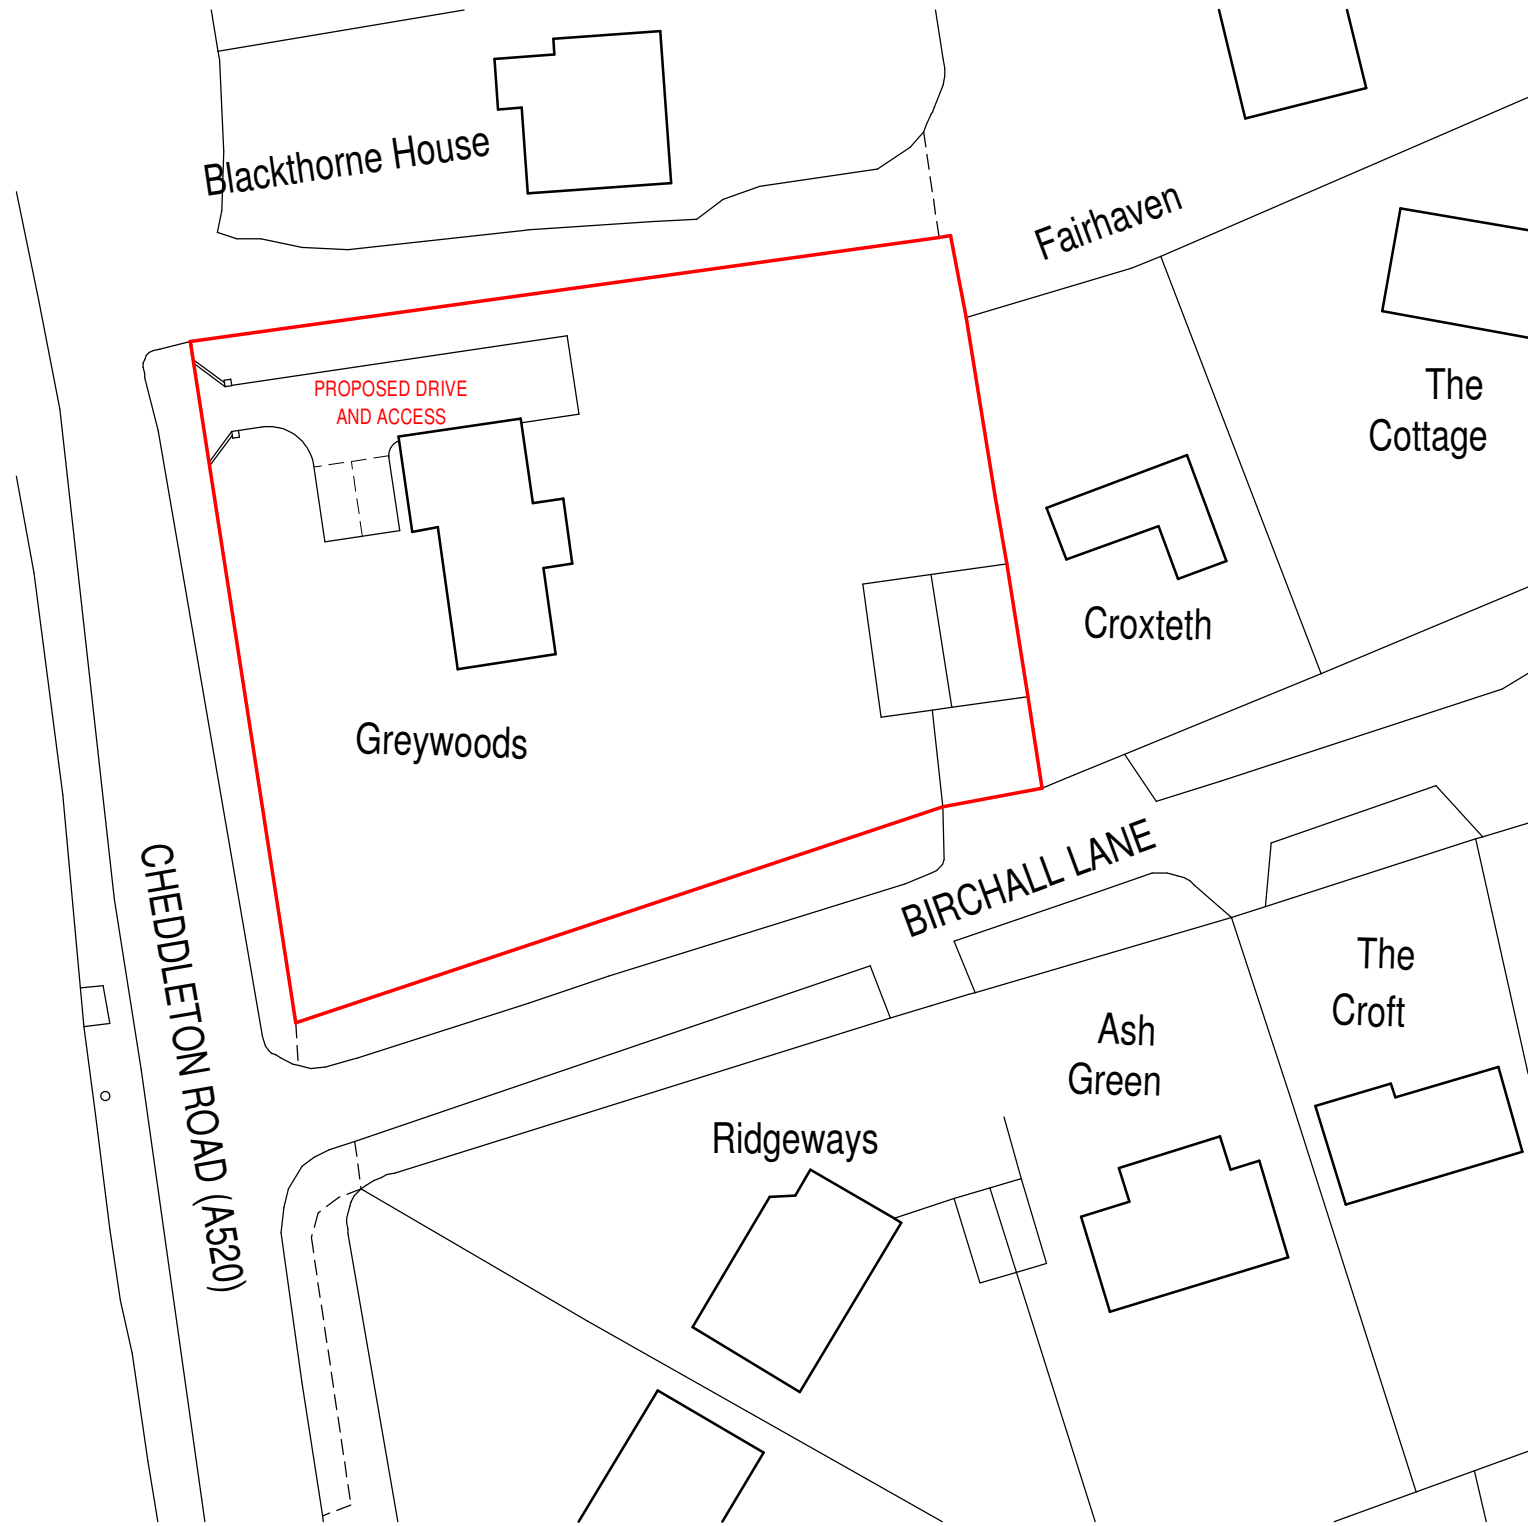

LOCATION PLAN

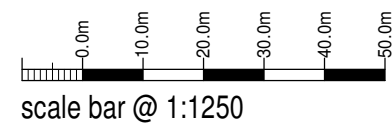

BLOCK PLAN

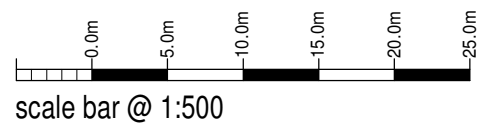

© Crown Copyright 2009. All rights reserved. Licence number 100020449

MR & MRS HODKINSON

Proposed Access and Drive
Grey Woods
Cheddleton Road
Birchall
Leek
Staffs
ST13 5QZ

Planning Proposal
Location and Block Plan

Date	Sheet	Scale
January 2022	A2	1:1250 + 1:500
Org No.	Rev.	Drawn
2021-2665-03	-	NAW



10 Cawdry Buildings, Fountain Street, Leek. ST13 6JP
Telephone: 01538 386002
E-mail: info@sammonsitd.co.uk
Web: www.sammonsitd.co.uk

This drawing is copyright.
All dimensions must be checked prior to commencement.