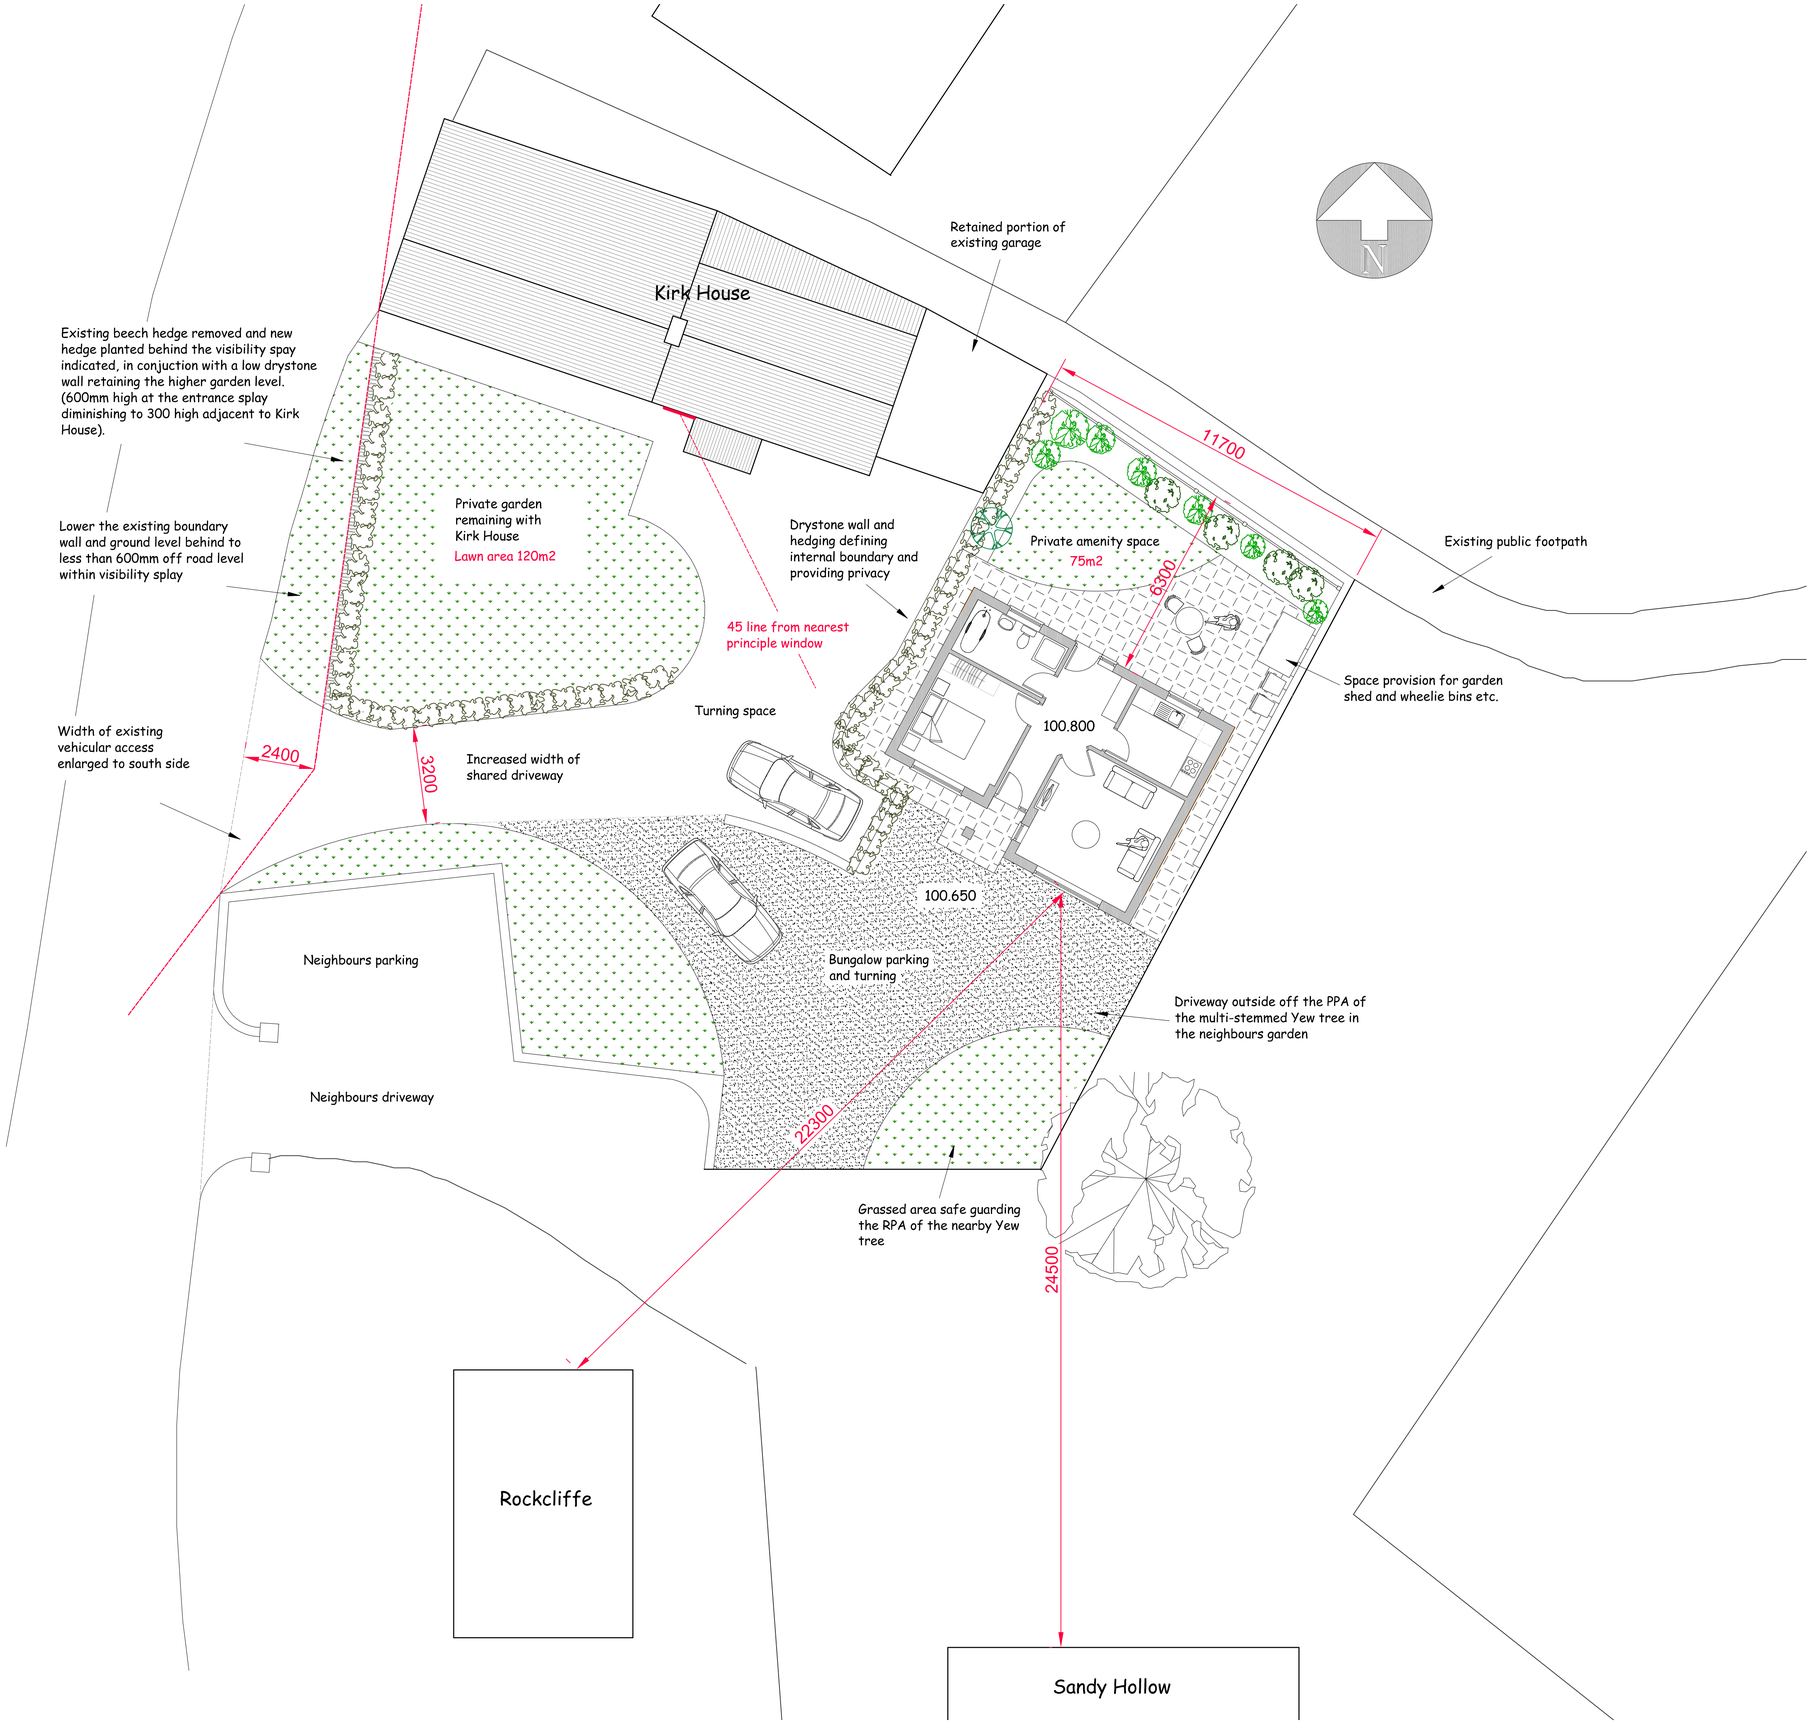

0 1 2 3 4 5 6 7 8 9 10

Scale bar 1/100 metres

Nigel Forrester MCIOB
Building Design Services

ILETT HOUSE, SMITHY BANK, ALTON, STAFFS, ST10 4AD
TEL 01538 702164

www.nigelforrester.co.uk www.sap-calc.co.uk

CLIENT

Mr M Swinson

PROJECT

Proposed dwelling
at
Kirk House
Malthouse Road
Alton
Staffordshire
ST10 4AG

DRAWING NUMBER 21/646/03

Proposed site plan

SCALES 1/100 @ A1