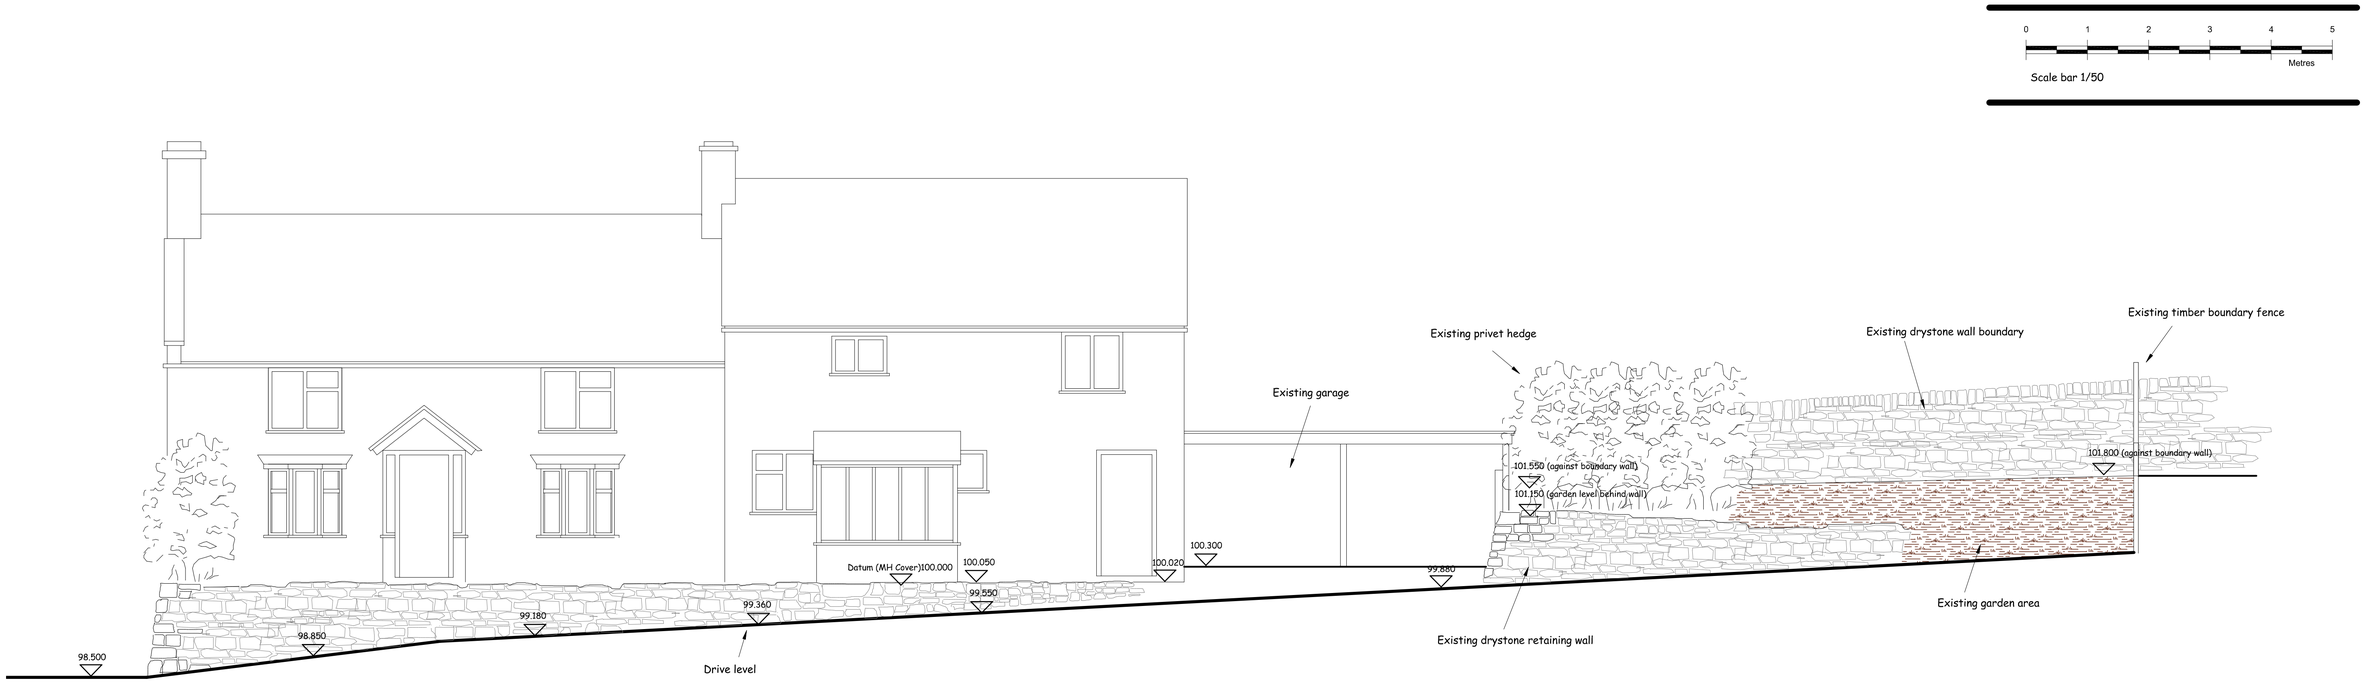

"STREET SCENE" AS EXISTING

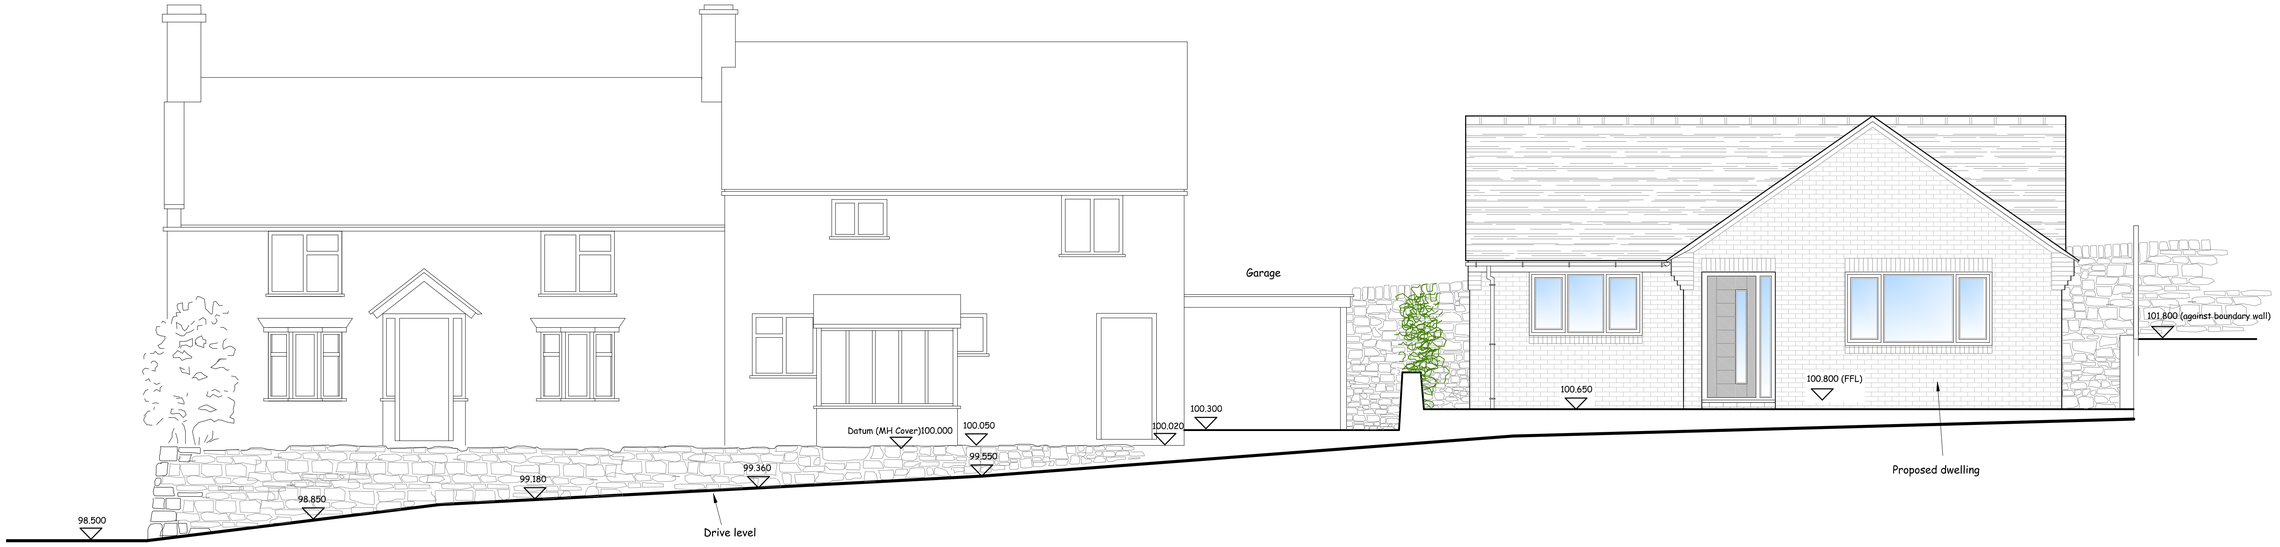

"STREET SCENE" WITH PROPOSED DWELLING

Nigel Forrester MCIOB
Building Design Services

ILETT HOUSE, SMITHY BANK, ALTON, STAFFS, ST10 4AD
TEL 01538 702164

www.sap-calc.co.uk

Mr M Swinson

Kirk House
Malthouse Road
Alton
Staffordshire
ST10 4AG

Street Scene

Drawing No 21/646/05

Scale 1/50 @ A1