




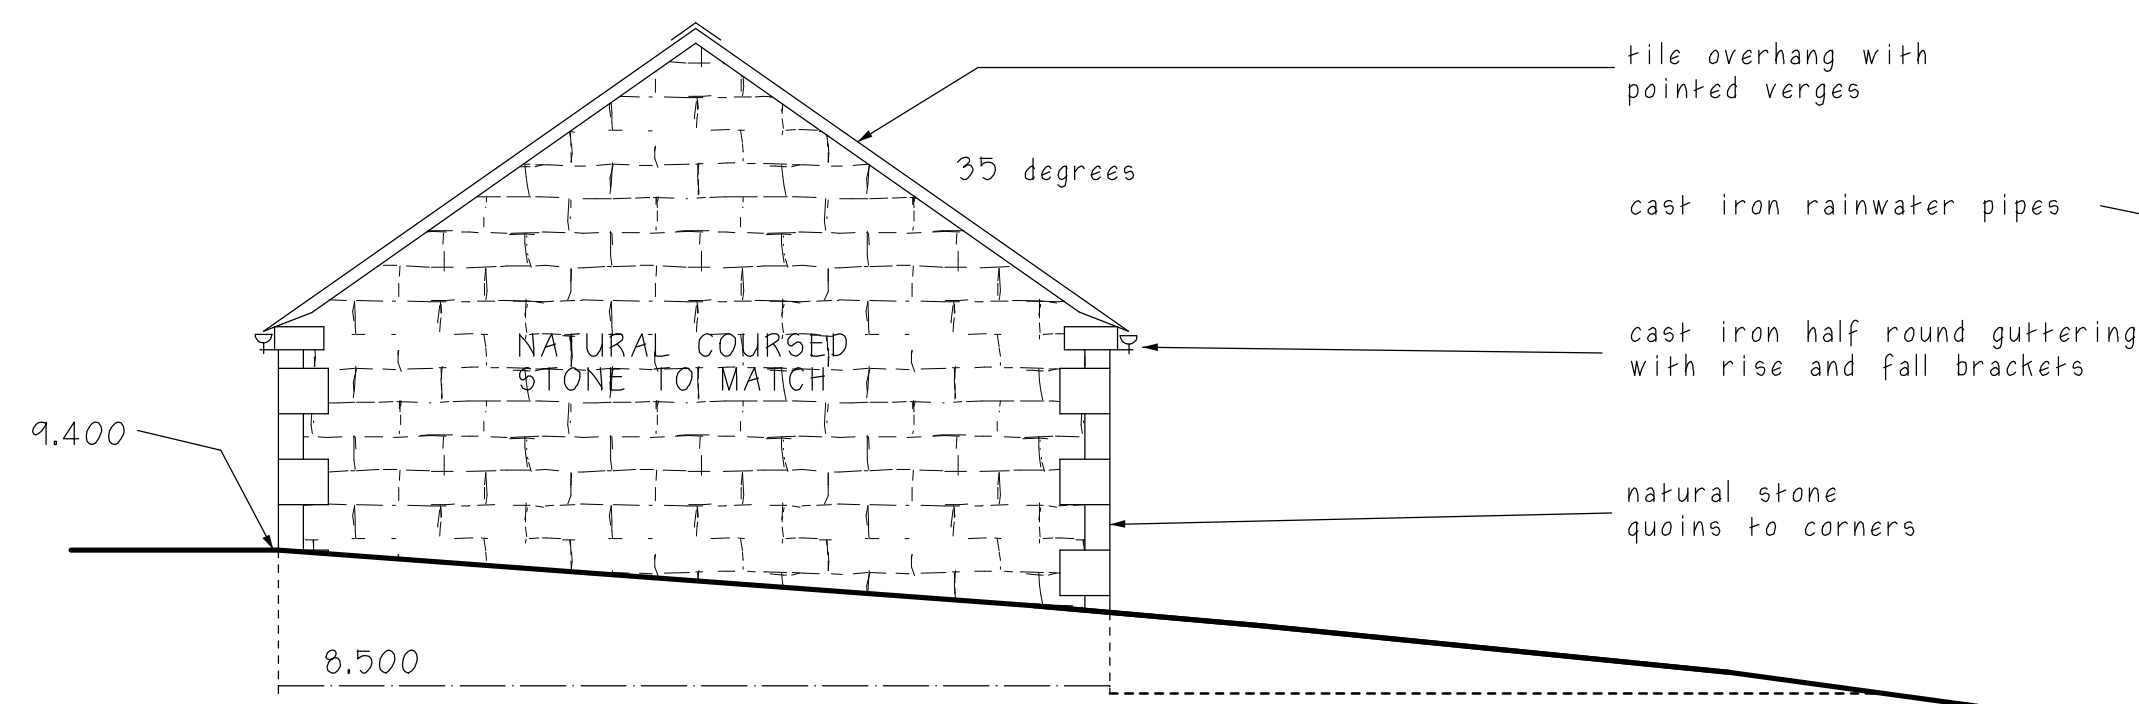


Side Elevation

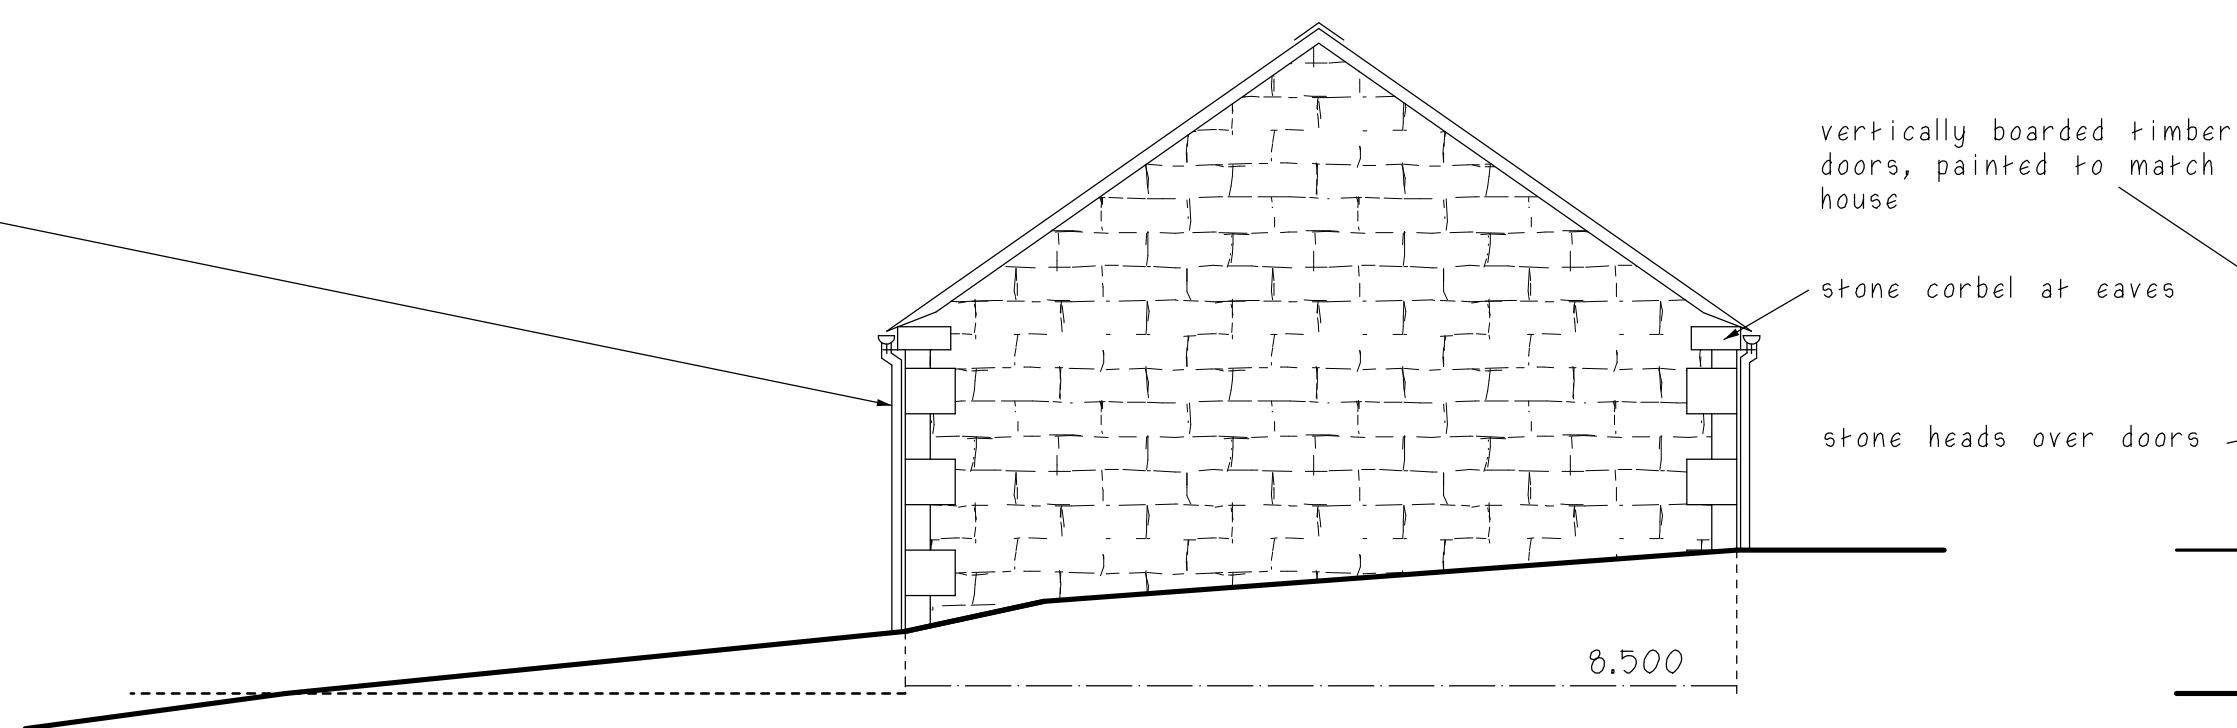


Side Elevation

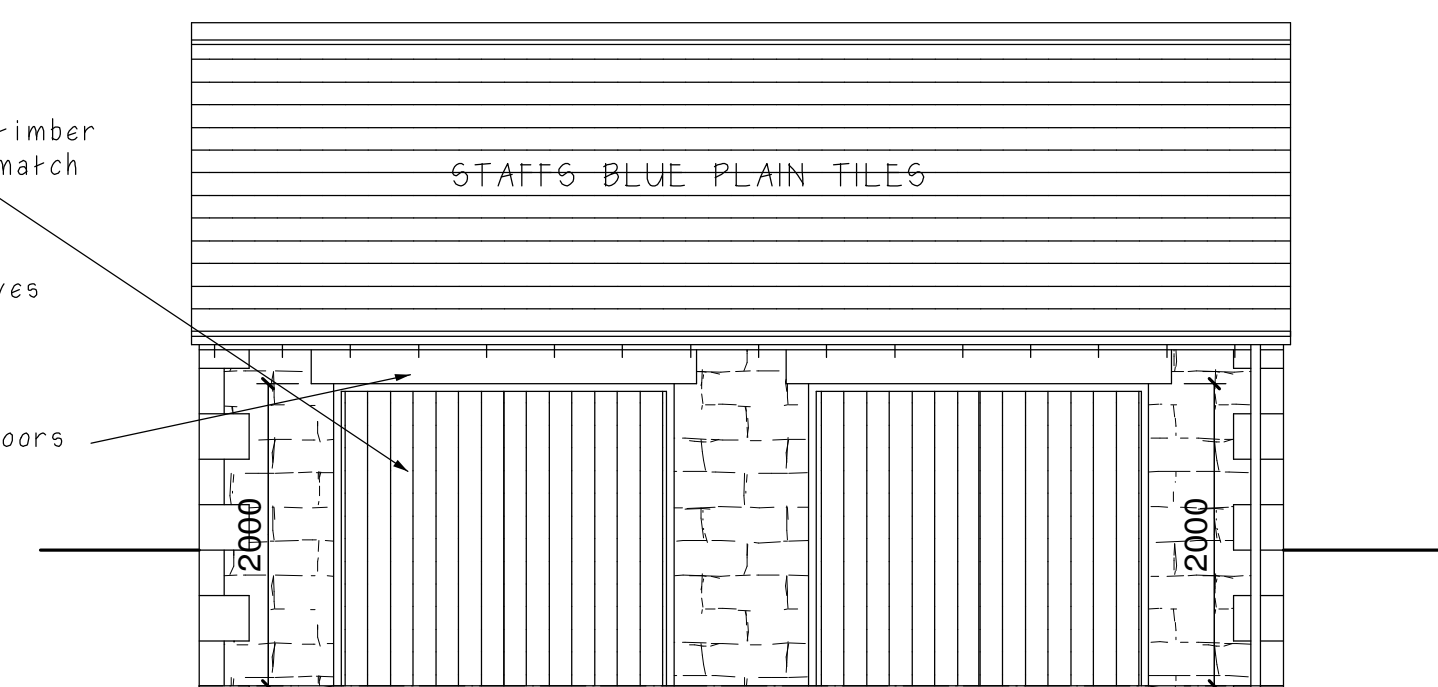


Front Elevation

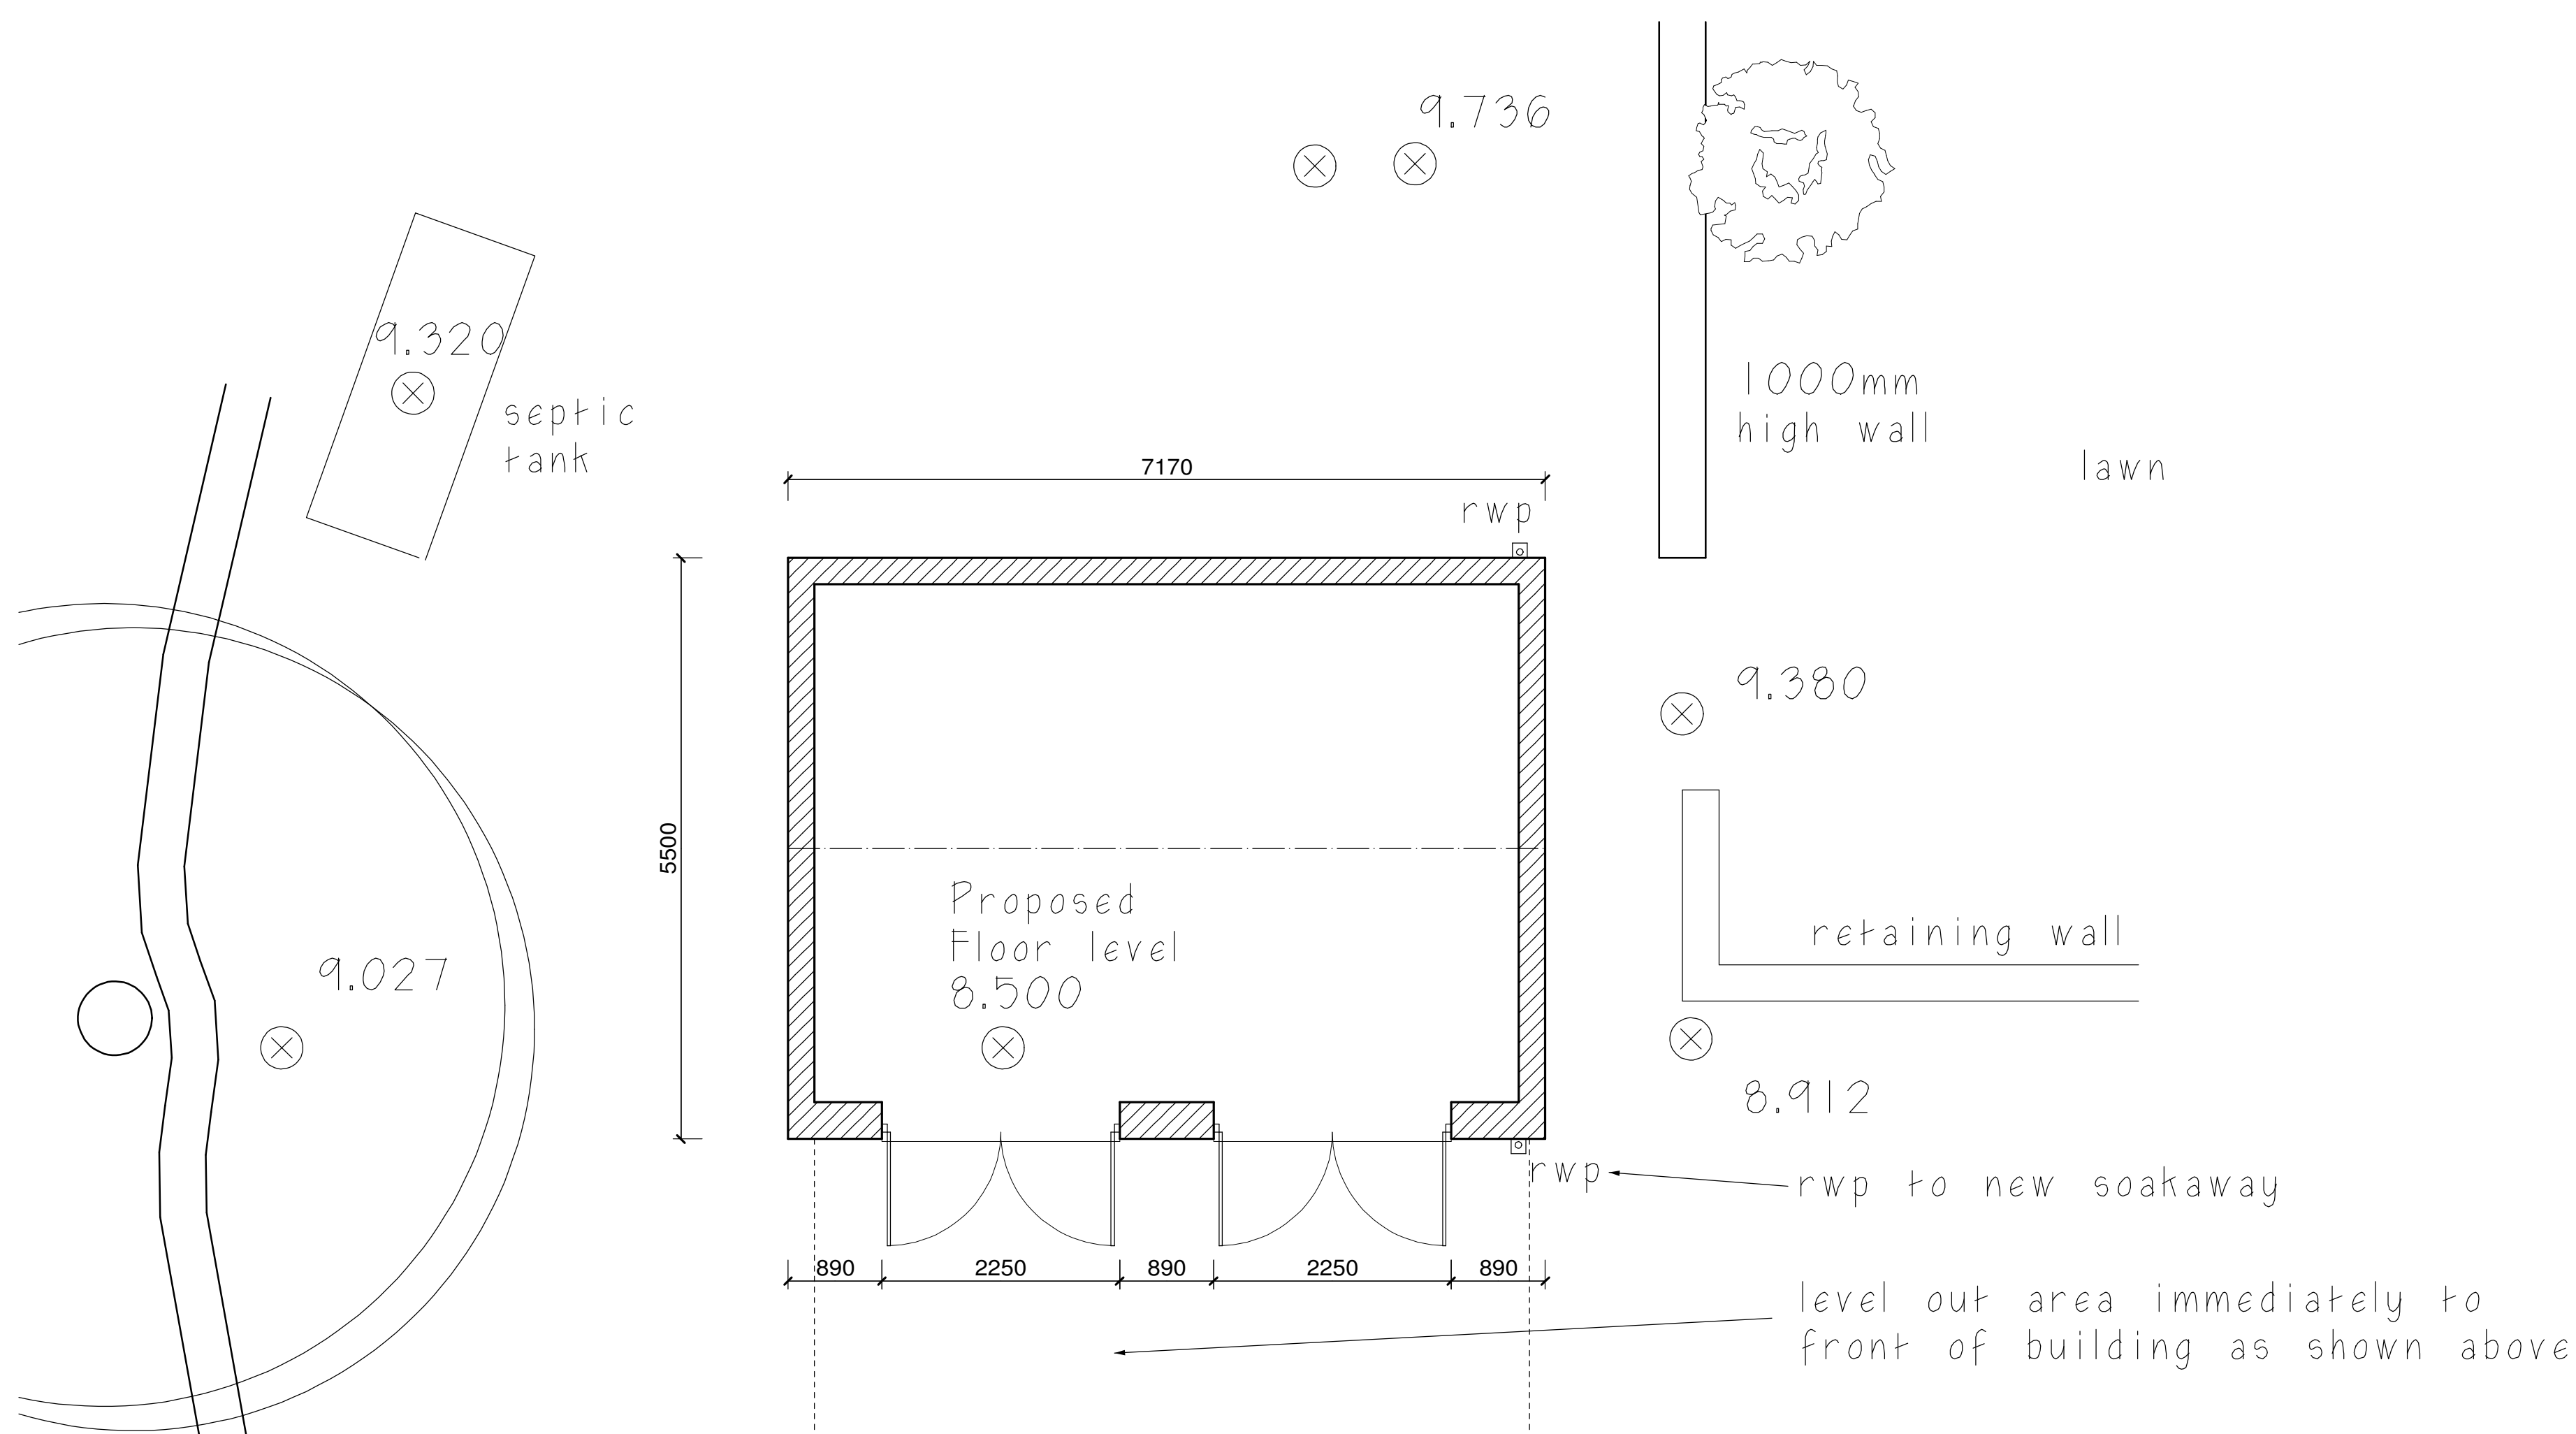

Garage/Block Plan

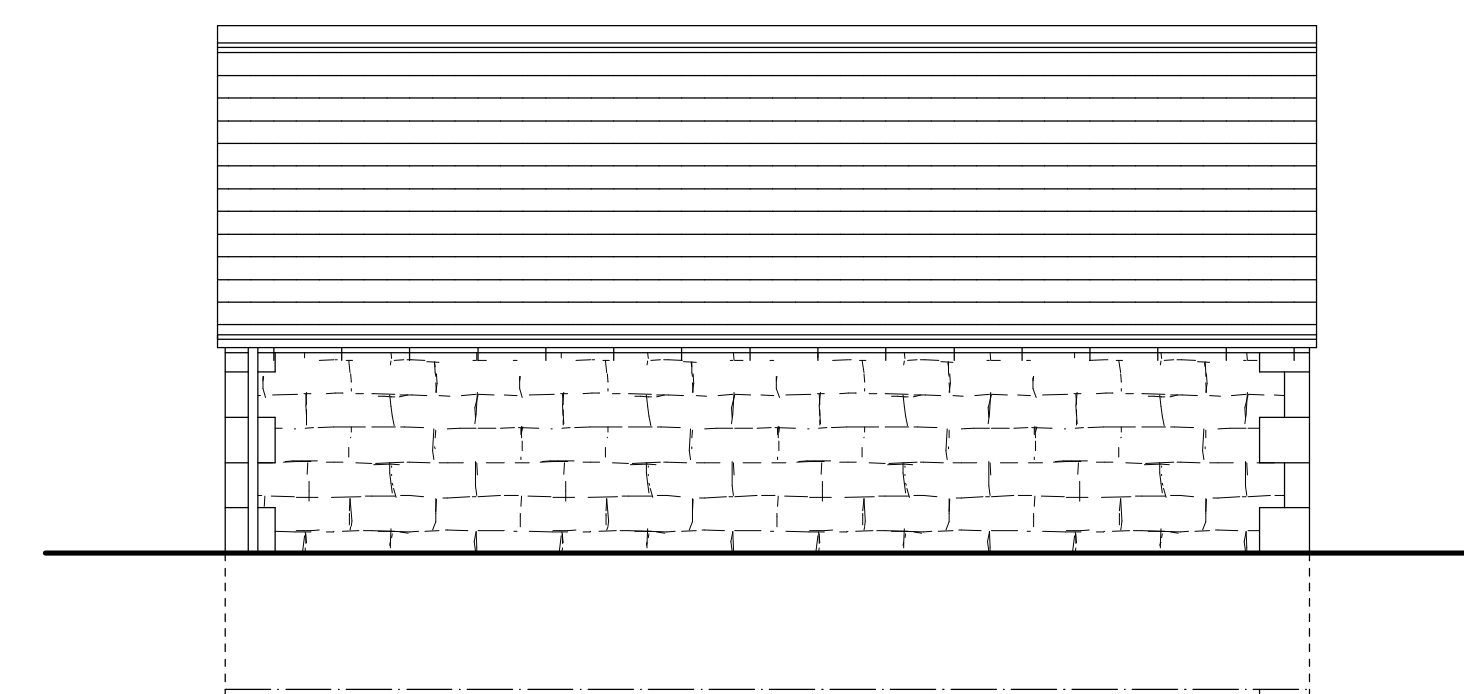

Rear Elevation

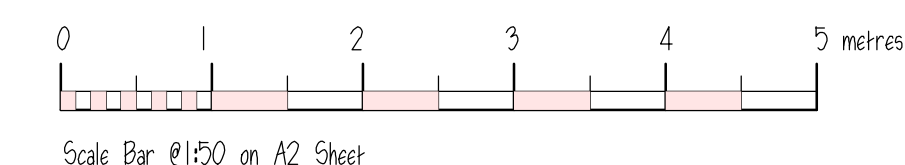

Clients are advised to clarify dimensions with the author prior to setting out and not to scale from the drawing. This drawing is copyright and should not be reproduced without the written consent of RLM ASSOCIATES.

JOB		SPRINGFIELDS HOUSE, BRADNOP.
CLIENT		Mr. & Mrs. DAVIES.
DRAWING		AGREED TRACTOR STORAGE SCHEMATIC.
DATE	SCALE	
January 2022.	1:50.	
DRWG. No.	REVISION	
RLM1066/3.	A.	