




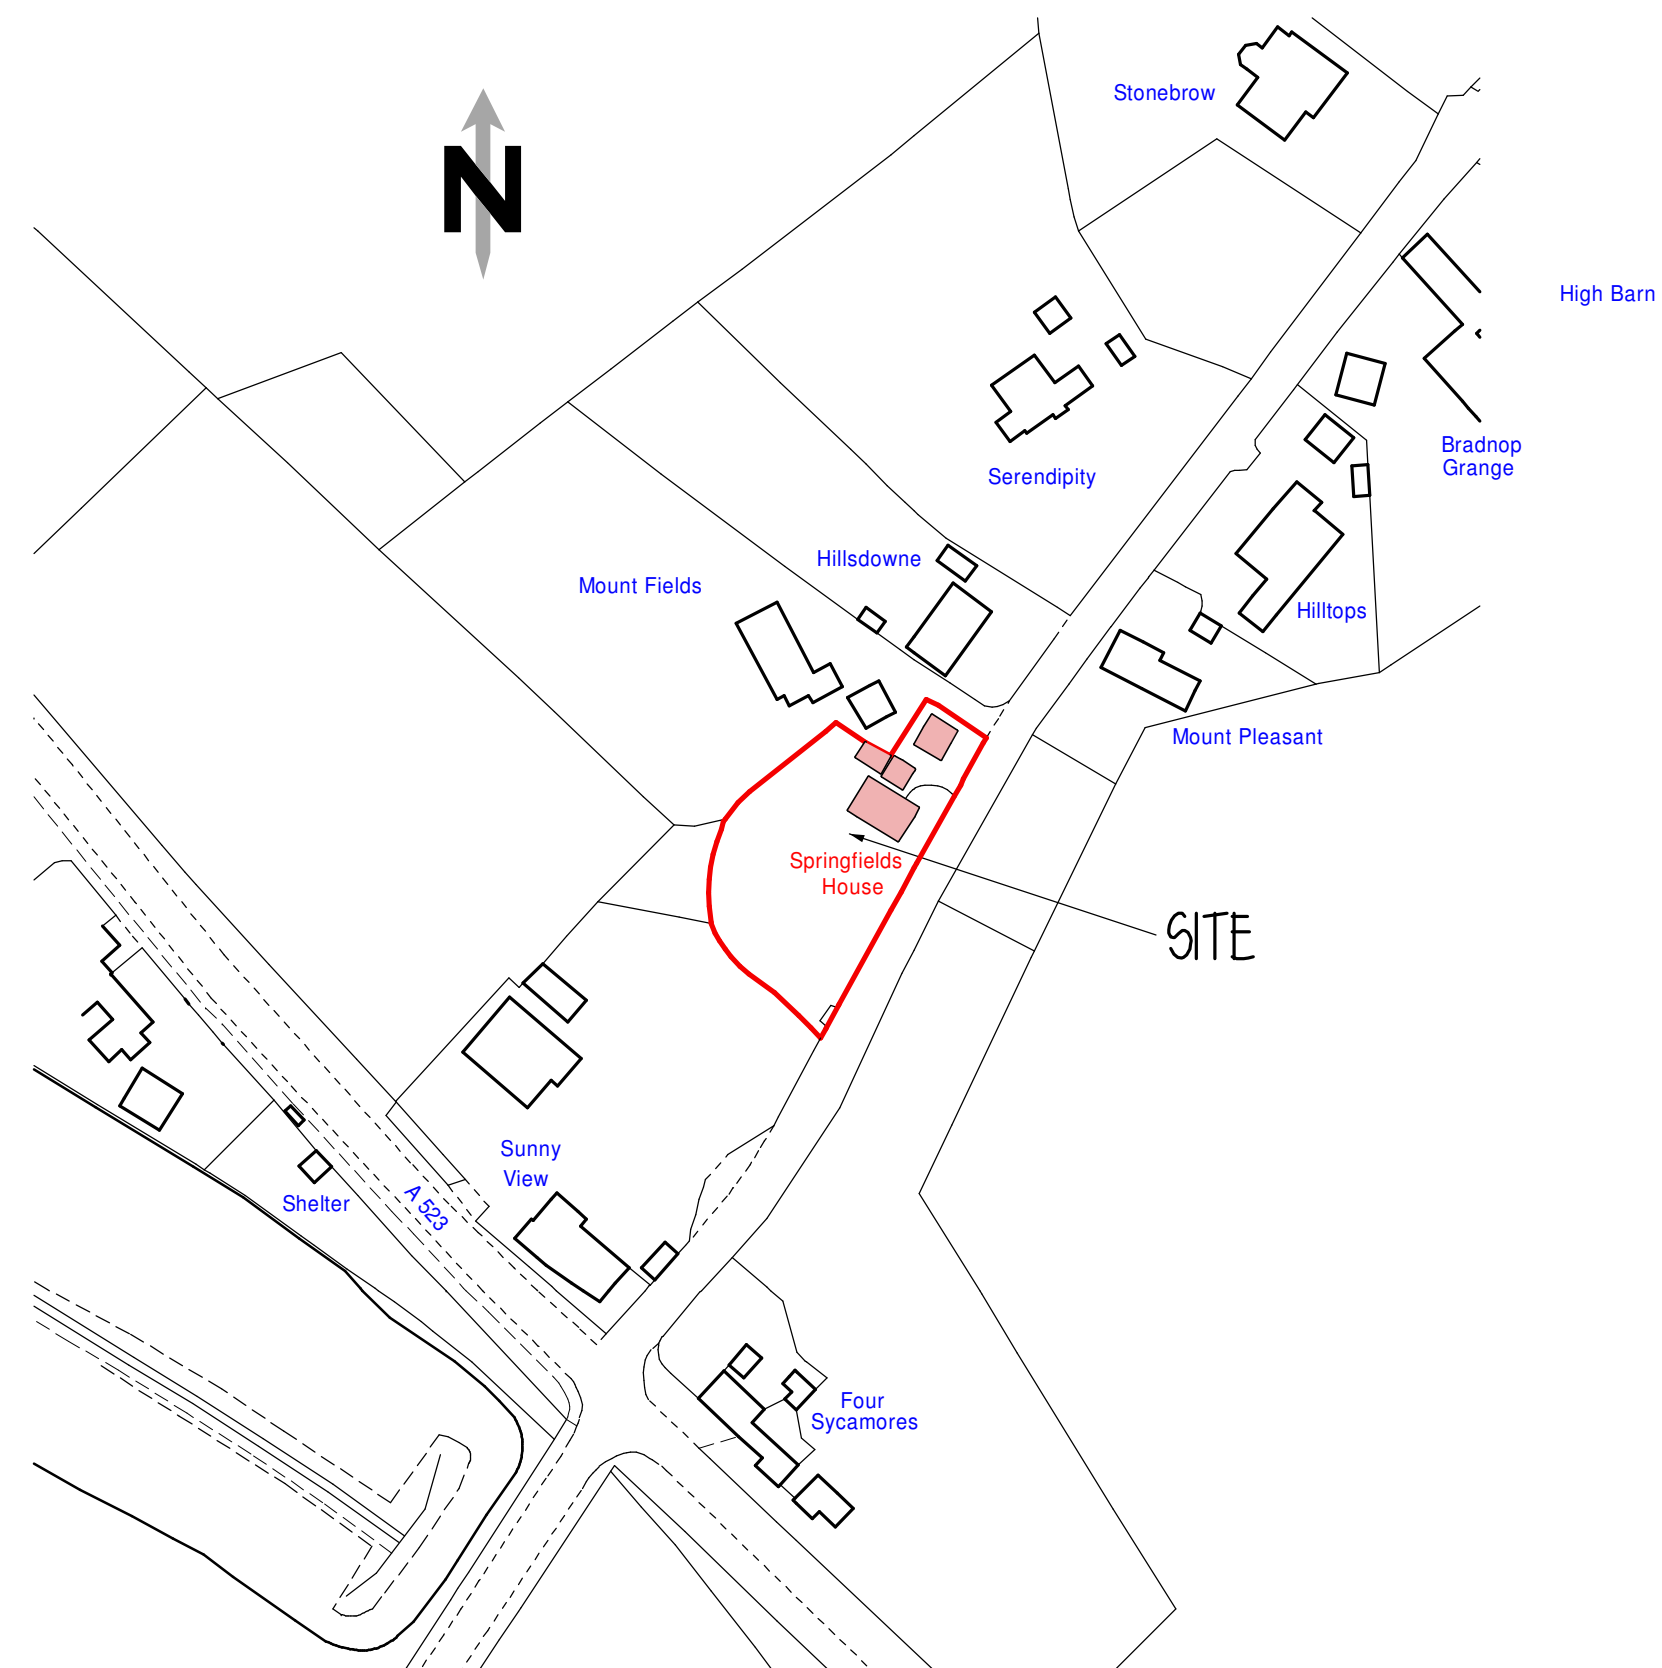

Location Plan 1:1250

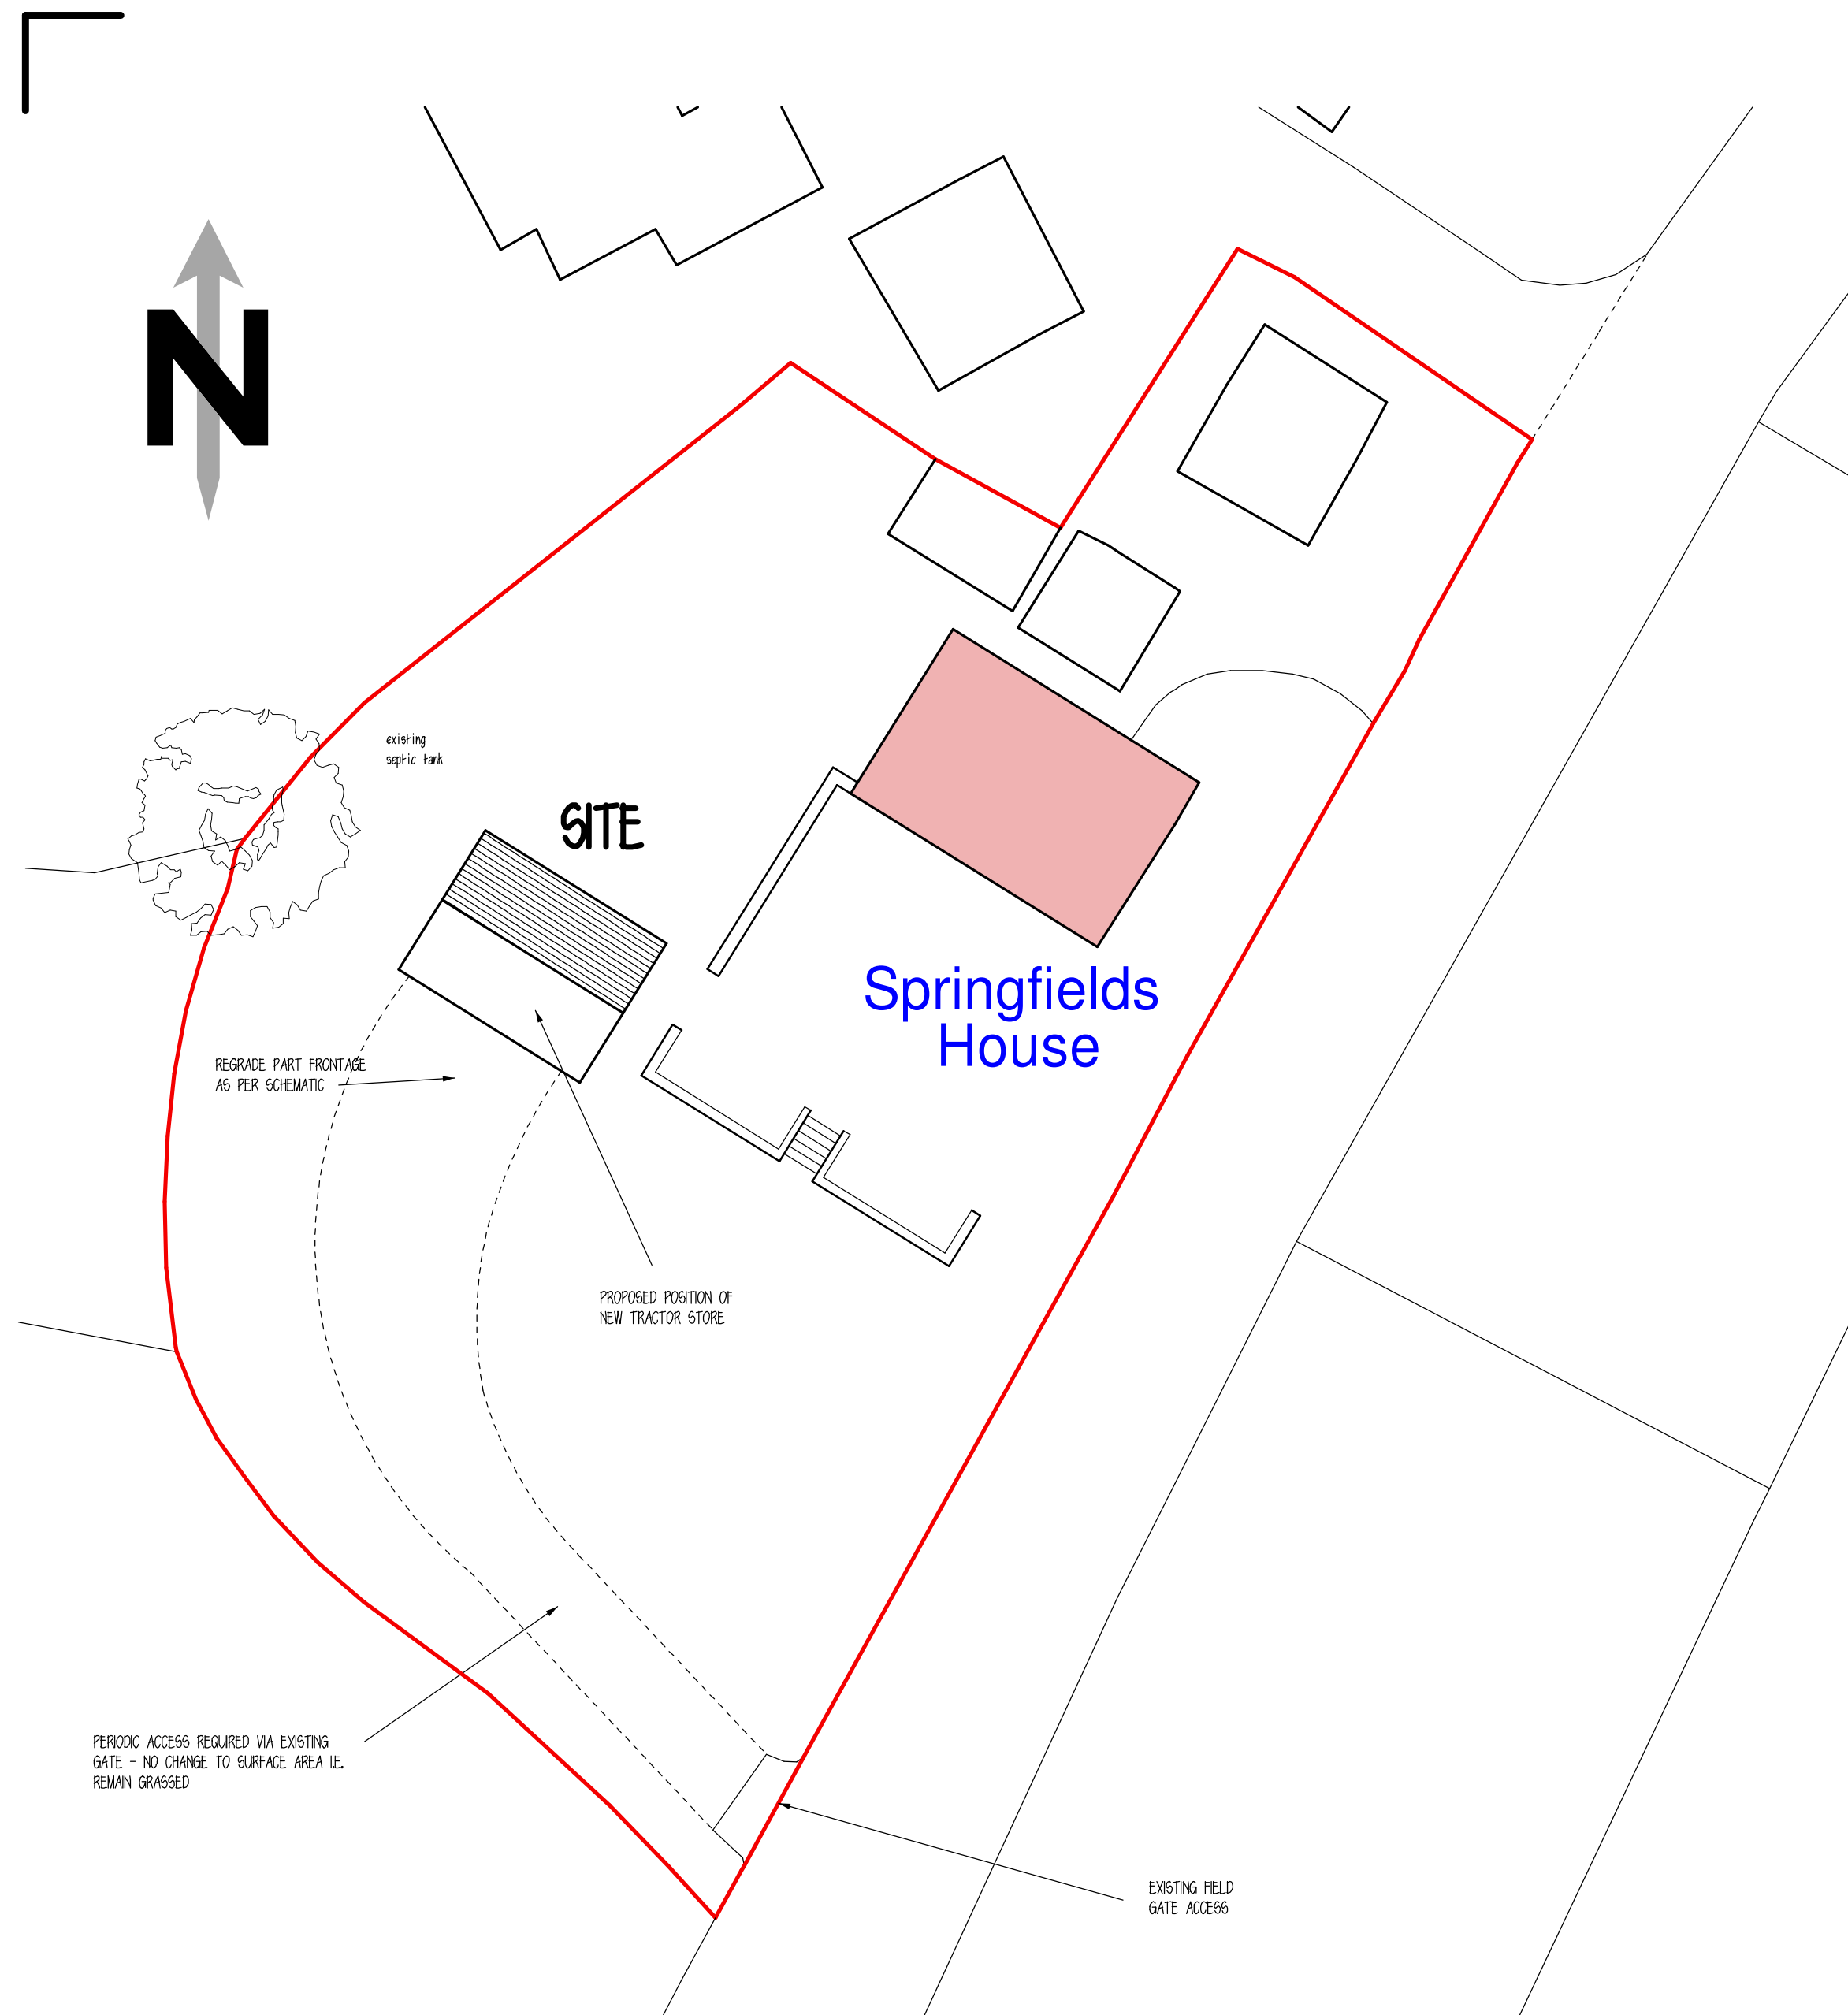

Scale Bar @1:1250 on A2 Sheet

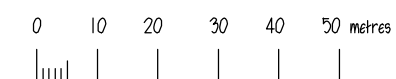

Clients are advised to clarify dimensions with the author prior to setting out and not to scale from the drawing. This drawing is copyright and should not be reproduced without the written consent of RLM ASSOCIATES.

RLM ASSOCIATES

JOB SPRINGFIELDS HOUSE, BRADNOP.		
CLIENT Mr. & Mrs. DAVIES.		
DRAWING SITE AND LOCATION PLANS.		
DATE January 2022.	SCALE 1:200, 1:1250.	
DRWG No. RLM1066/1.	REVISION	