

Safety Health and Environmental Information	A3
The following risks are identified as unusual or unfamiliar to a competent contractor	
CONSTRUCTION tbc	
DEMOLITION RISKS (FUTURE) tbc	
It is assumed that all work will be carried out by a competent contractor working, where appropriate, to an approved method statement	

Notes:

FOR GUIDANCE ONLY

1:20

0 200mm 400mm 600mm 800mm 1000

1:100


0 1m 2m 3m 4m 5m

1:50

0 1m 2m

1:5

0 100mm 200mm

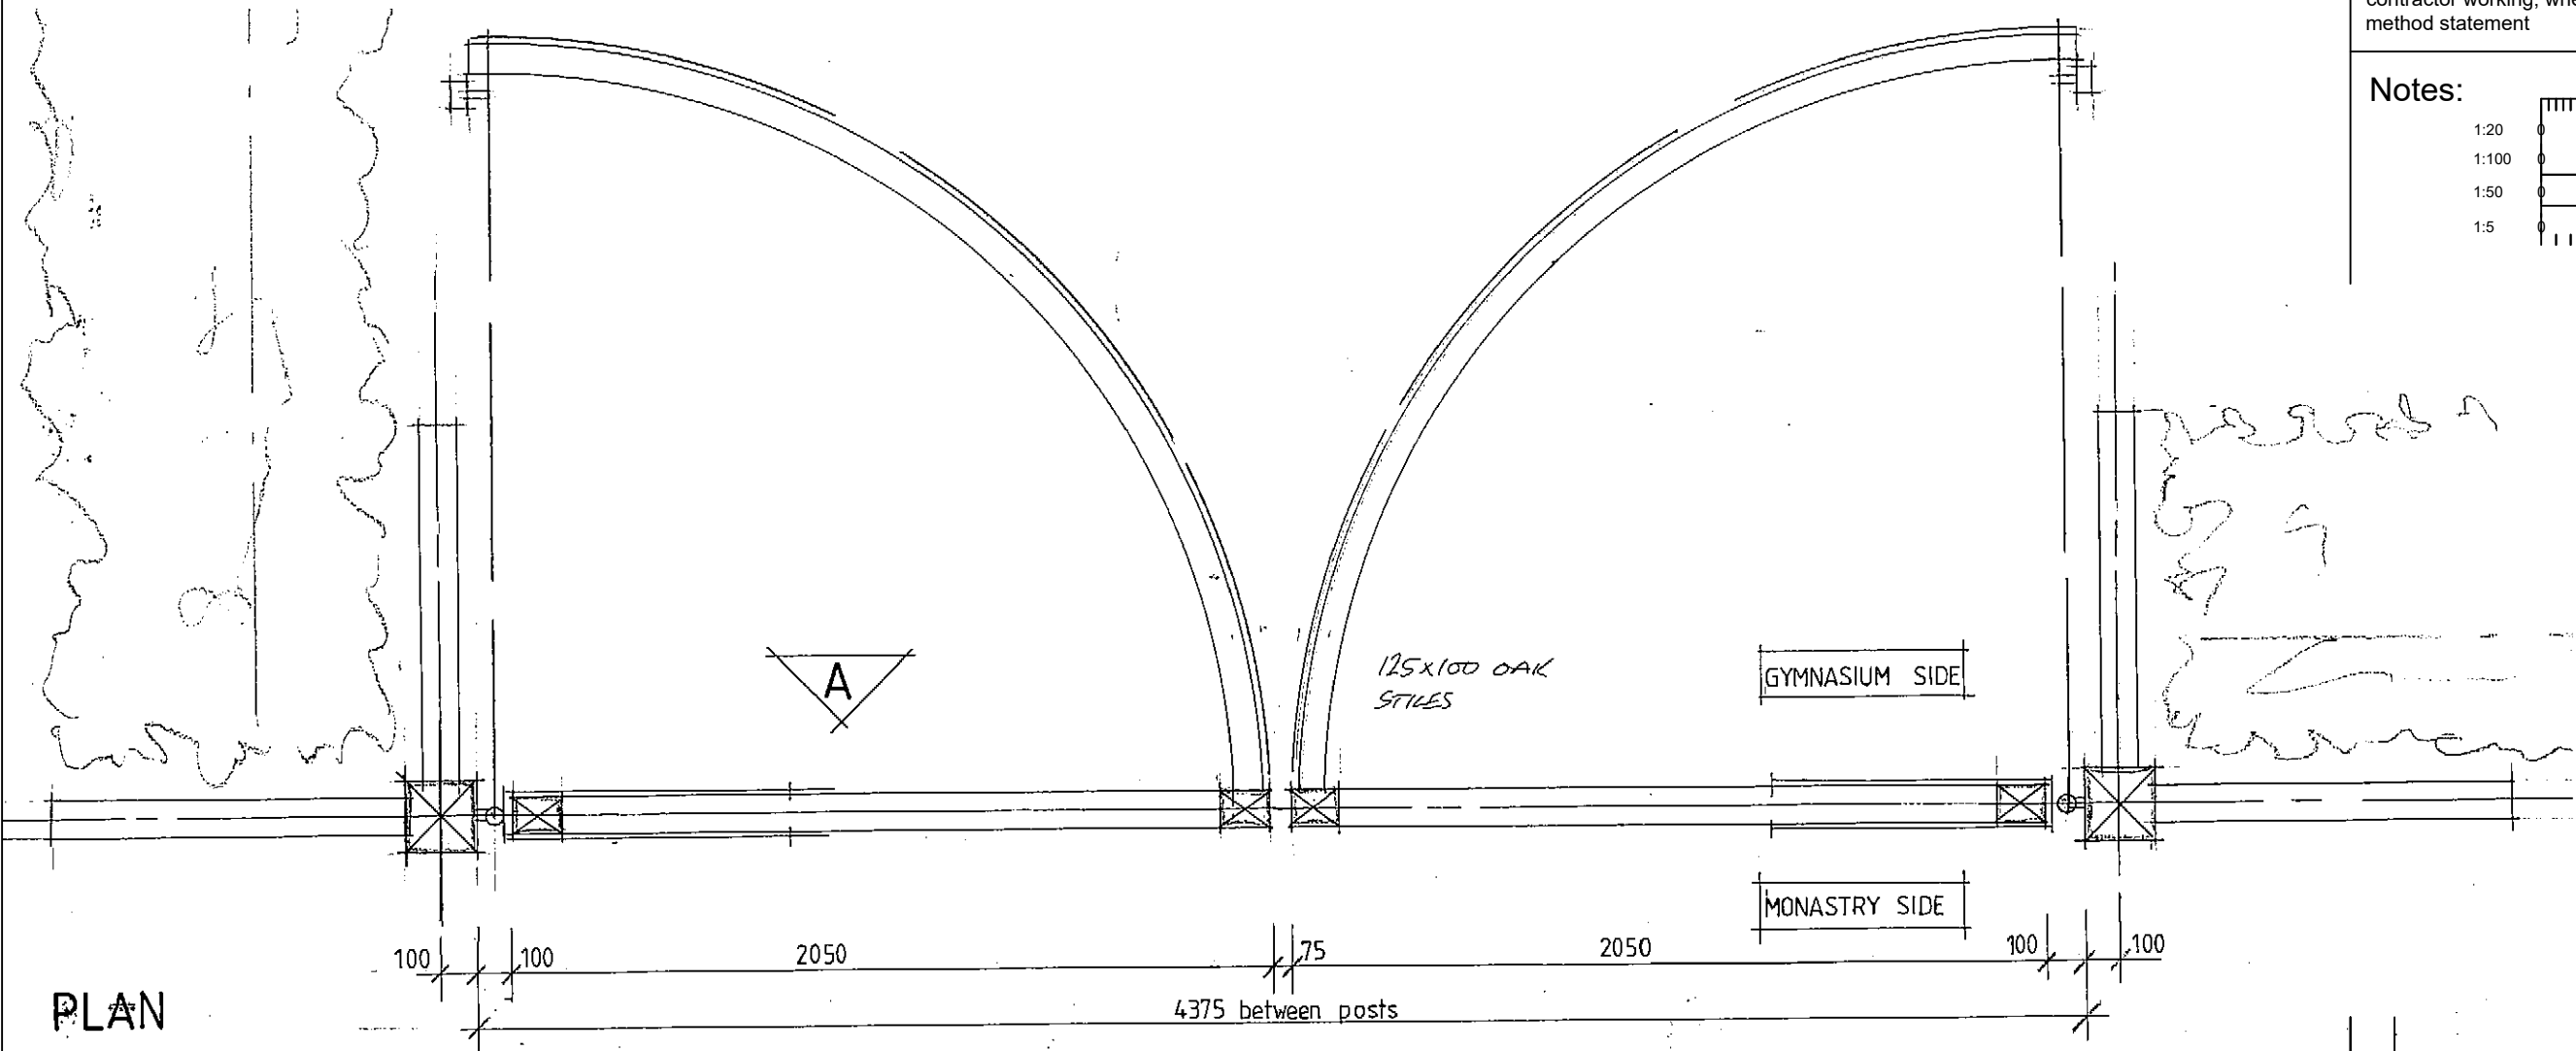

PLAN

Existing Plan: Oak Gates
Scale 1:20

REV	DETAILS	DATE	CHECKED
 brownhill hayward brown chartered architects			
01543 254357 - mail@bhbarchitects.co.uk			
Proposed replacement external entrance gates, Alton Castle Existing Plan - Oak Gates Kenelm Youth Trust			DRAWING NO. 3339-21 REV DATE Jan'22
LBC		DRAWN MK	CHECKED AM
ISO 9001 REGISTERED FIRM		ISO 14001 REGISTERED FIRM	
The copyright of this drawing and design is vested in the Architect and must not be copied or reproduced without written consent. All dimensions given are to be verified on site by the responsible contractor.			
PART OF bhb architects			SCALE 1:20 @ A3