



PLAN

Velux Conservation Roof Window
Size 980x560mm

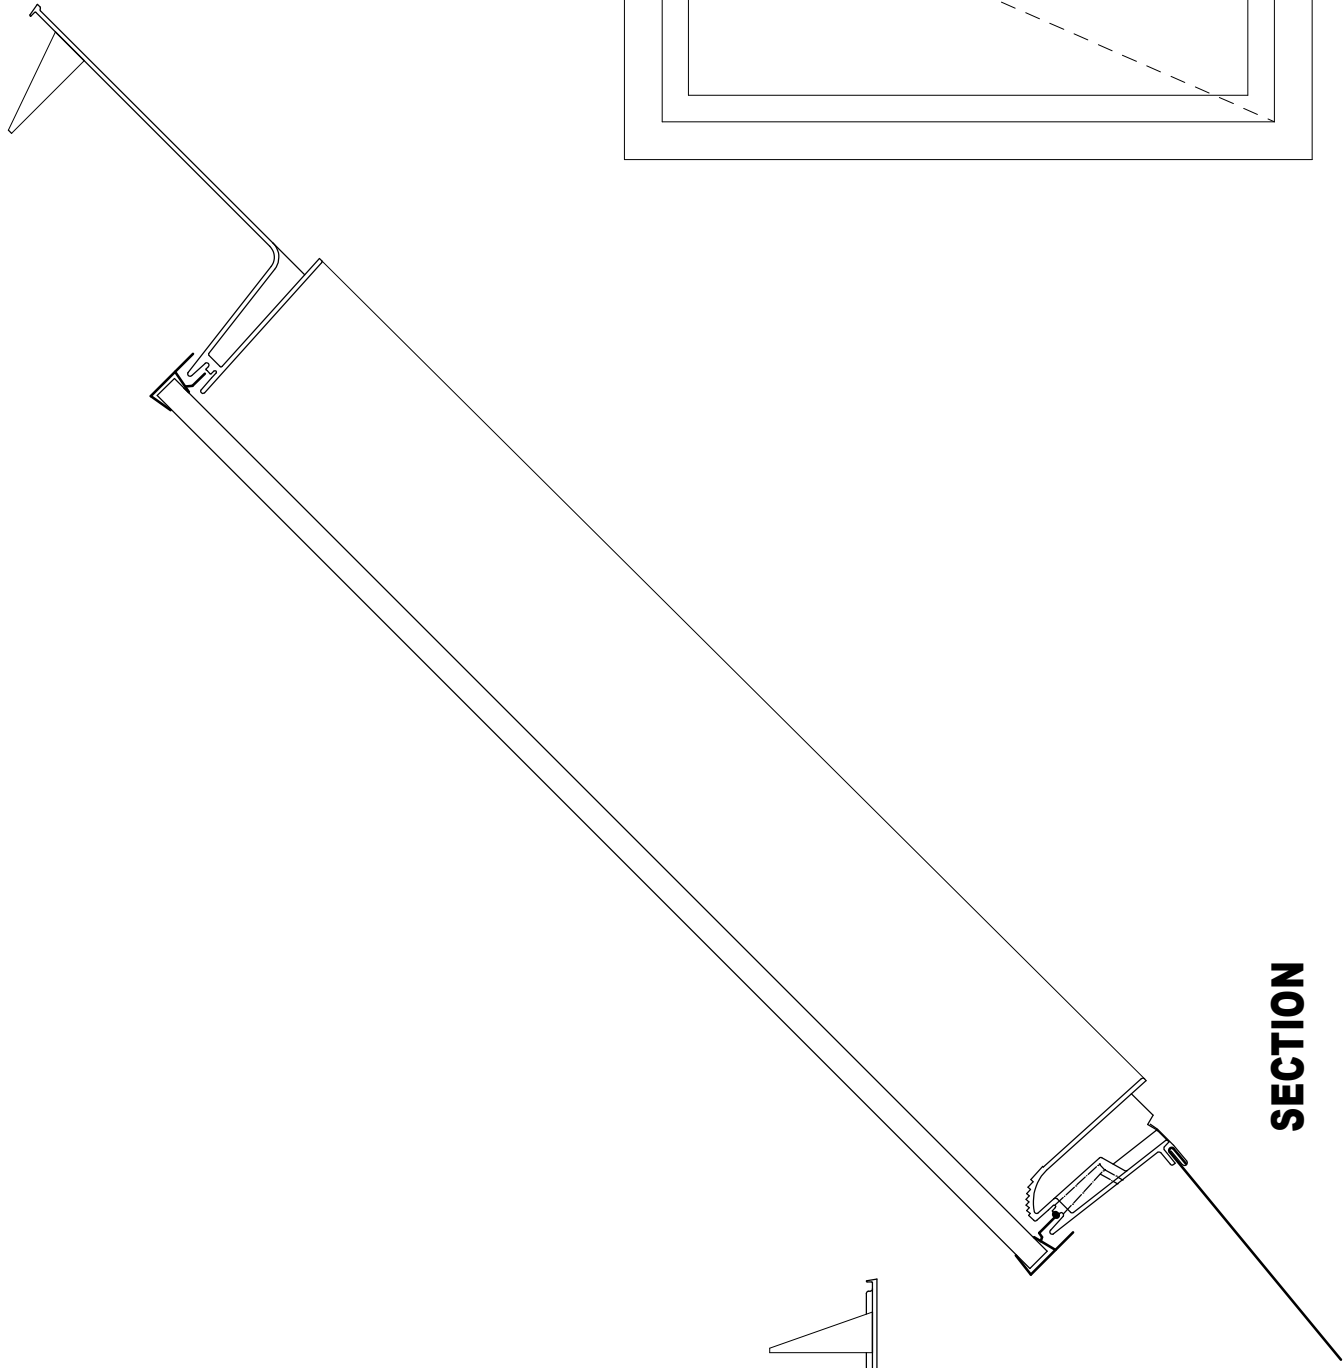


SECTION


T & G boarded shutter
with 100x25mm Ledges

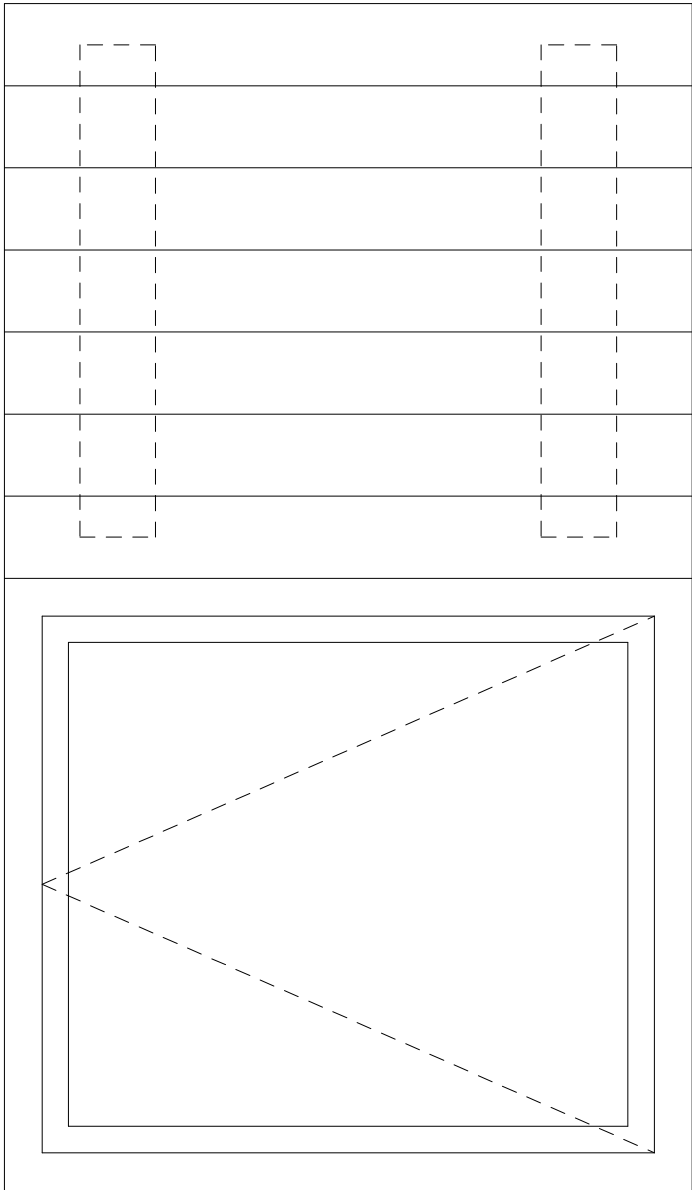


Window To Pitching Hole 1:10

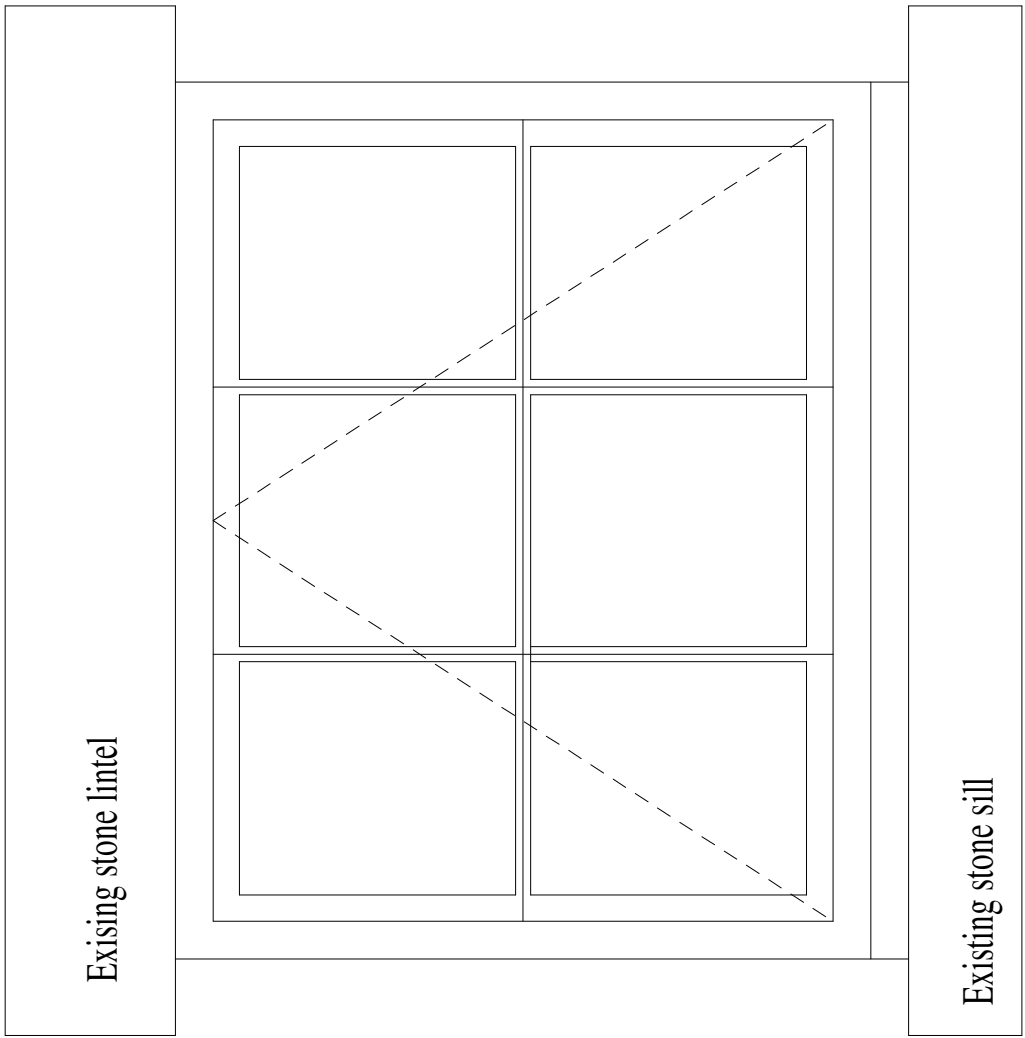


Window Elevation 1:10

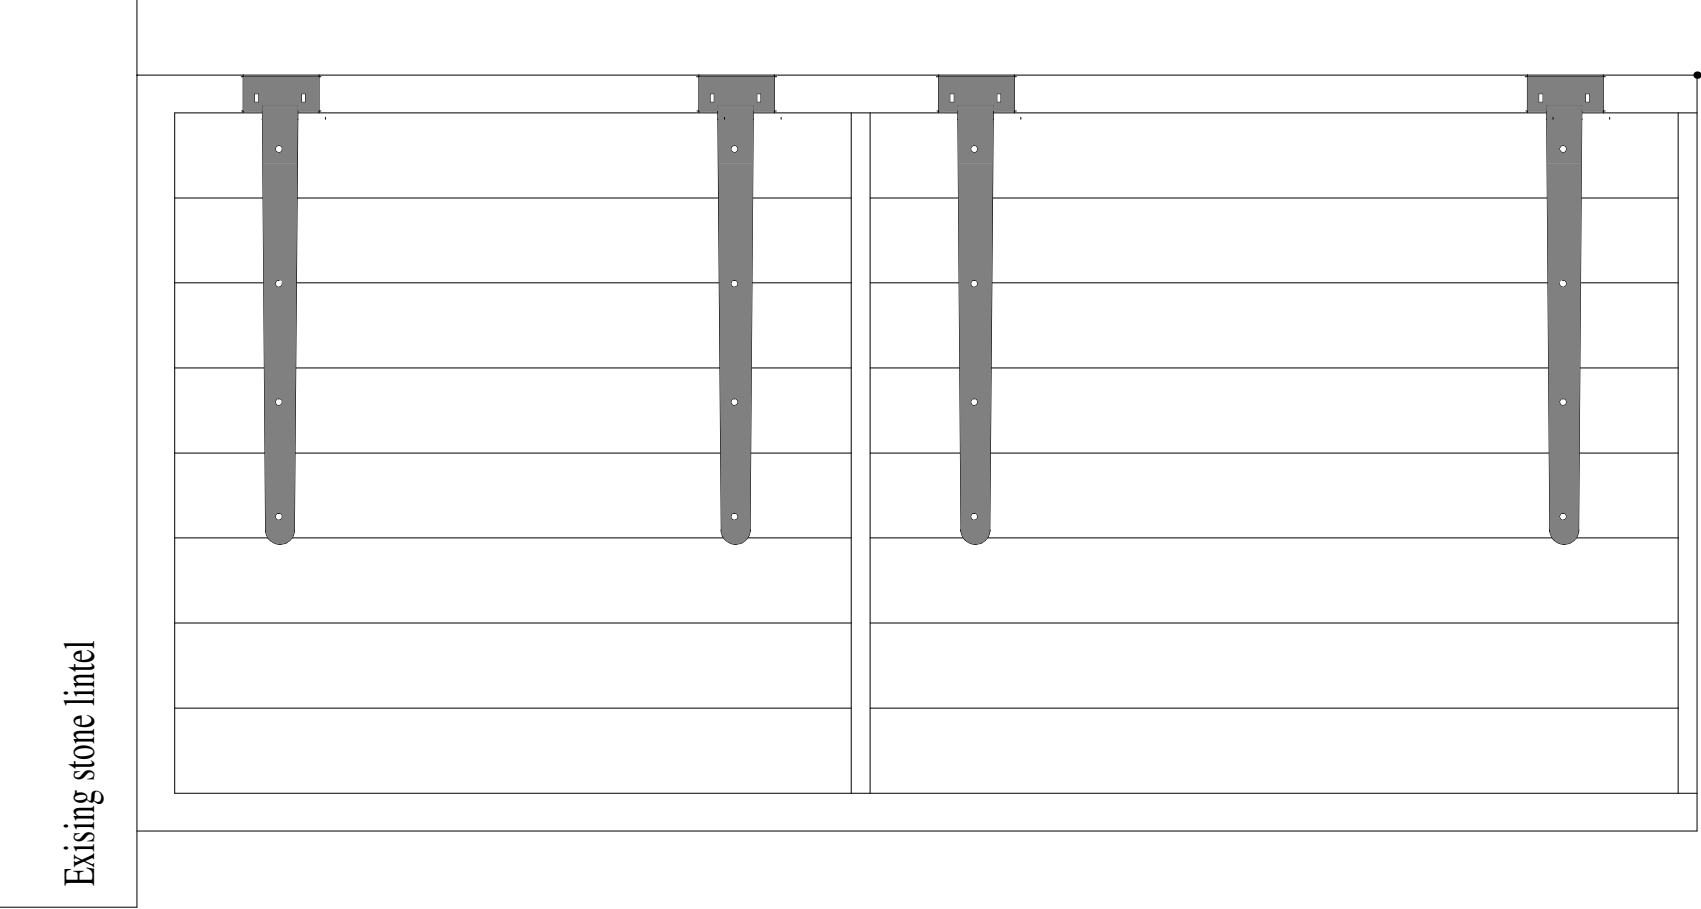

Door Elevation 1:10

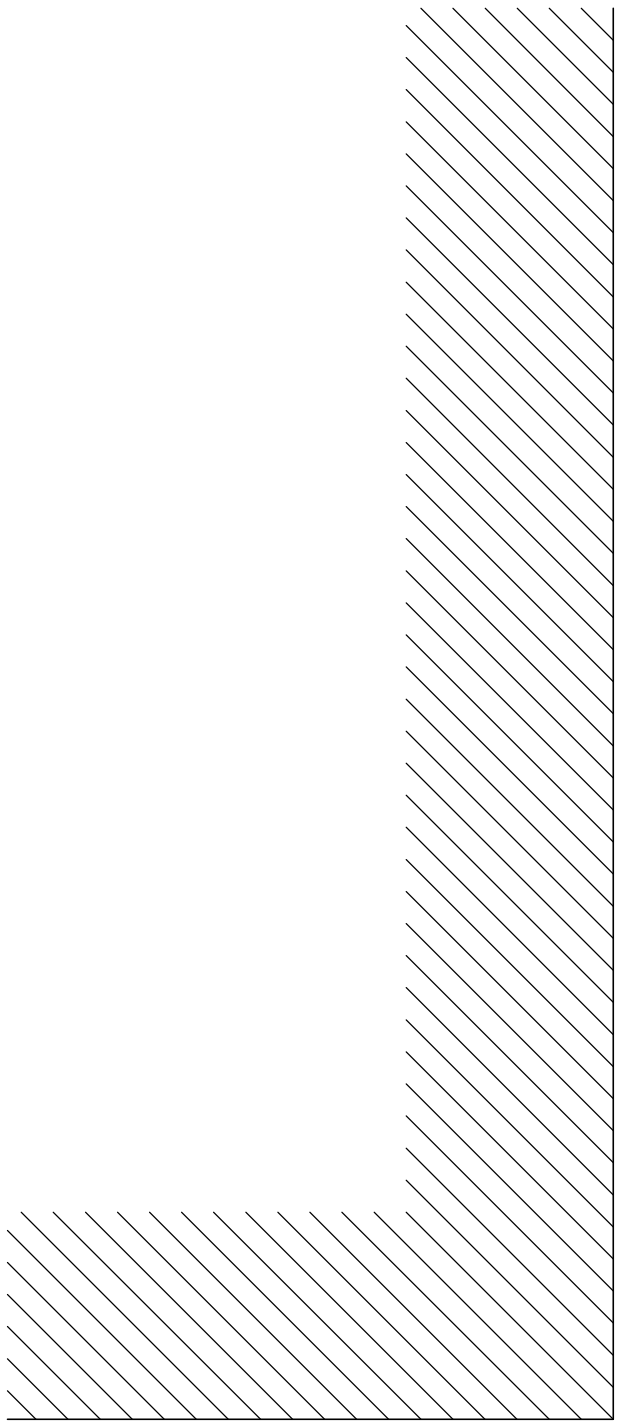


door frame sections 1:2

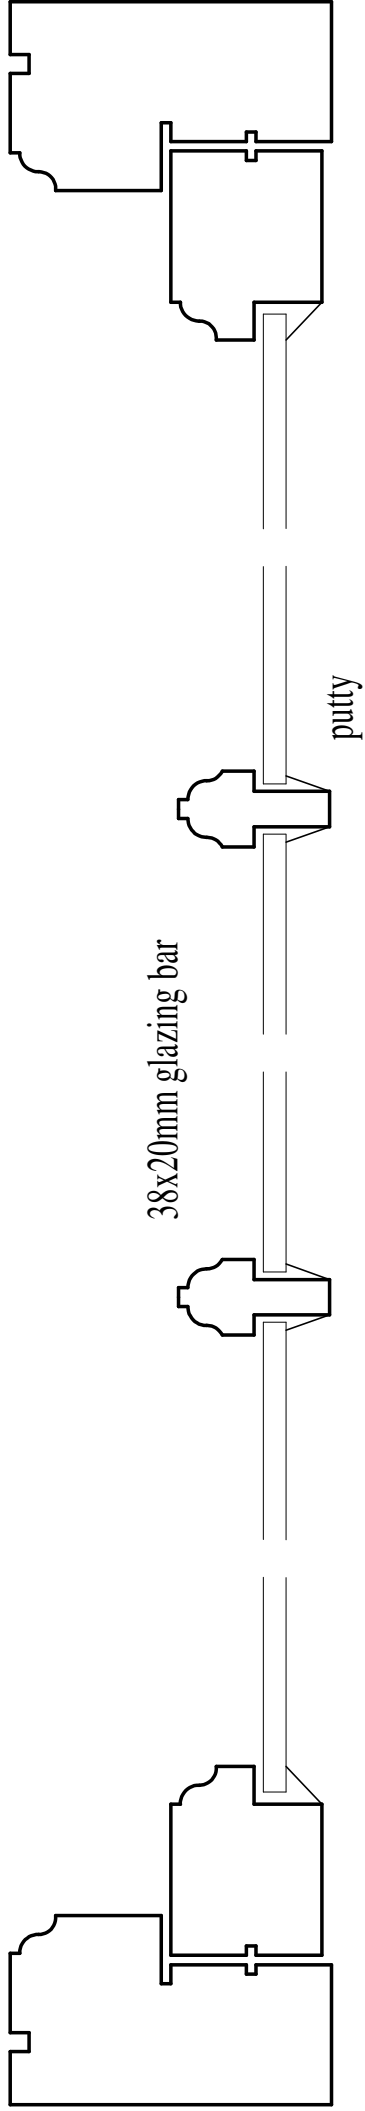

sectional plan scale 1:2

vertical section 1:2

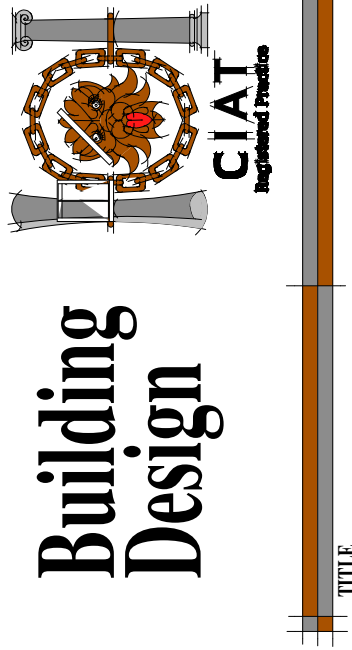

PROPOSED CONVERSION AT
HILGAY FARM
LASK EDGE
STAFFORDSHIRE
ST13 8QK

CLIENT

MR & MRS. A. GRAHAM

DRAWING NO.

PLANNING 1 JOINERY DETAILS

SCALE

1:2/1:10

DATE

JANUARY 2022

Door Elevation 1:10

B. BLAKEMAN CIAT

15A WHITMORE ROAD, NEWCASTLE,

STAFFORDSHIRE ST13 5UY

TEL: 01829 402829