

LOCATION PLAN
1 : 1250

0 10 20 30 40 50metres

Scale Bar 1:1250 on A2 Sheet

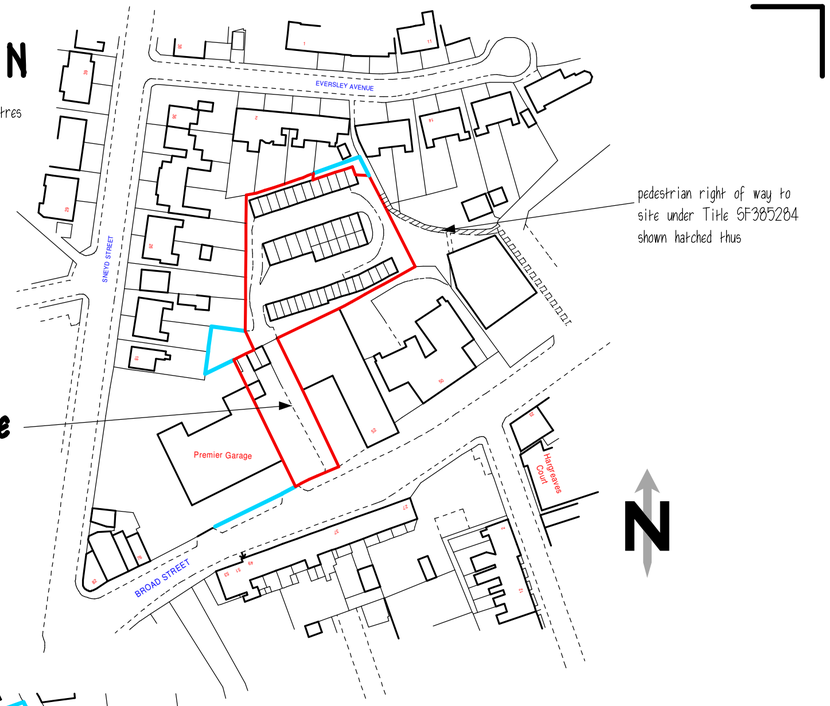



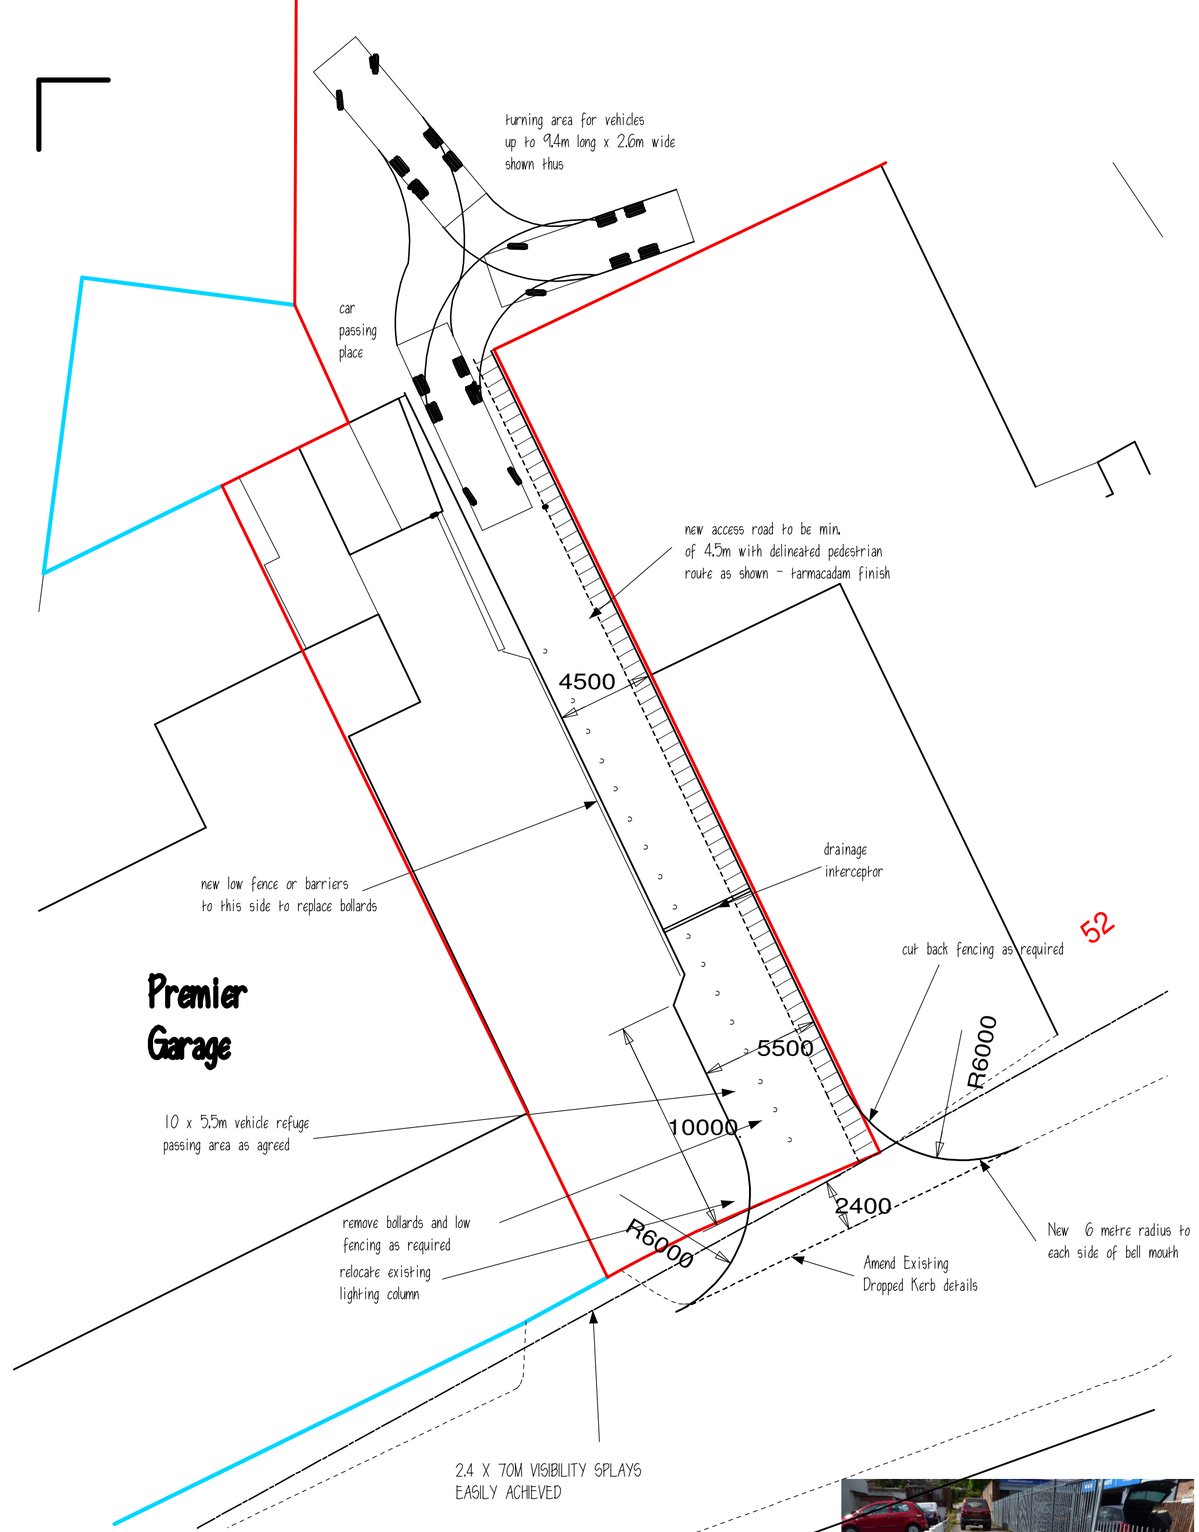


Block Plan 1:200

0 1 2 3 4 5 10metres

Scale Bar @1:200 on A2 Sheet



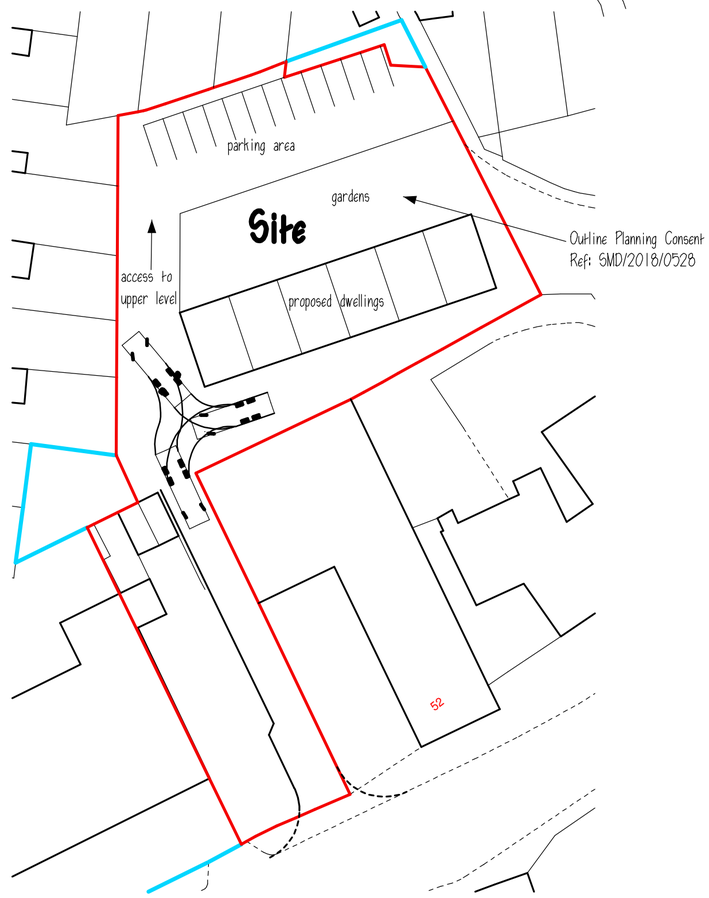

Site Plan 1:500

0 5 10 20metres

Scale Bar 1:500 on A2 Sheet



RICS
The mark of
property professionalism worldwide

Clients are advised to clarify dimensions with the author prior to setting out and not to scale from the drawing. This drawing is copyright and should not be reproduced without the written consent of RLM ASSOCIATES.

RLM ASSOCIATES

JOB	LAND OFF BROAD STREET, LEEK.
CLIENT	Mr. R. & Mrs. K. BARKER.
DRAWING	BLOCK, SITE AND LOCATION PLANS with Revised Access Proposal.
DATE	January 2022.
SCALE	As Stated.
DRWG No.	RLM1054/1.
REVISION	C.

Ordnance Survey (c) Crown Copyright 2021. All rights reserved. Licence number 100022432