


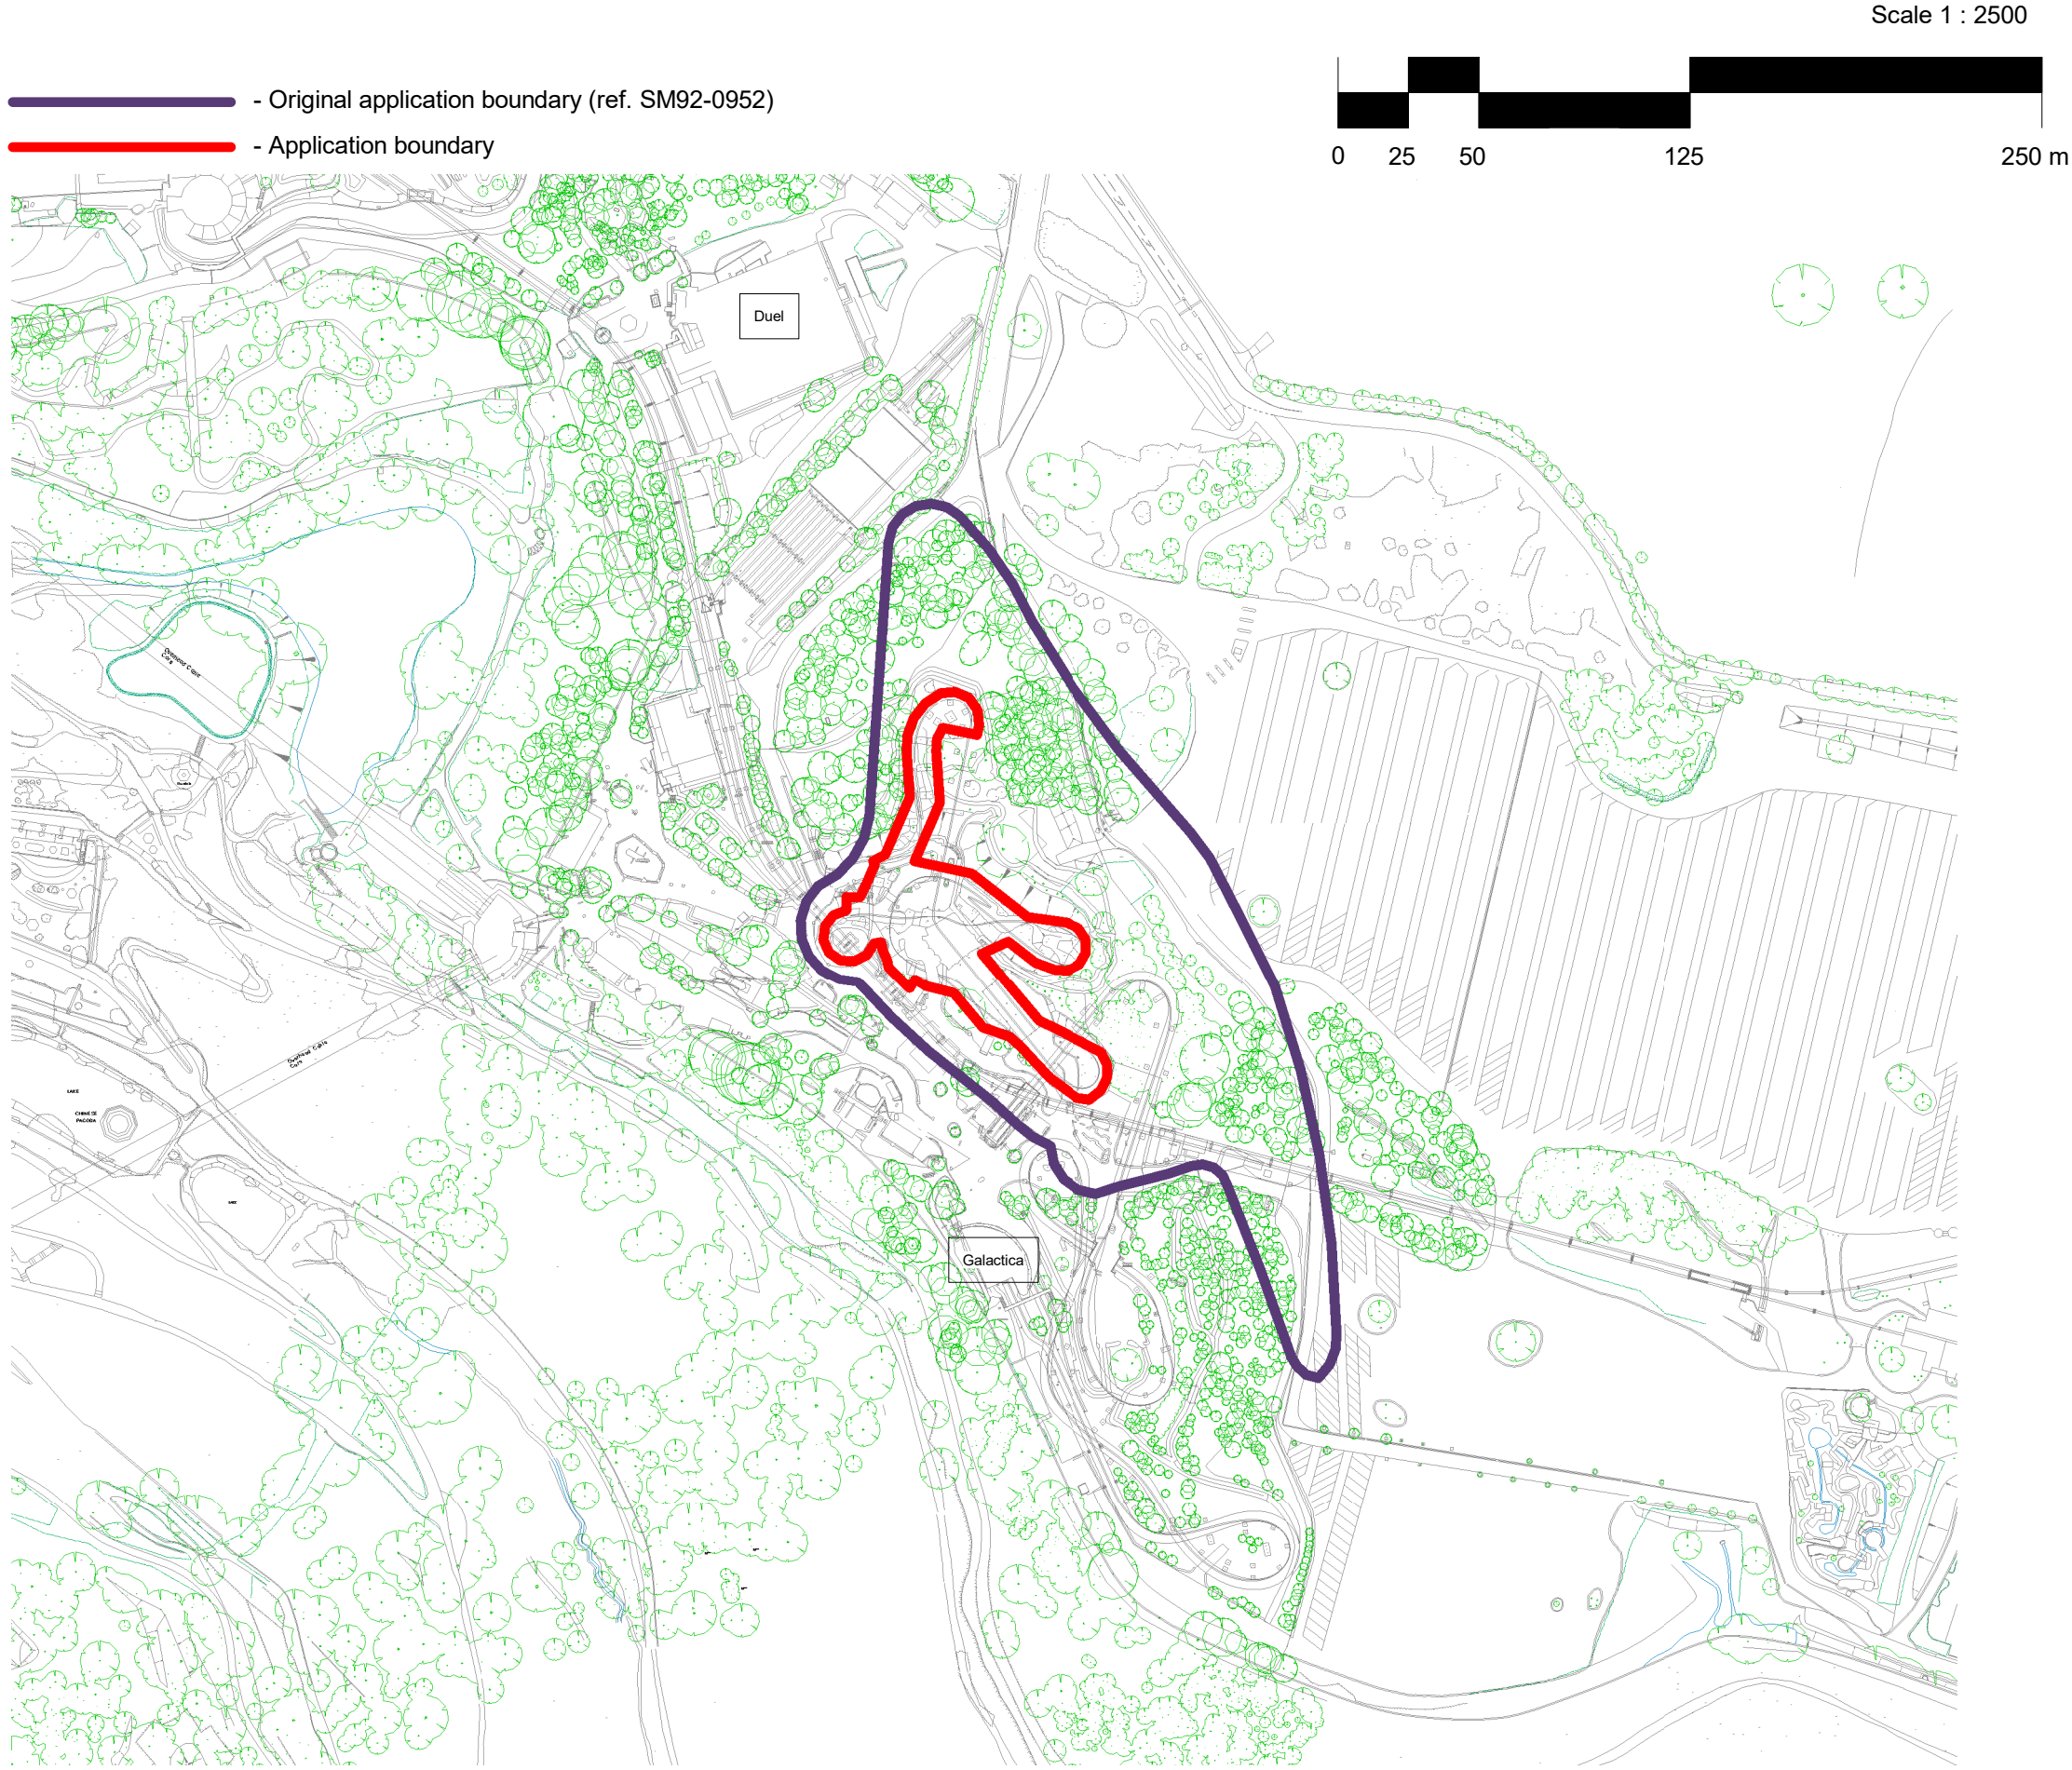

All heights, sizes and dimensions should be checked on site by the contractor before any work is put in hand.

Figured dimensions should be taken in preference to scaling and any errors or omissions reported to the architect at once.

This drawing has been prepared in accordance with the CDM (Construction Design and Management) and all foreseeable design risks to those involved or affected by construction have been avoided wherever possible.

P01.1	19-01-22	NJ	Revised following ML comments
P01.2	20-01-22	NJ	Revised following ML comments
Rev	Date	By	Detail

Drawing status

S0 - Information

Client

Alton Towers Resort



Project/Location

Alton Towers Resort,
Farley Lane,
Alton,
Stoke On Trent,
ST10 4DB

Drawing title			
Location Plan			
Date	Drawn	Checked	Job No.
01/12/22	NJ		3234

Scale(s)

As indicated @A3

Drawing number	Revision
3234-SA-XX-XX-DR-A-0101	P01.2



SMYTHEMAN
ARCHITECTURAL

12 High Street, Tean,
Stoke-on-Trent
ST10 4DZ

T: +44 (0)1538 722097
E: mail@smytheman.co.uk
W: www.smytheman.co.uk



CHARTERED PRACTICE

1

Location Plan
1 : 2500