
Application Area - 4215m^2

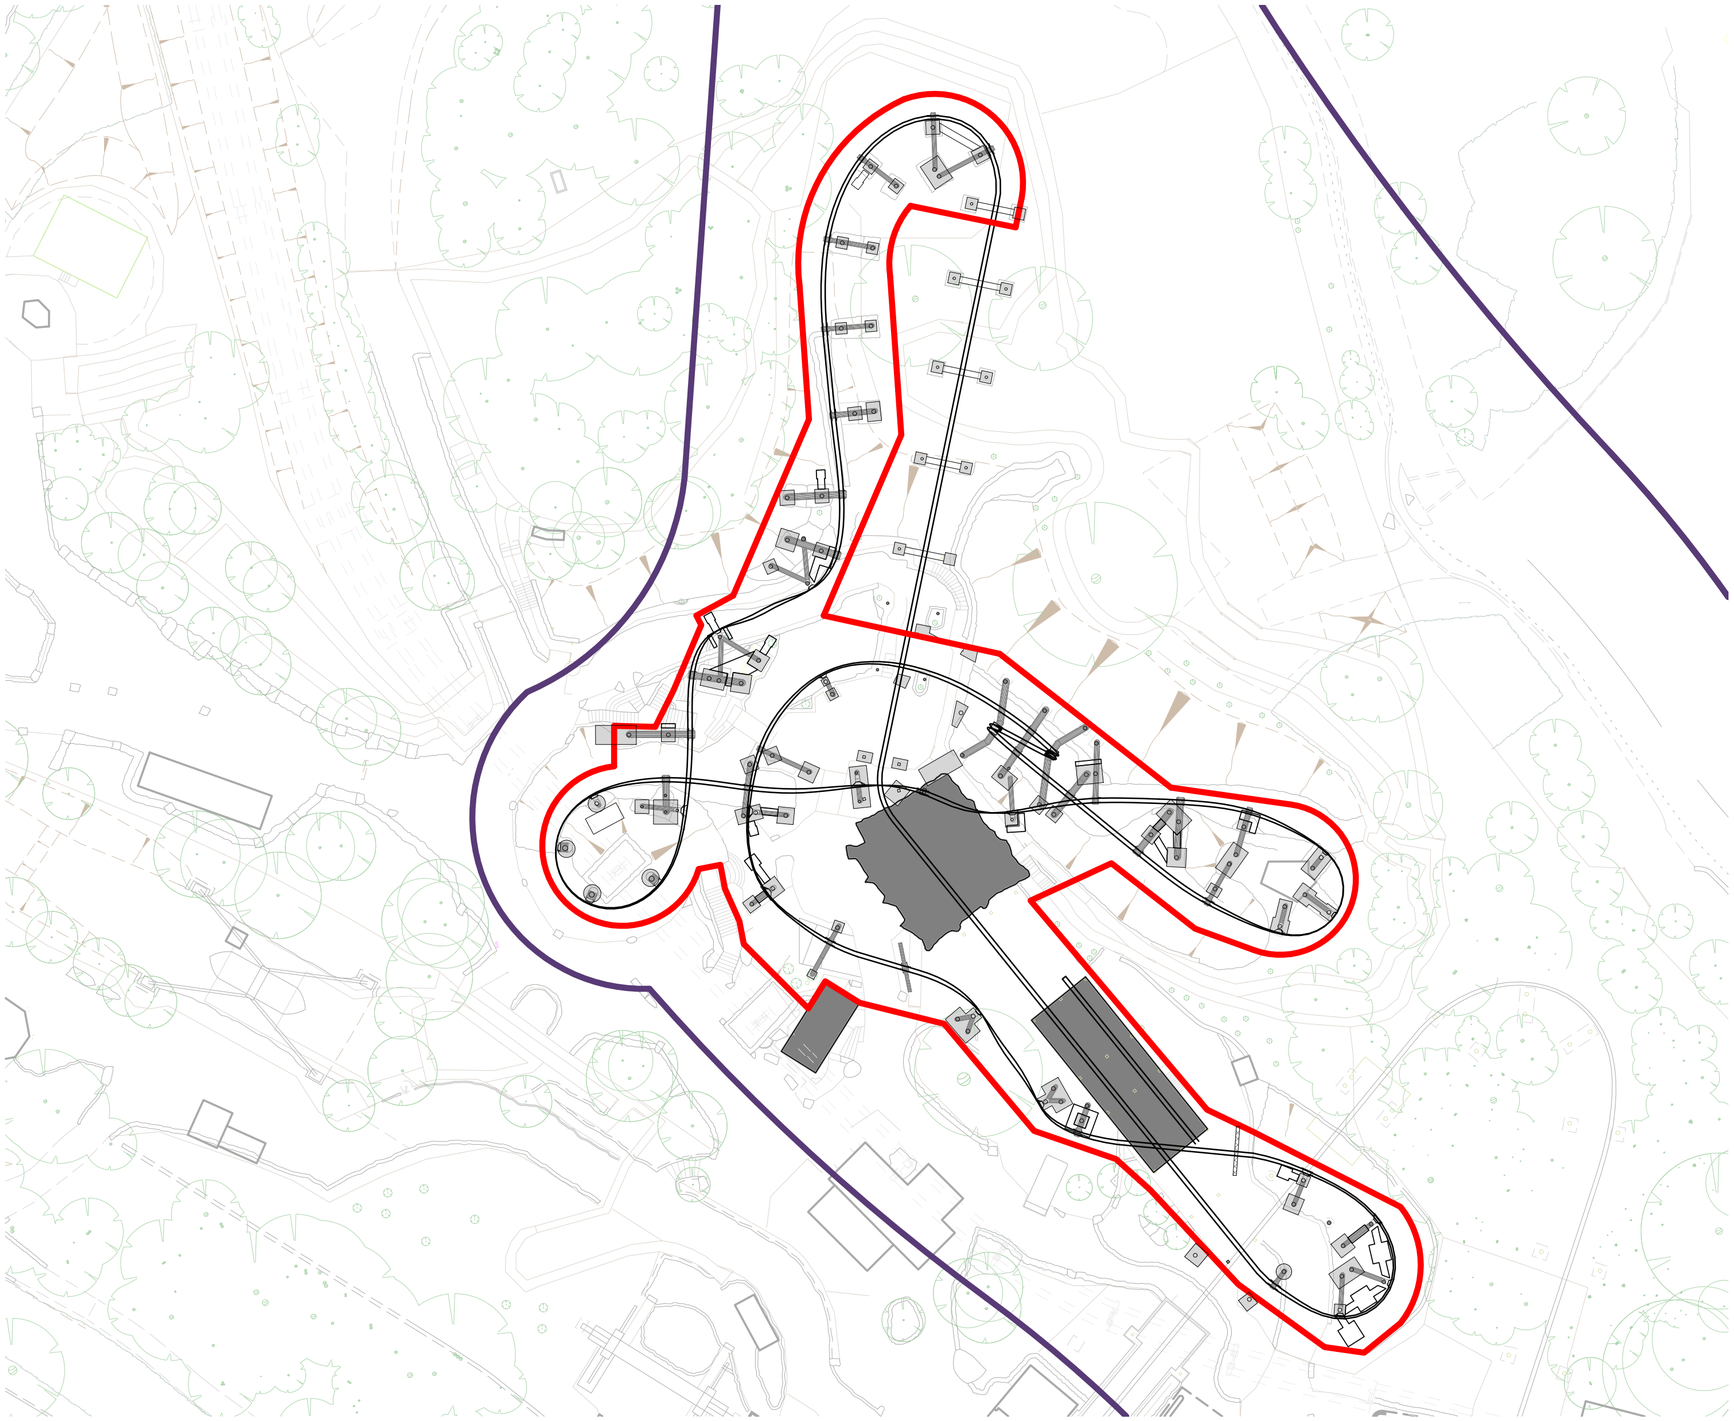

Scale 1 : 500

0 5 10 25 50 m

All heights, sizes and dimensions should be checked on site by the contractor before any work is put in hand.

Figured dimensions should be taken in preference to scaling and any errors or omissions reported to the architect at once.

This drawing has been prepared in accordance with the CDM (Construction Design and Management) and all foreseeable design risks to those involved or affected by construction have been avoided wherever possible.

- Original application boundary (ref. SM92-0952)
- Application boundary

1 Proposed Site Plan
1 : 500

N

Rev	Date	By	Detail
P01.1	20-01-22	NJ	Revised following ML comments

Drawing status
S0 - Information

Client
Alton Towers Resort

Project/Location
Alton Towers Resort,
Farley Lane,
Alton,
Stoke On Trent,
ST10 4DB

Drawing title
Nemesis Track Replacement - Proposed Site Plan

Date	Drawn	Checked	Job No.
01/18/22	NJ		3234

Scale(s)
1 : 500 @A2

Drawing number	Revision
3234-SA-XX-XX-DR-A-0103	P01.1

SMYTHEMAN ARCHITECTURAL

12 High Street, Tean,
Stoke-on-Trent
ST10 4DZ

T: +44 (0)1538 722097
E: mail@smytheman.co.uk
W: www.smytheman.co.uk

CIAT CHARTERED PRACTICE